
Rickmansworth Road, HA6 2RH

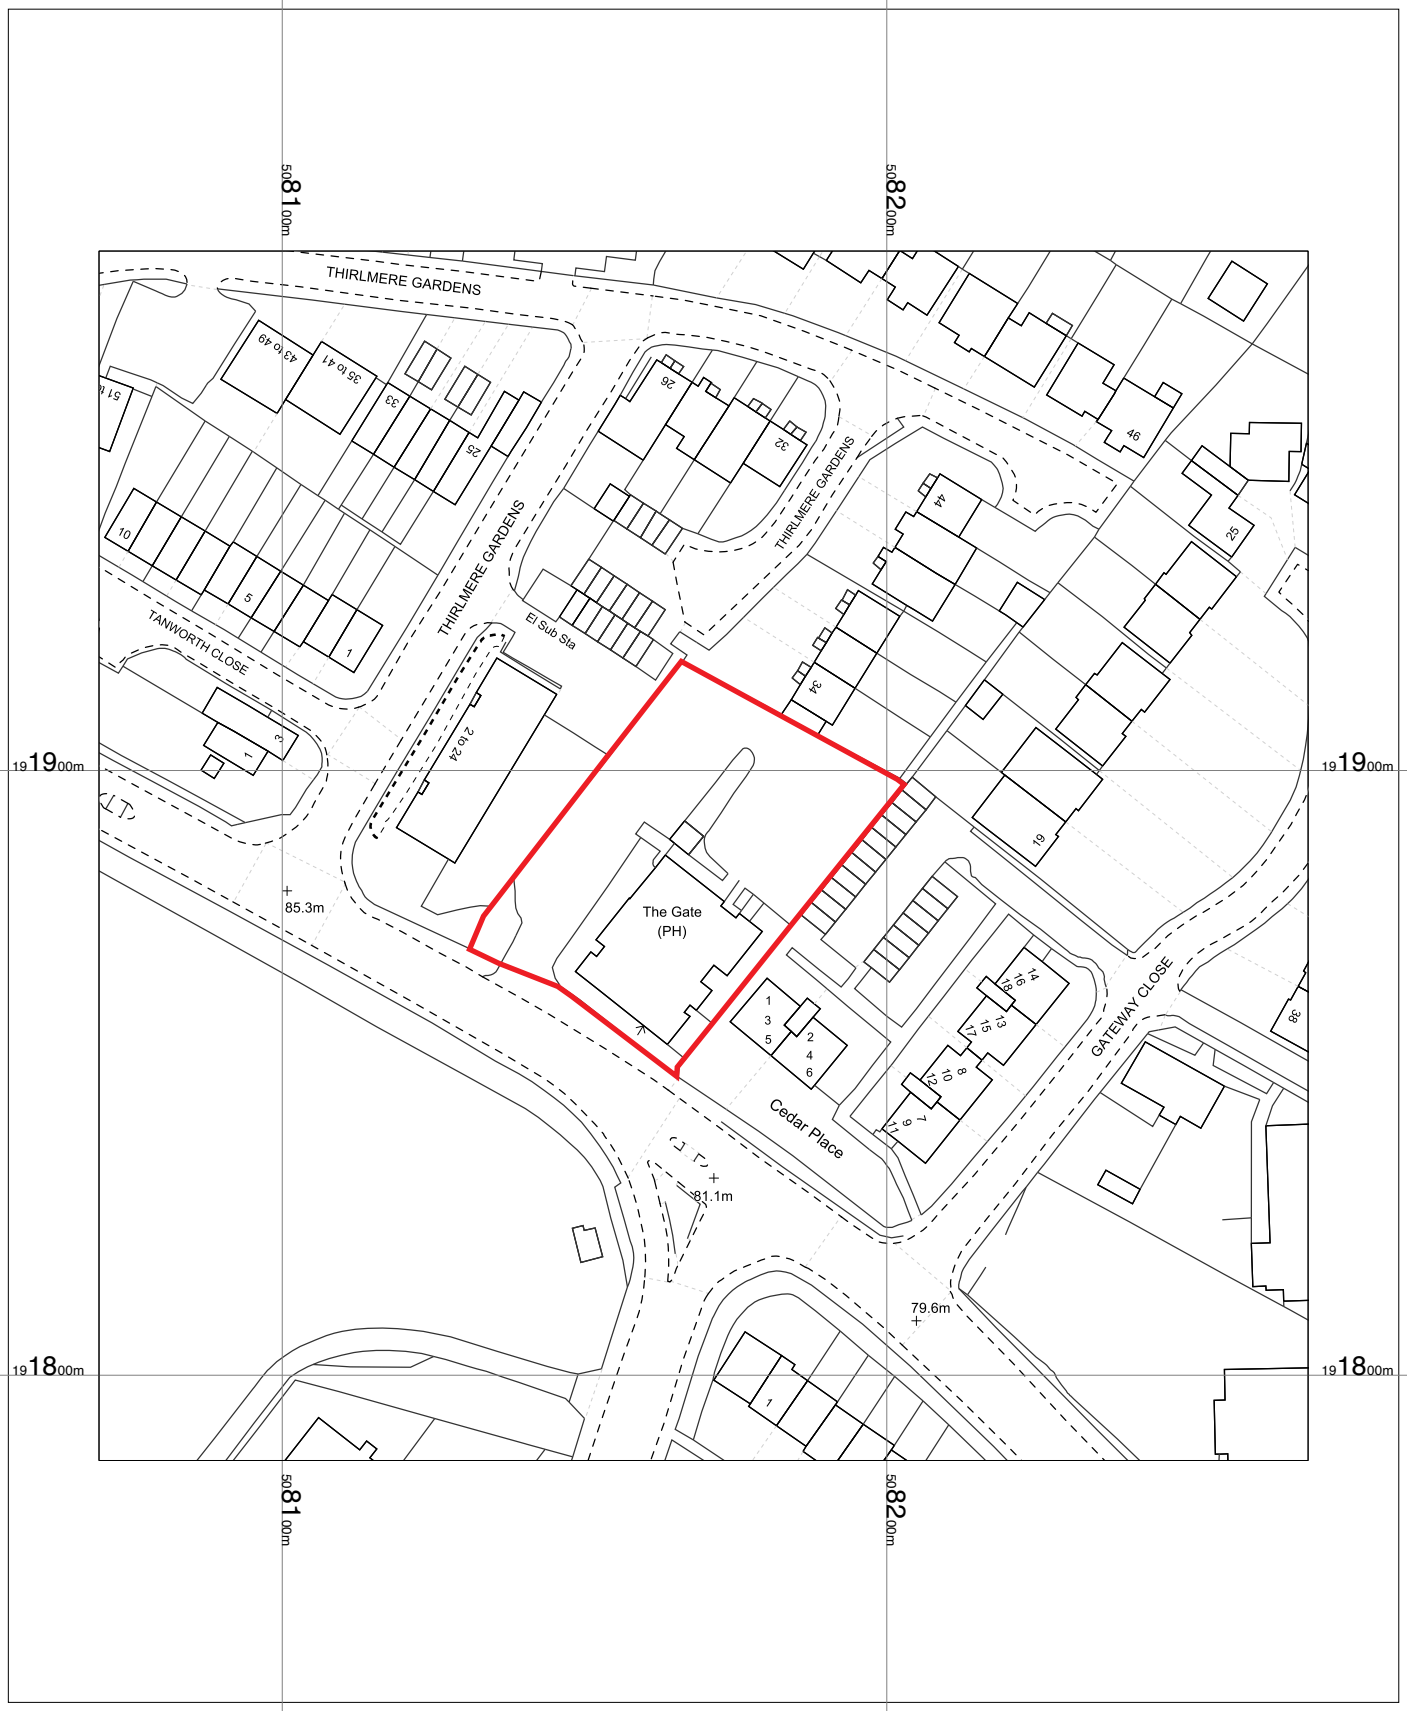

The Gate
Rickmansworth Road,
Northwood,
Hillingdon
HA6 2RH

OSMasterMap 1250/2500/10000 scale
Monday, September 21, 2026, ID: CM-01298274
www.centremapslive.co.uk

1:1250 scale print at A4, Centre: 508170 E, 191886 N

©Crown Copyright Ordnance Survey. Licence no. AC0000849896

N

Ordnance Survey Licensed Data

ashleighsigns.com