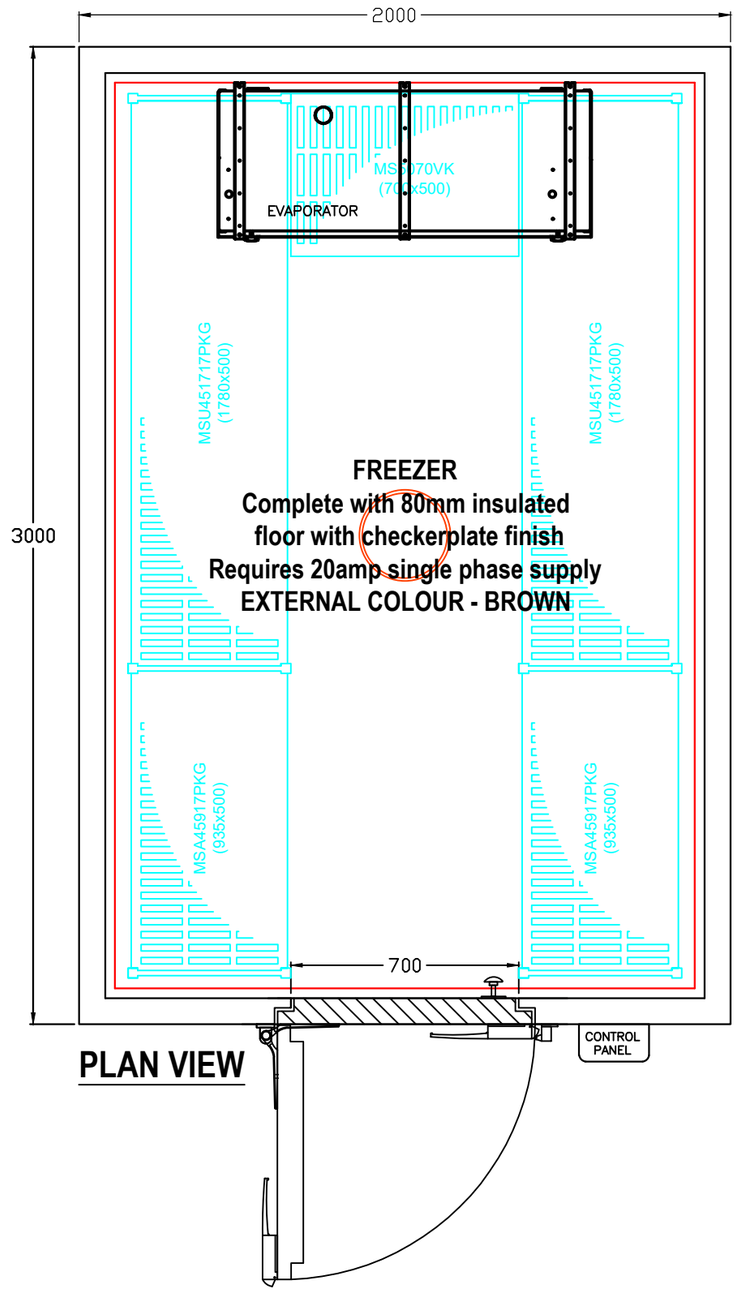

PLAN VIEW

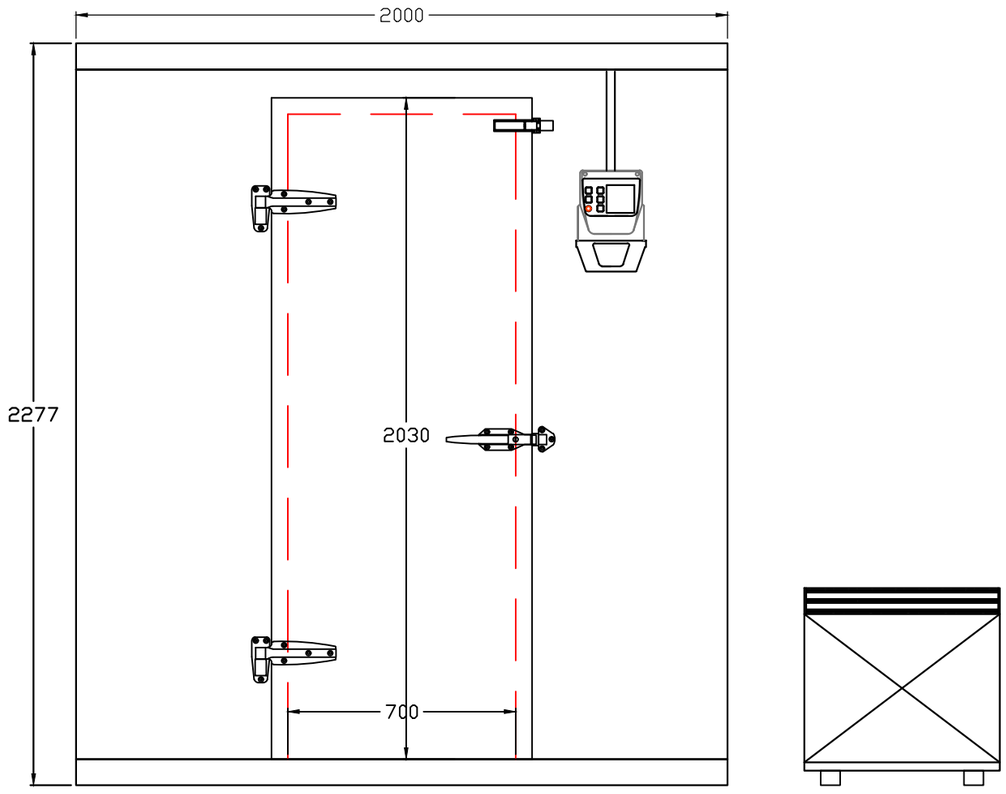

FRONT ELEVATION

Storers
'serving the catering industry'
Brookfield Road
Newstead Industrial Estate,
Arnold, Nottingham, NG5 7ER
Tel: 01159 200329
Fax: 01159 670676
www.storerref.co.uk

SPECIALS ORDERED
–

NOTES
–

EXTRAS FOR SITE DELIVERY
–

PROJECT NAME: THE GATE NORTHWOOD

DATE: – 15.10.26
DRAWN BY: AD–
CHECKED BY:
REVISION:
SCALE: AS SHOWN

CUSTOMER: – M&B
DRAWING: –