


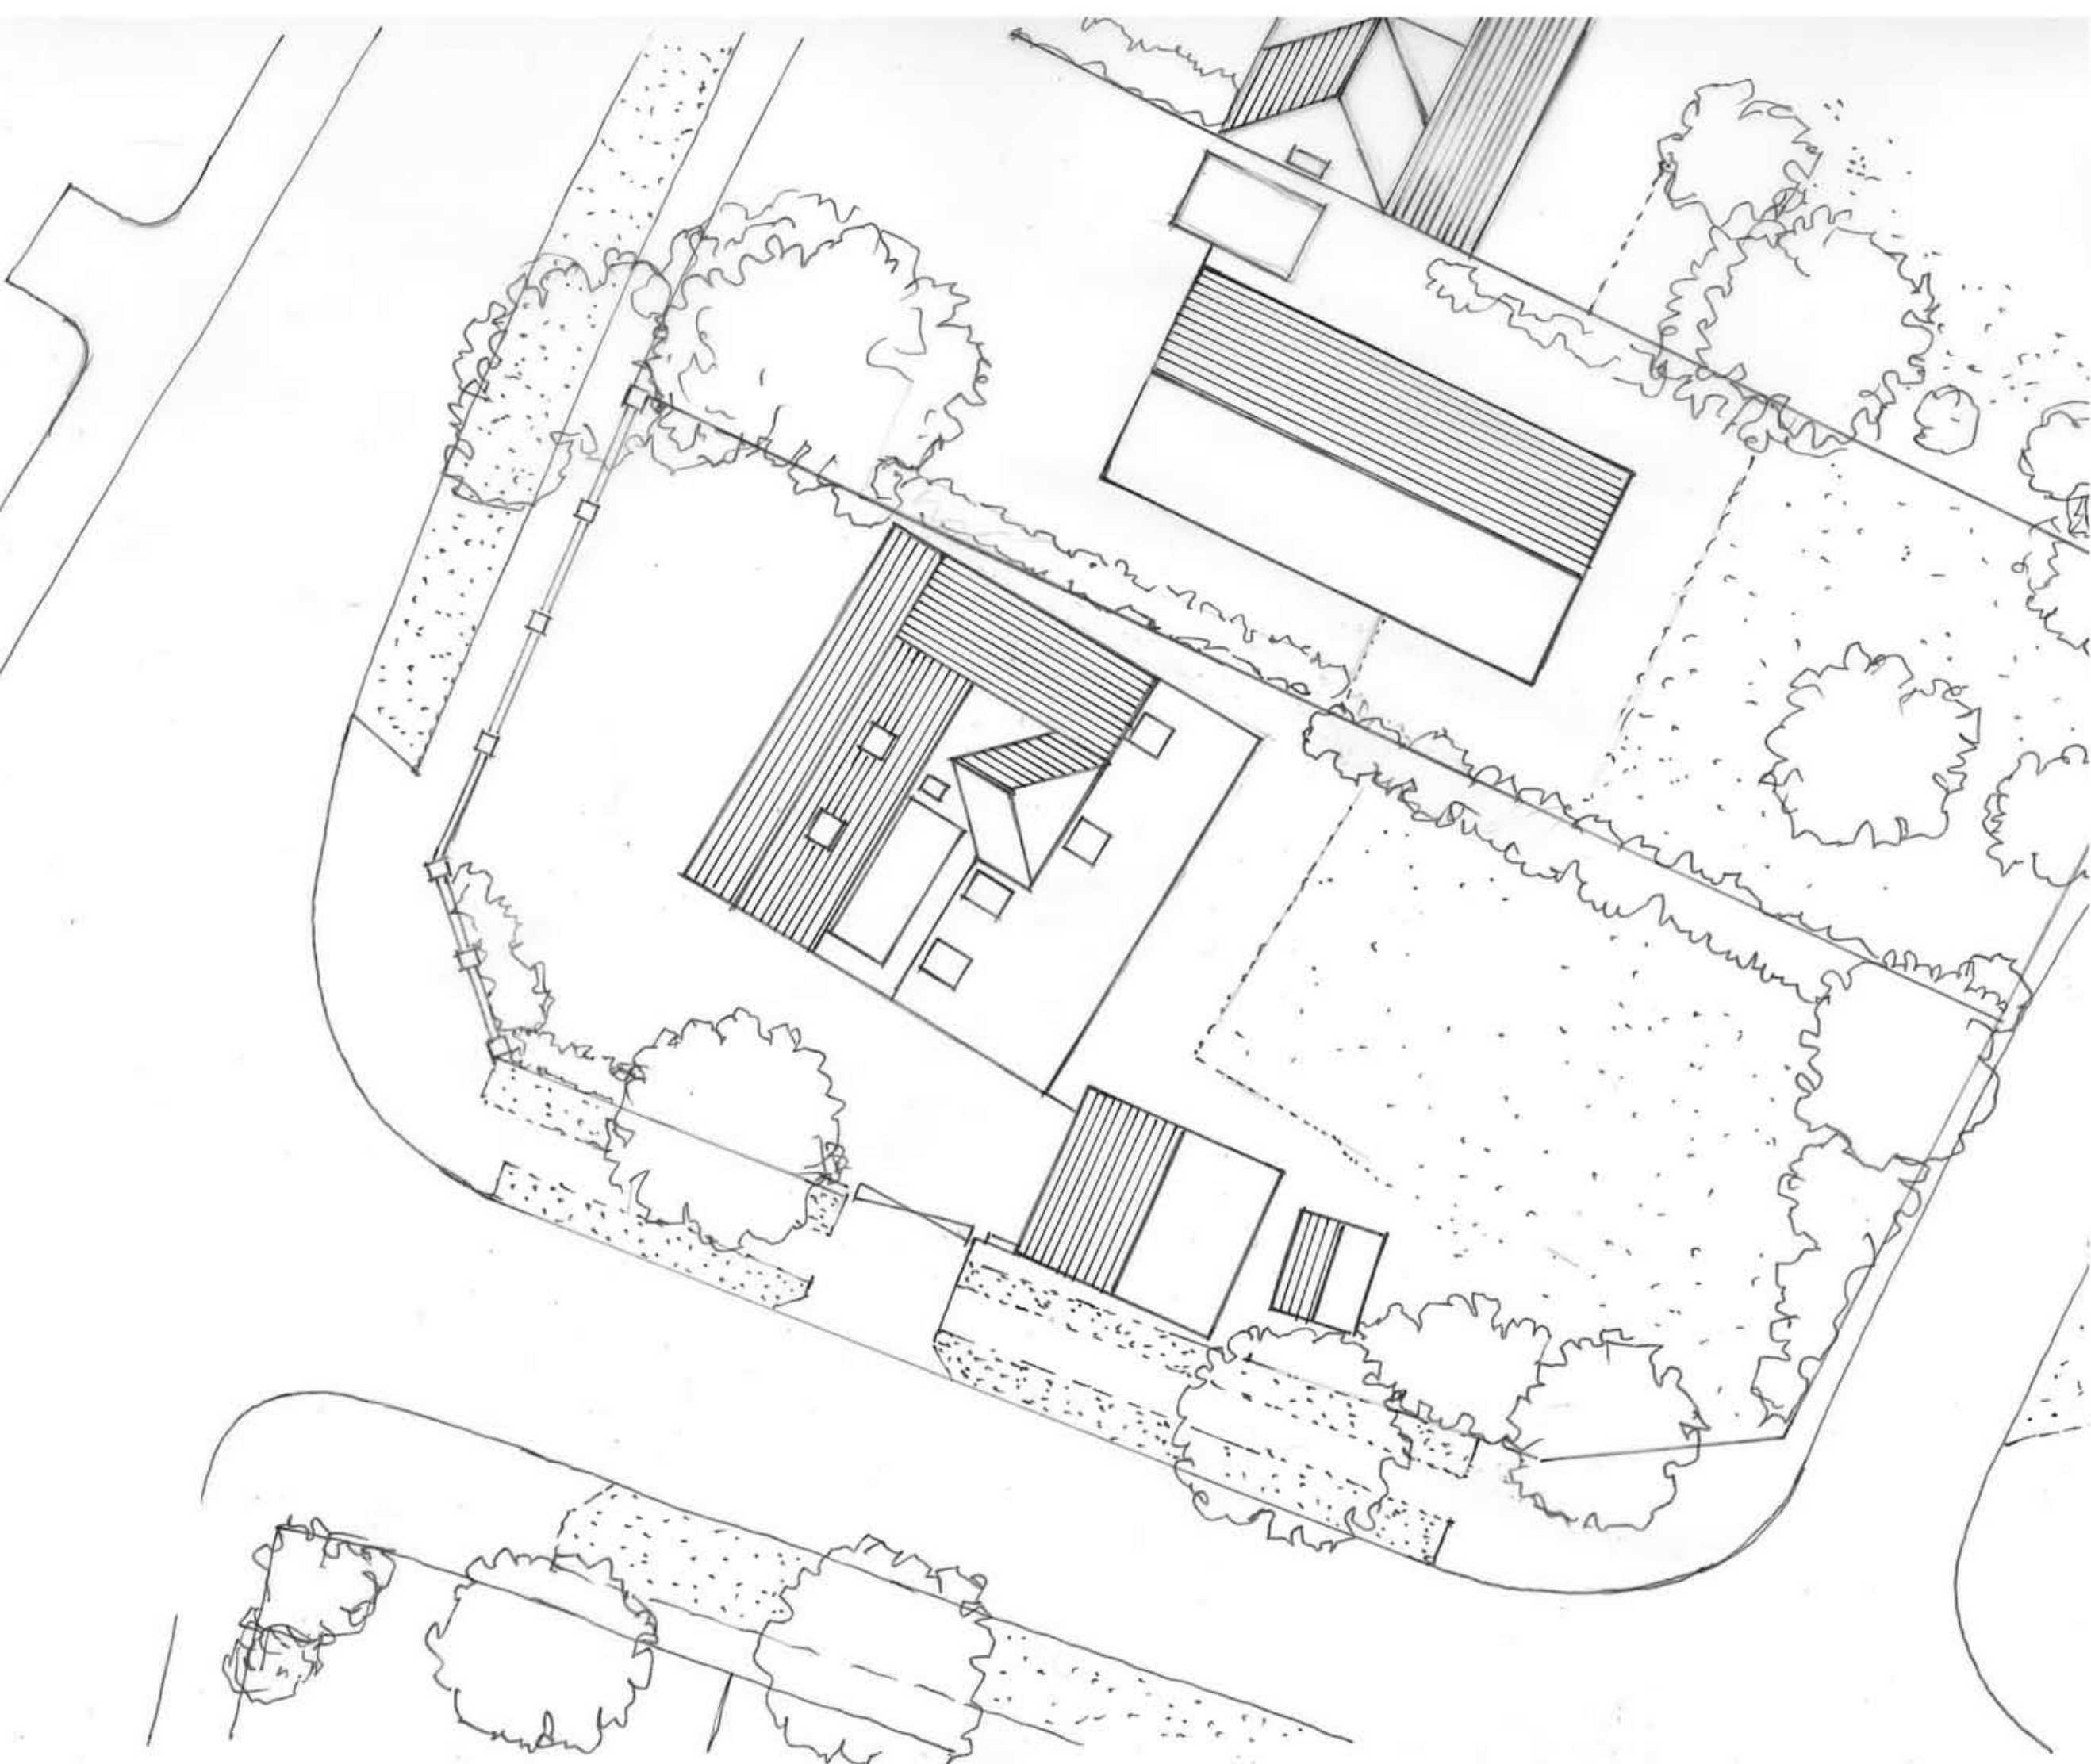

Rev	Date	Description	Drawn	Checked
-----	------	-------------	-------	---------

Do not scale from this drawing
All dimensions are to be checked on site
Any discrepancies are to be reported immediately to the Architect or Main Contractor

COPYRIGHT © 2020
ALL RIGHTS DESCRIBED IN THE CHAPTER IV OF THE COPYRIGHT DESIGN AND PATENTS ACT 1988 HAVE BEEN GENERALLY ASSERTED

Richard Morton Architects Ltd

70 Cowcross Street, London, EC1M 6EJ
Tel: 0203 179 9030

Email: richard@rm-architects.com
Web: www.rm-architects.com



Client

Mrs P Sidhu
-

Project

279 Swakeleys Road
-

Drawing

Existing Plan
-
-

Scale

1:200@A3

Project No. Drawing No. Revision

177 101 -

Status Date Drawn by Checked by

P Feb2020 JH RM