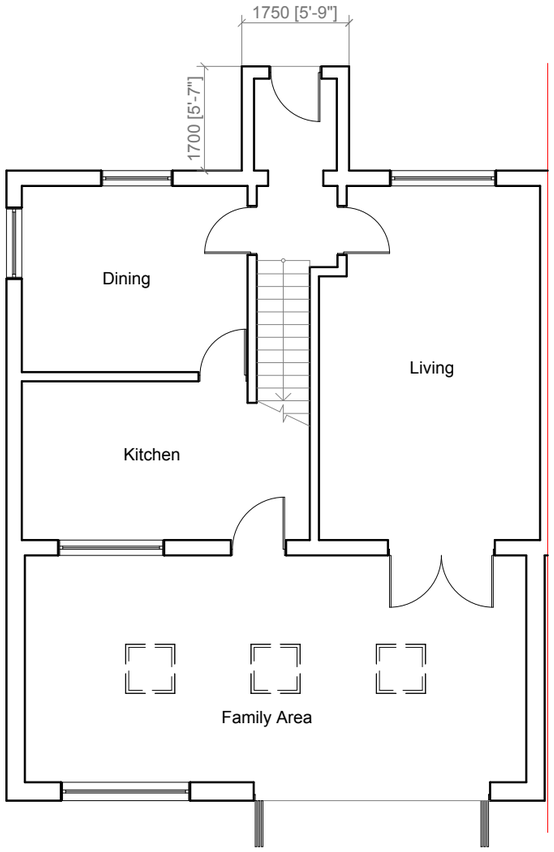

Existing Ground Floor Plan
Scale:1:100

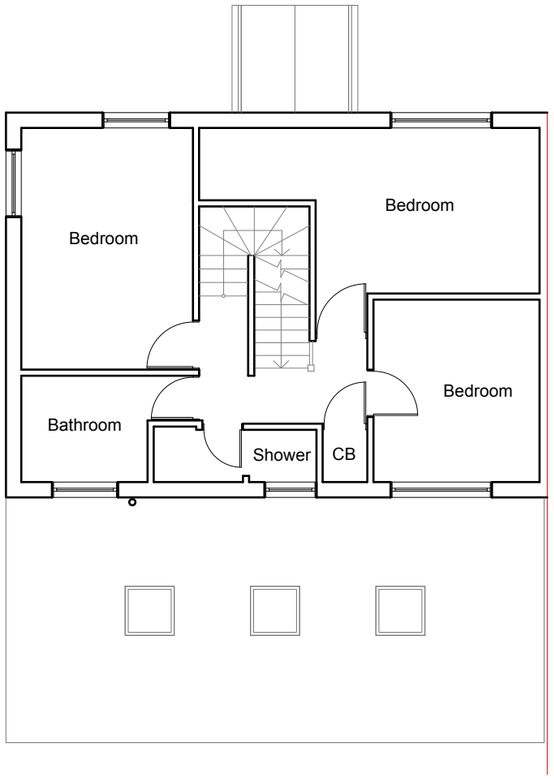

Existing First Floor Plan
Scale:1:100

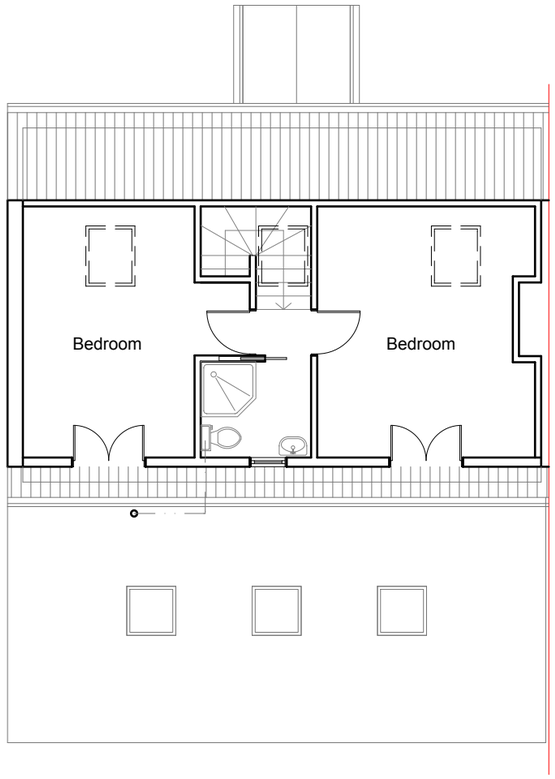

Existing Loft Floor Plan
Scale:1:100

Multi Creation	Project: 31 Central Avenue, Hayes, UB3 2BN	Title: Existing Floor Plans	Scale:1:100; @ A3 Date: 03. 2019 Drawing No.: 3225 - 01/KG Revision A 03/20

239 Western Road, Southall, Middx, UB2 5HS Tel: 020 8571 1369 Fax: 020 8843 2008

Existing Front Elevation
Scale:1:100

Existing Side Elevation
Scale:1:100

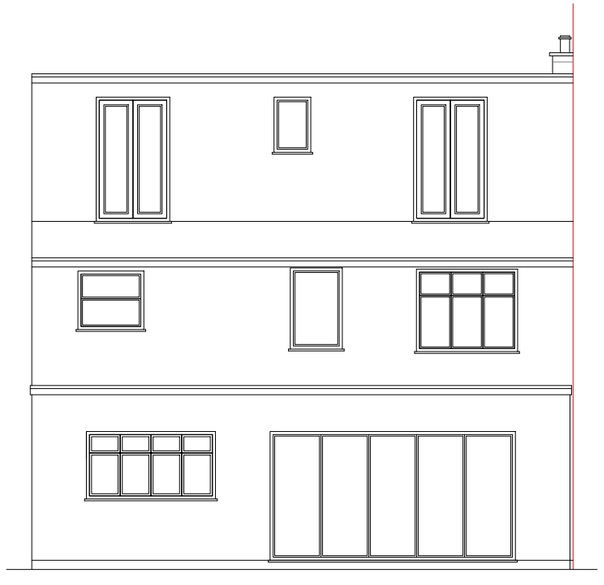

Existing Rear Elevation
Scale:1:100

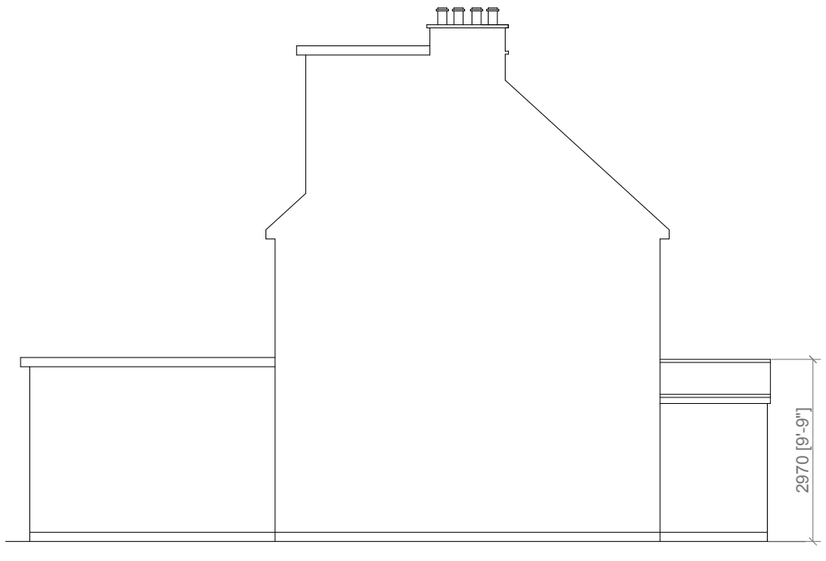

Existing Side Elevation
Scale:1:100

1:100
0 1 2 5 10 Meter

Multi Creation	Project: 31 Central Avenue, Hayes, UB3 2BN	Title: Existing Elevations	Scale:1:100; @ A3 Date: 03. 2019 Drawing No.: 3225 - 02/KG Revision A 03/20

239 Western Road, Southall, Middx, UB2 5HS Tel: 020 8571 1369 Fax: 020 8843 2008

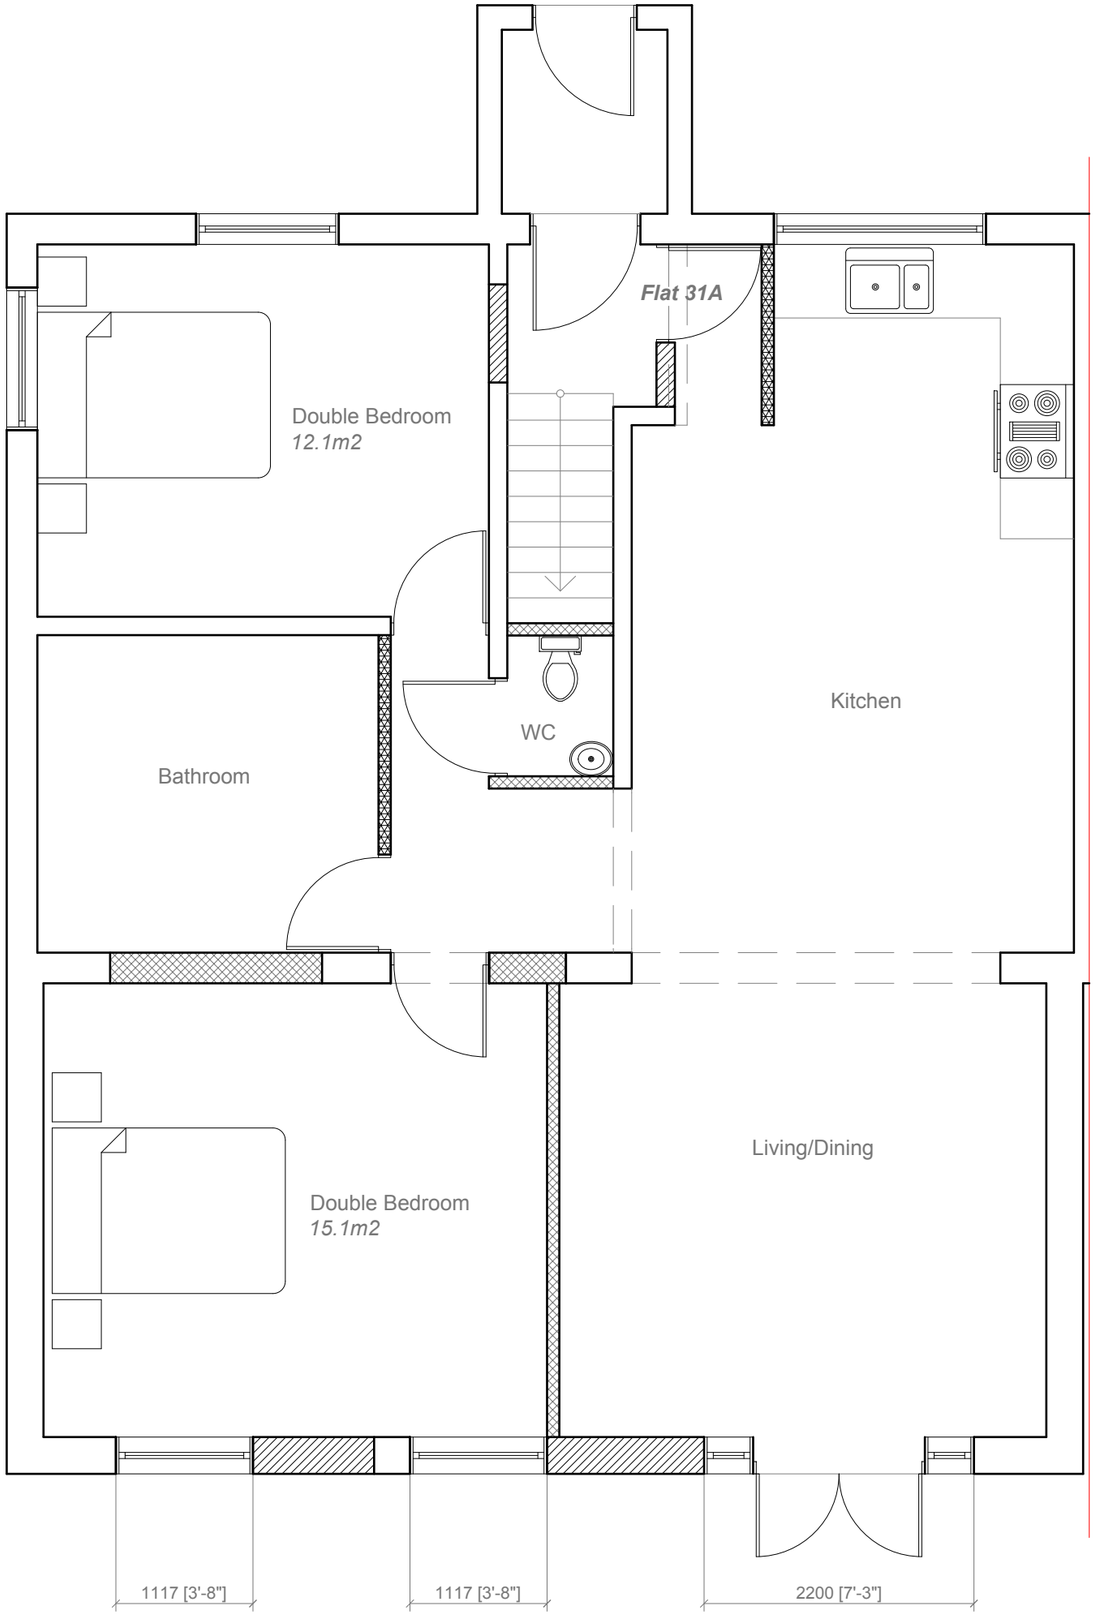

	Bedrooms	Floor Level	Floor Area	Requirement
FLAT 31A	2 Bed / 4 Per	Ground	76.72m2	70m2
FLAT 31B	2 Bed / 3 Per	First/Loft	70.21m2	70m2

Multi Creation

Project:
31 Central Avenue,
Hayes,
UB3 2BN

Title:
Propsoed Ground
Floor Plan

Scale:1:50; @ A3
Date: 03. 2019
Drawing No.:
3225 - 03/KG

Revision
A
03/20

239 Western Road, Southall, Middx, UB2 5HS Tel: 020 8571 1369 Fax: 020 8843 2008

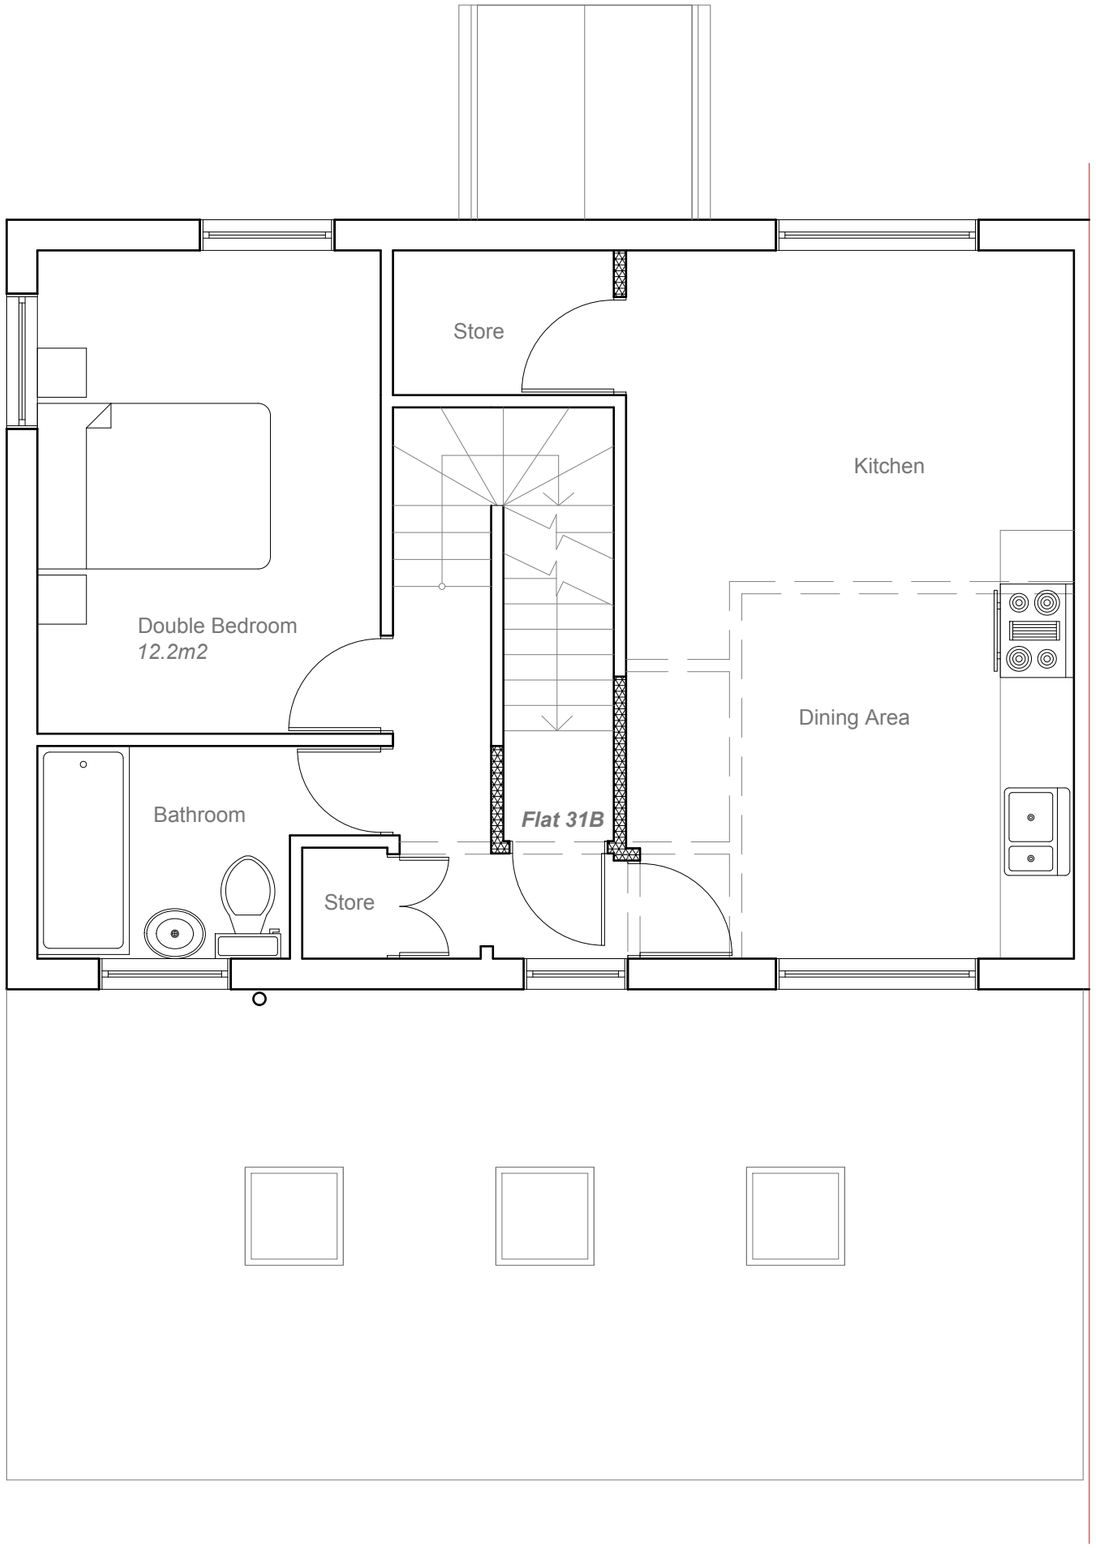

	Bedrooms	Floor Level	Floor Area	Requirement
FLAT 31A	3 Bed / 4 Per	Ground	76.72m2	70m2
FLAT 31B	2 Bed / 3 Per	First/Loft	70.21m2	70m2

Multi Creation

Project:
31 Central Avenue,
Hayes,
UB3 2BN

Title:
Propsoed First
Floor Plan

Scale:1:50; @ A3
Date: 03. 2019
Drawing No.:
3225 - 04/KG
Revision
A
03/20

239 Western Road, Southall, Middx, UB2 5HS Tel: 020 8571 1369 Fax: 020 8843 2008

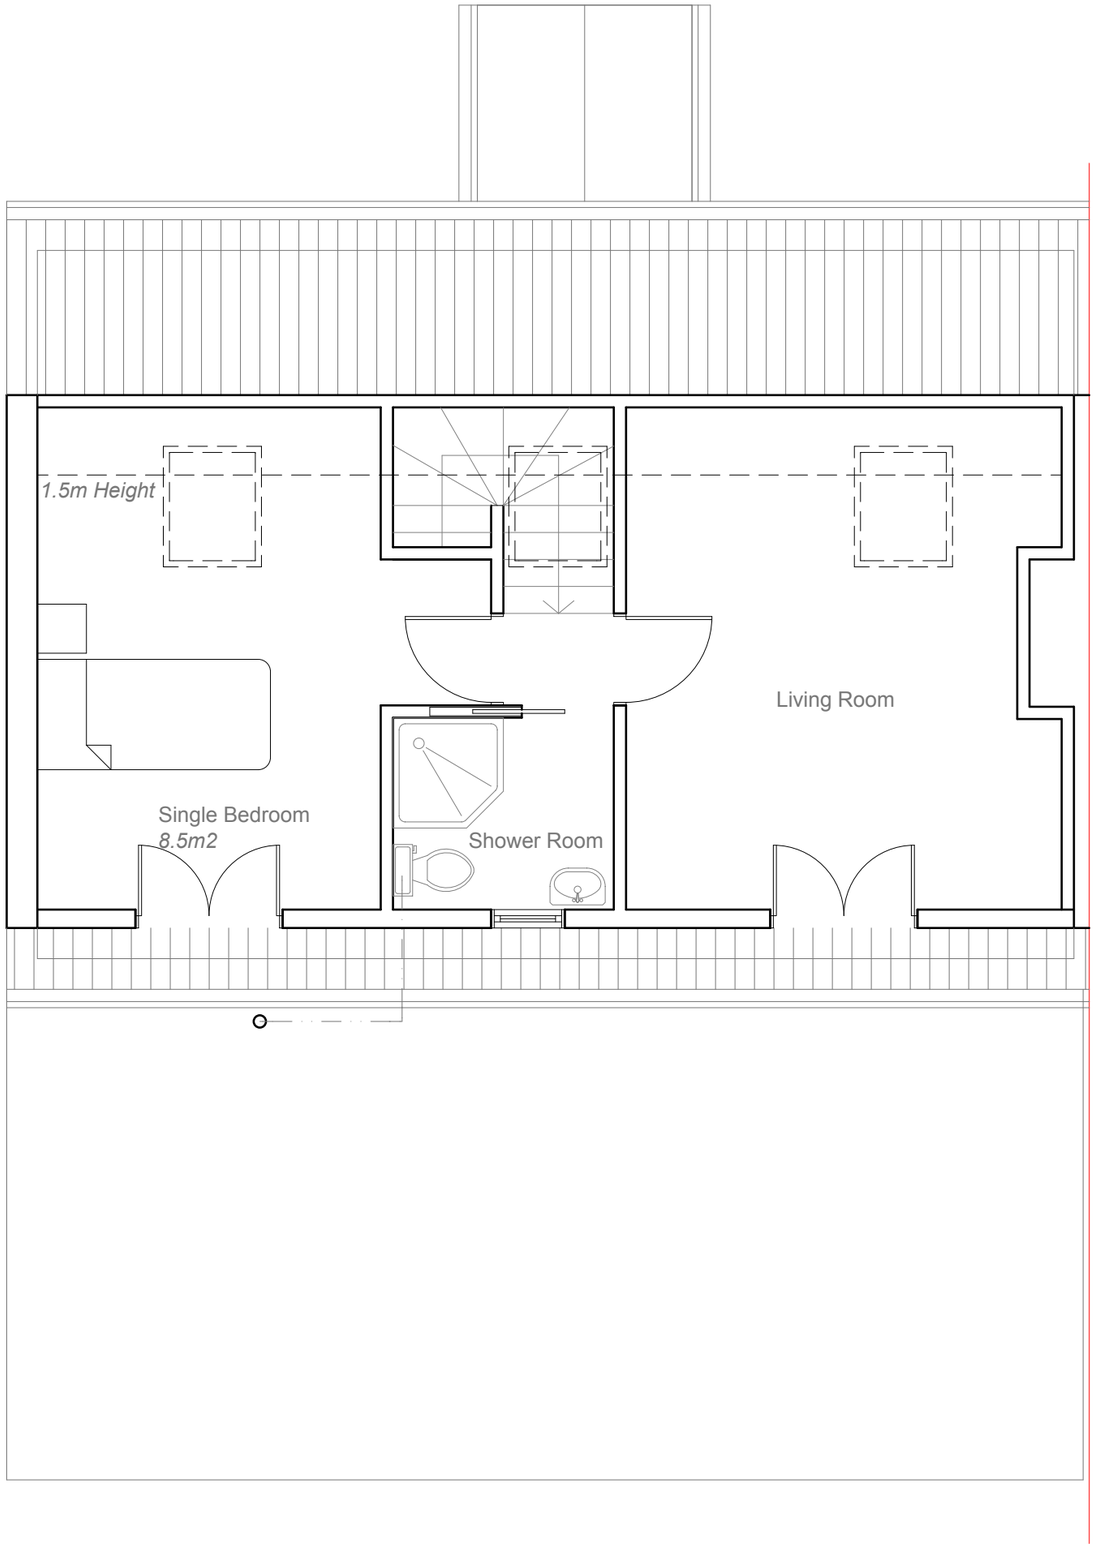

	Bedrooms	Floor Level	Floor Area	Requirement
FLAT 31A	3 Bed / 4 Per	Ground	76.72m2	70m2
FLAT 31B	2 Bed / 3 Per	First/Loft	70.21m2	70m2

Multi Creation

Project:
31 Central Avenue,
Hayes,
UB3 2BN

Title:
Propsoed Loft
Floor Plan

Scale:1:50; @ A3
Date: 03. 2019
Drawing No.:
3225 - 05/KG

Revision
A
03/20

239 Western Road, Southall, Middx, UB2 5HS Tel: 020 8571 1369 Fax: 020 8843 2008

Existing Front Elevation
Scale:1:100

Proposed Side Elevation
Scale:1:100

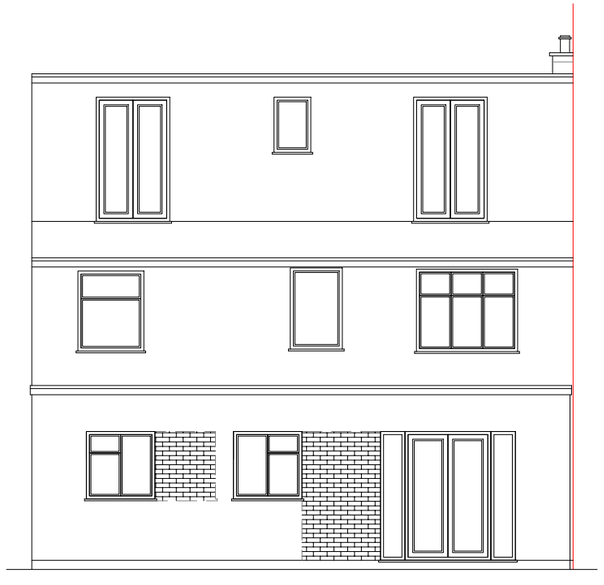

Proposed Rear Elevation
Scale:1:100

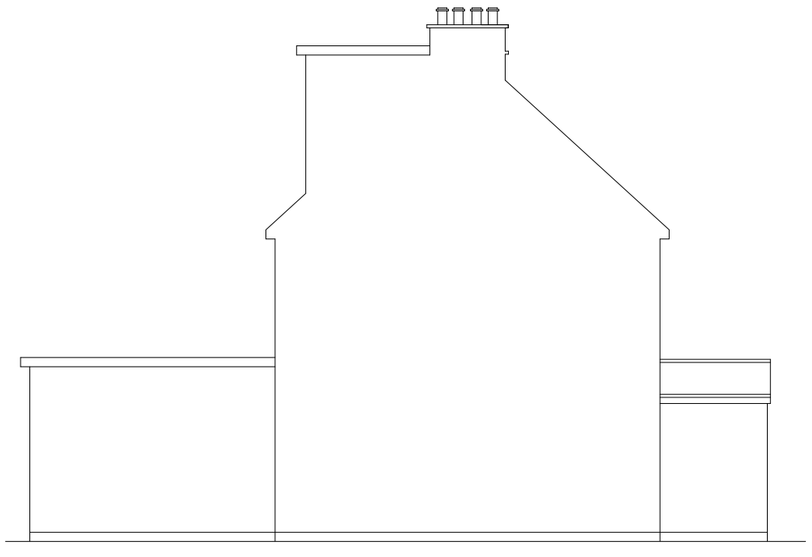

Existing Side Elevation
Scale:1:100

1:100
0 1 2 5 10 Meter

Multi Creation	Project: 31 Central Avenue, Hayes, UB3 2BN	Title: Proposed Elevations	Scale:1:100; @ A3 Date: 03. 2019 Drawing No.: 3225 - 06/KG Revision A 03/20

239 Western Road, Southall, Middx, UB2 5HS Tel: 020 8571 1369 Fax: 020 8843 2008

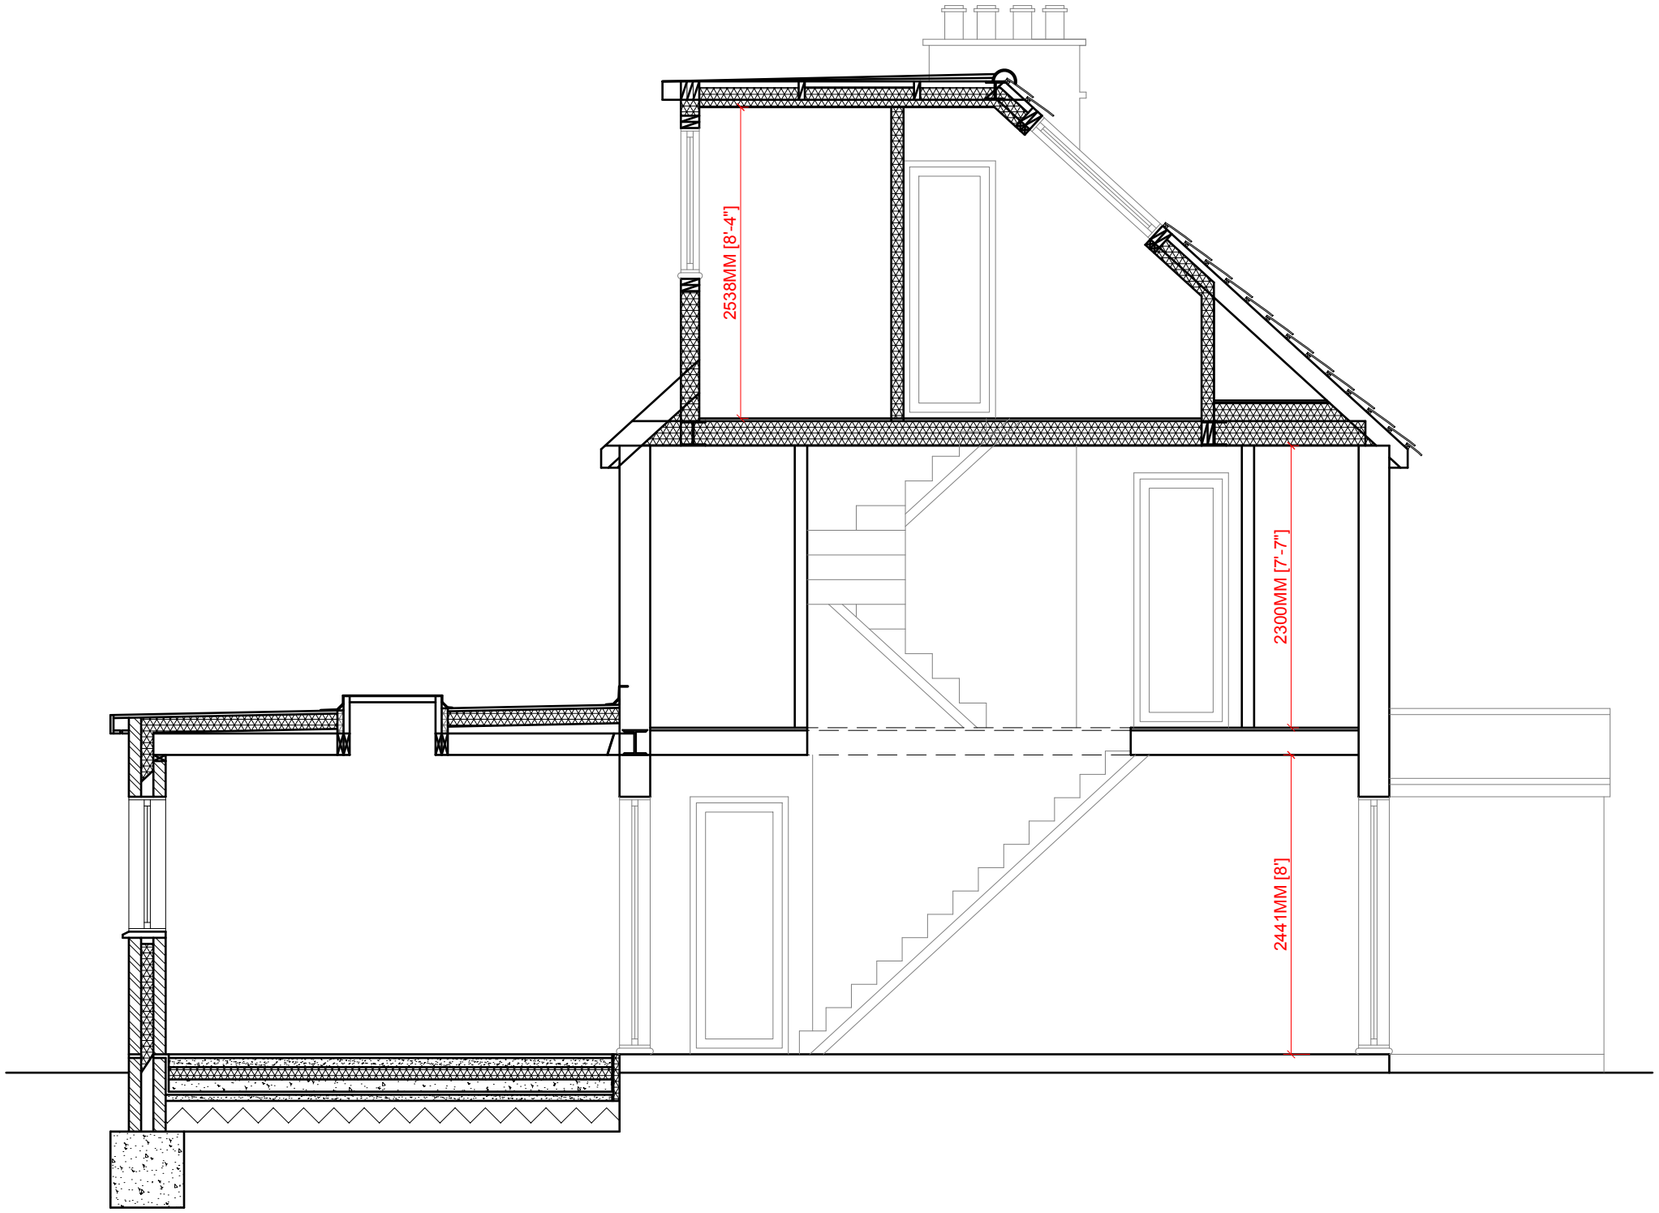

Multi Creation	Project: 31 Central Avenue, Hayes, UB3 2BN	Title: Existing Section	Scale:1:50; @ A3 Date: 03. 2019 Drawing No.: 3225 - 07/KG Revision A 03/20

239 Western Road, Southall, Middx, UB2 5HS Tel: 020 8571 1369 Fax: 020 8843 2008

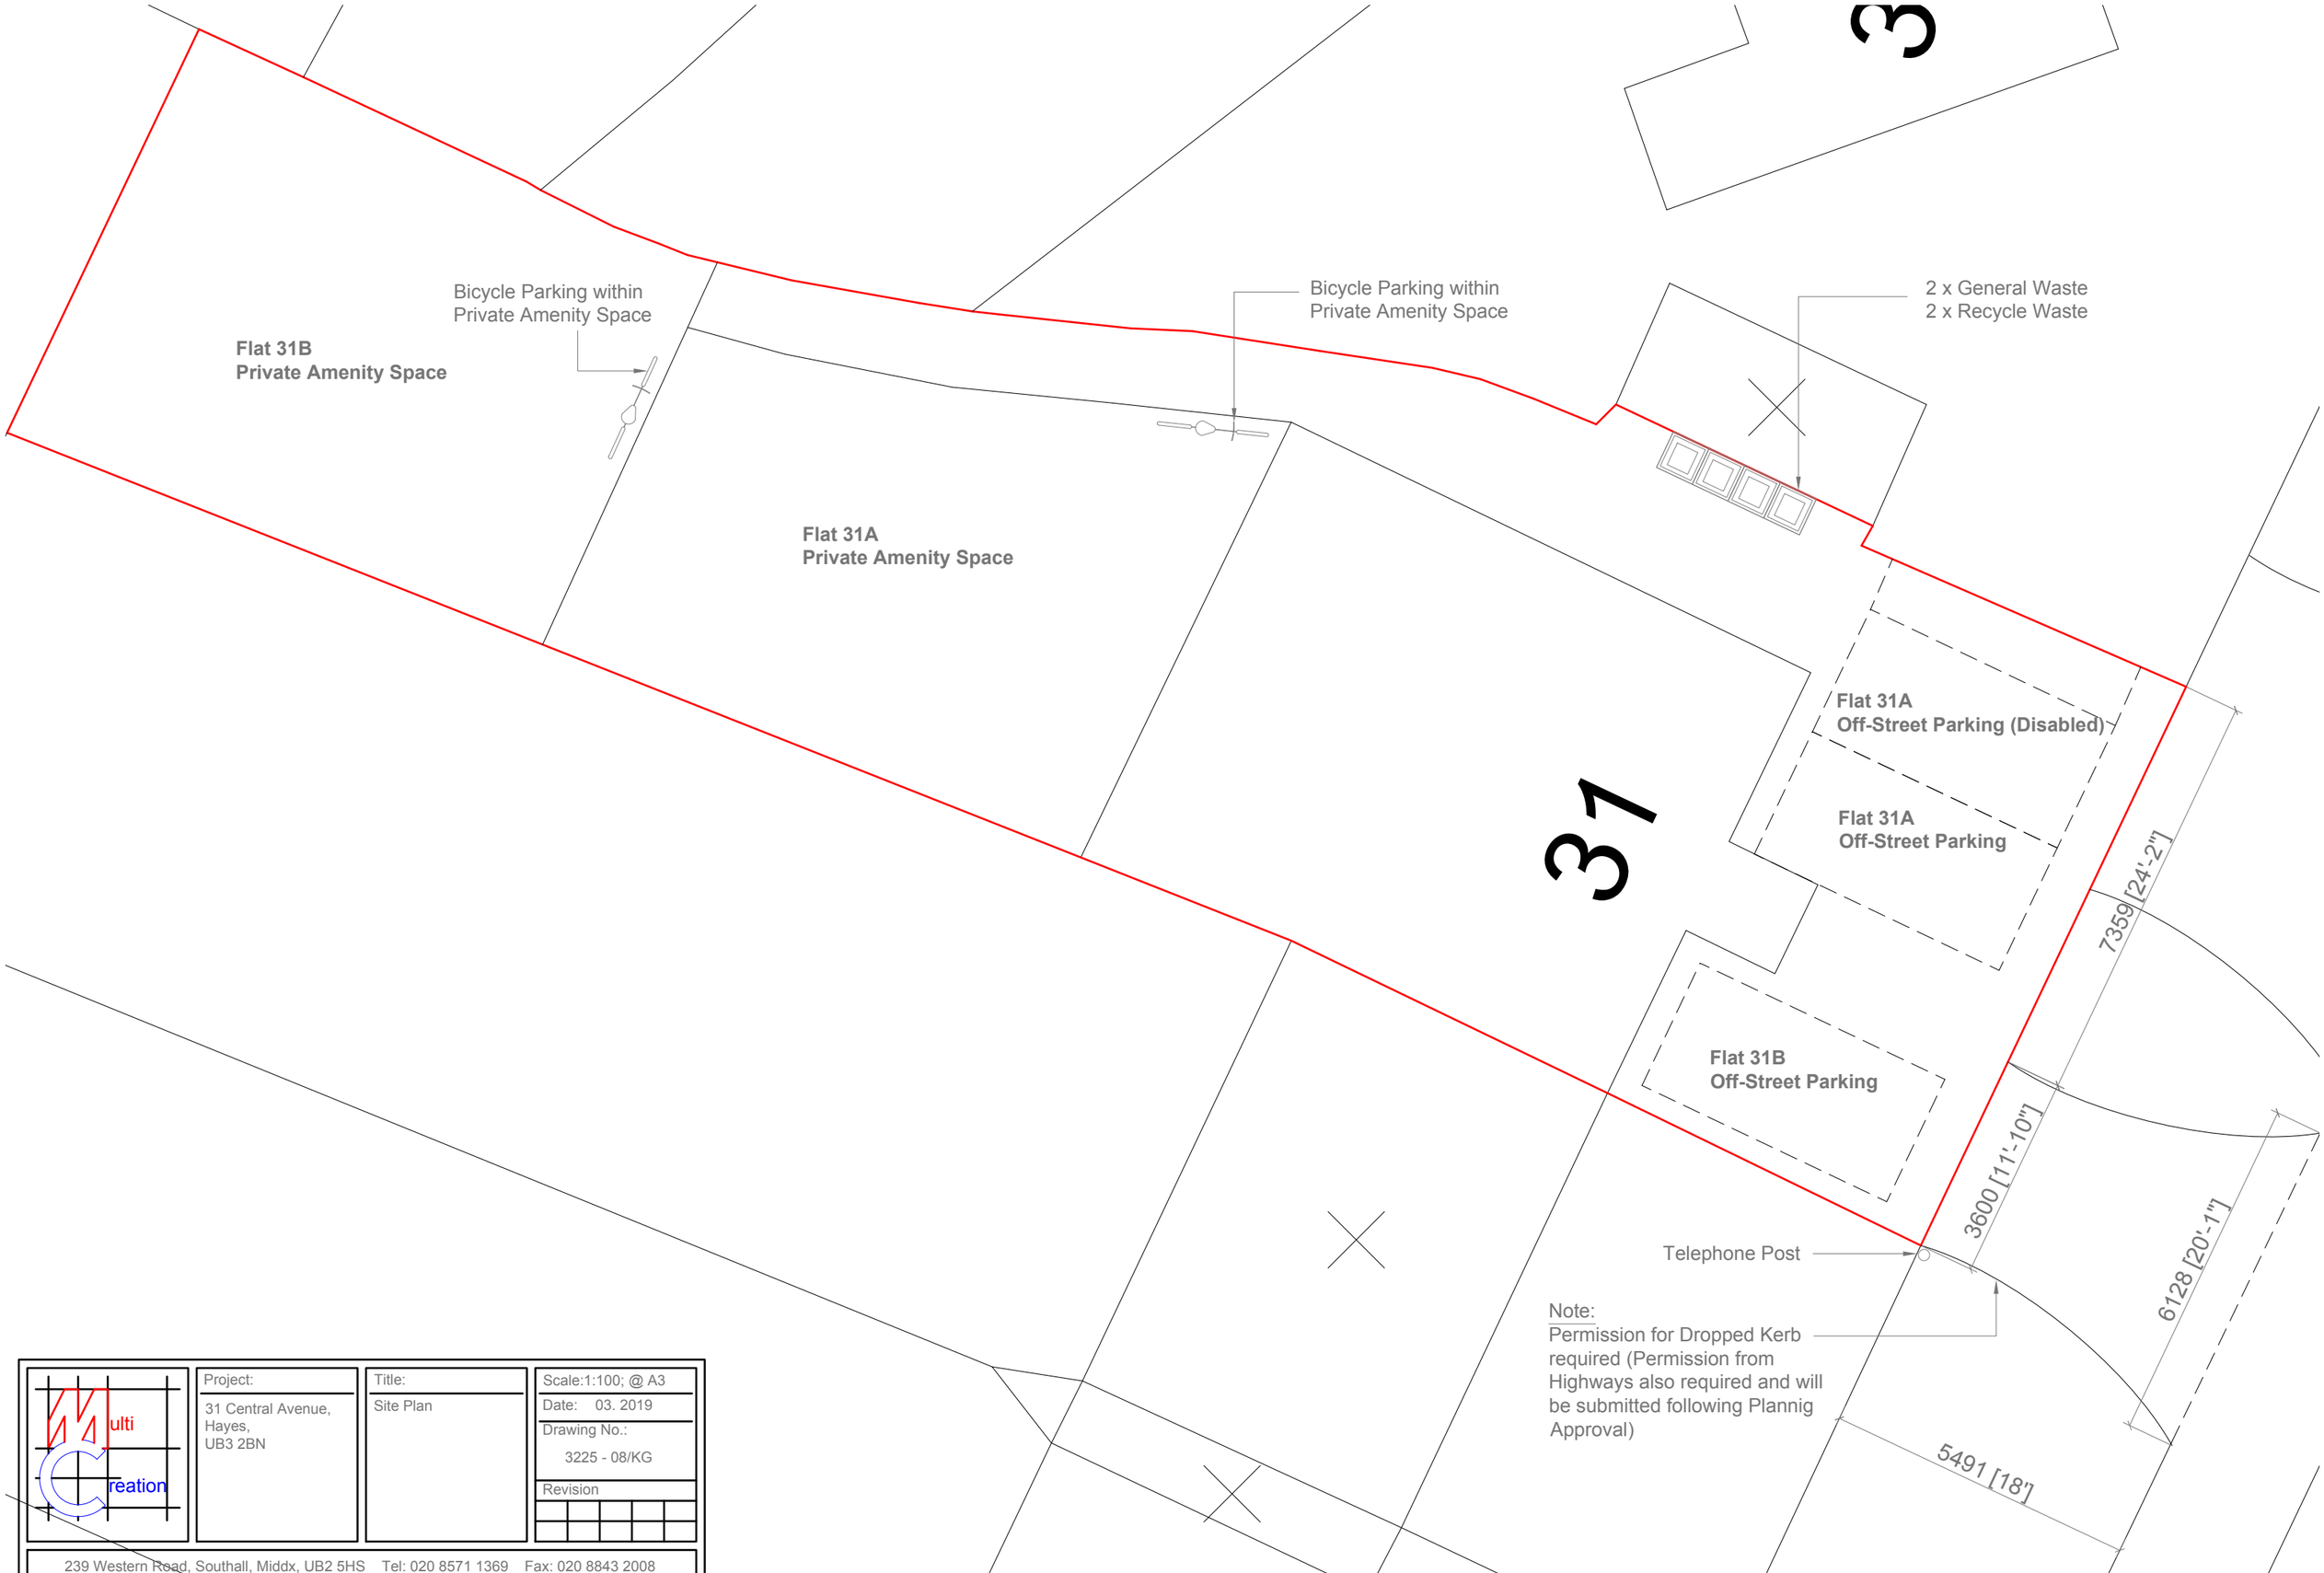

Multi Creation	Project: 31 Central Avenue, Hayes, UB3 2BN	Title: Site Plan	Scale:1:100; @ A3 Date: 03. 2019 Drawing No.: 3225 - 08/KG Revision

239 Western Road, Southall, Middx, UB2 5HS Tel: 020 8571 1369 Fax: 020 8843 2008

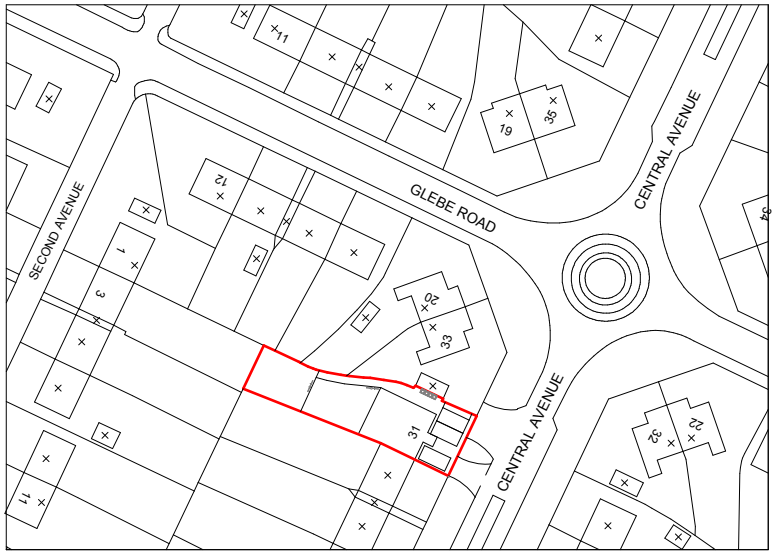

Multi Creation	Project: 31 Central Avenue, Hayes, UB3 2BN	Title: Location Plan	Scale:1:1250/500@A4 Date: 03. 2019 Drawing No.: 3225 - 09/KG Revision

239 Western Road, Southall, Middx, UB2 5HS Tel: 020 8571 1369 Fax: 020 8843 2008