
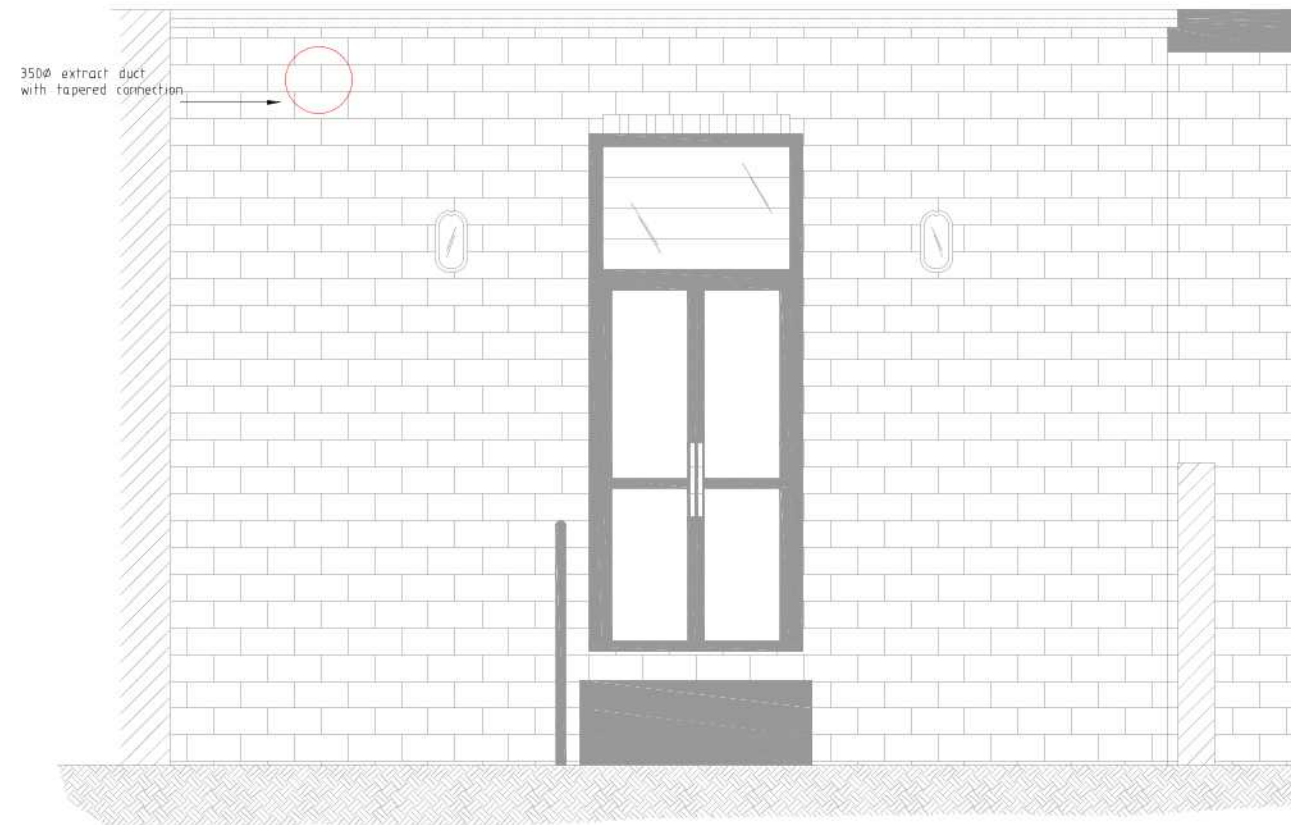


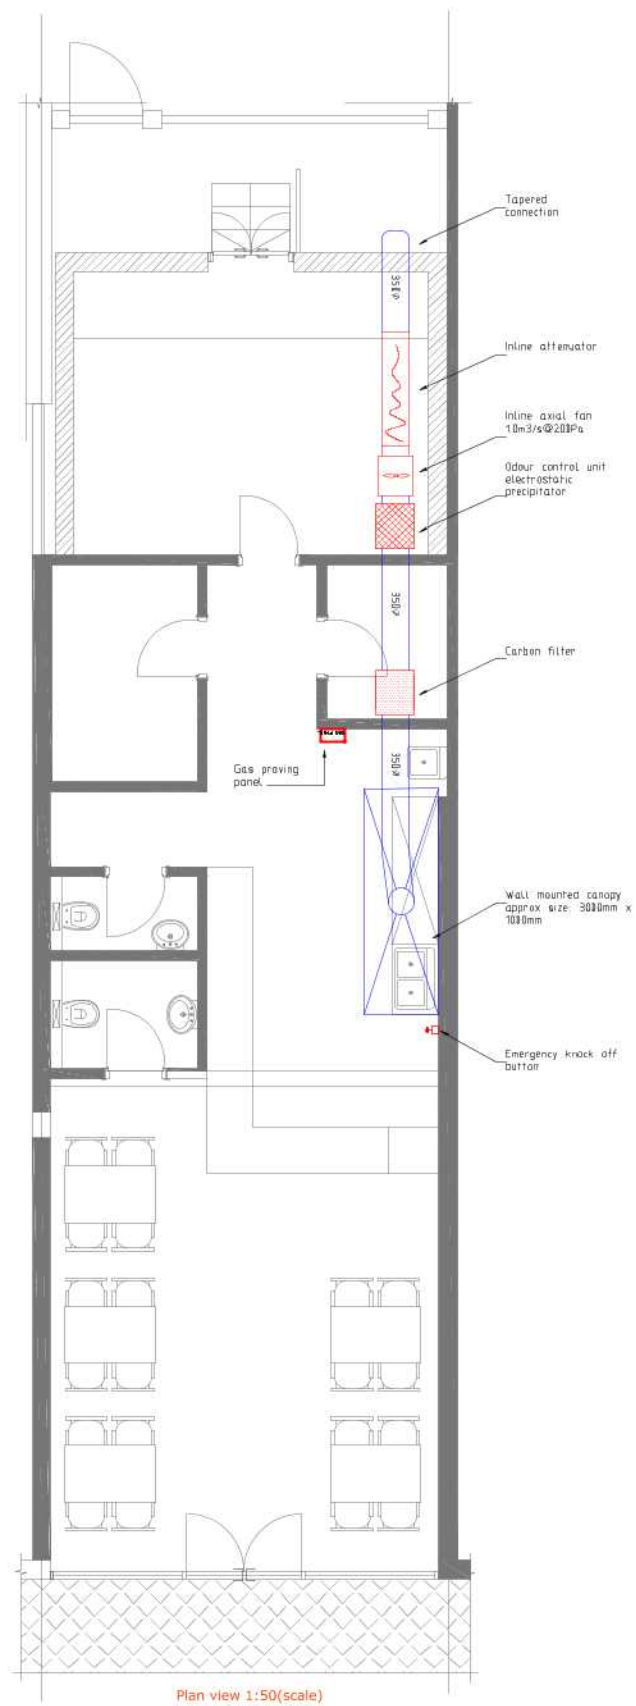

THIS DRAWING IS THE PROPERTY OF HIRA & KHALIQUE ASSOCIATES LTD AND MAY ONLY BE USED IN ACCORDANCE WITH THE WRITTEN APPROVAL.

DO NOT SCALE FROM THIS DRAWING.

**NOTES.**

THIS DRAWING TO BE READ IN CONJUNCTION WITH ALL OTHER RELEVANT DRAWINGS AND SPECIFICATIONS

ALL DIMENSIONS ARE IN MILLIMETRES UNLESS OTHERWISE STATED.

SHOULD ANY DISCREPANCIES BE APPARENT IN THIS DRAWING, THE ENGINEER SHALL BE MADE AWARE OF THIS FOR FURTHER ACTION.

[illegible]

Client: **AMIGO**

AMIGO

**HIRA & KHALIQUE ASSOCIATES**  
CONSULTING ENGINEERS  
MECHANICAL, ELECTRICAL, PLUMBING, HEATING, ENERGY, SUSTAINABILITY  
2nd Floor, Office A, Ferguson House  
113 Cranbrook Road, IGI-4PL  
www.hkassociates.co.uk  
Mainline: 02031 767970



Architect  
**SIRAF ASSOCIATES**

|                |             |
|----------------|-------------|
| Project Name   | Scale       |
| 48 JOEL STREET | 1:50        |
| HA6 1PA        | Project No. |

1140 TPA

Title  
Commercial kitchen extract layout

### Commercial kitchen extract layout

|                                                            |                |                    |                          |             |
|------------------------------------------------------------|----------------|--------------------|--------------------------|-------------|
| Company<br>HKASSOCIATE                                     | Drawn By<br>JC | CHK/Approved<br>SK | Drawn Date<br>30/04/2021 | Status<br>I |
| Location-Level-Sub: Series/System-Identifier<br>48TB-M-300 |                |                    |                          | R<br>/      |