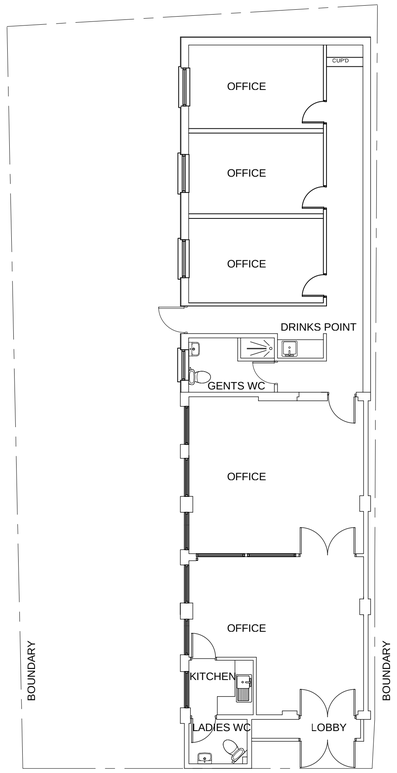

EXISTING FLOOR LAYOUT
SCALE 1:100

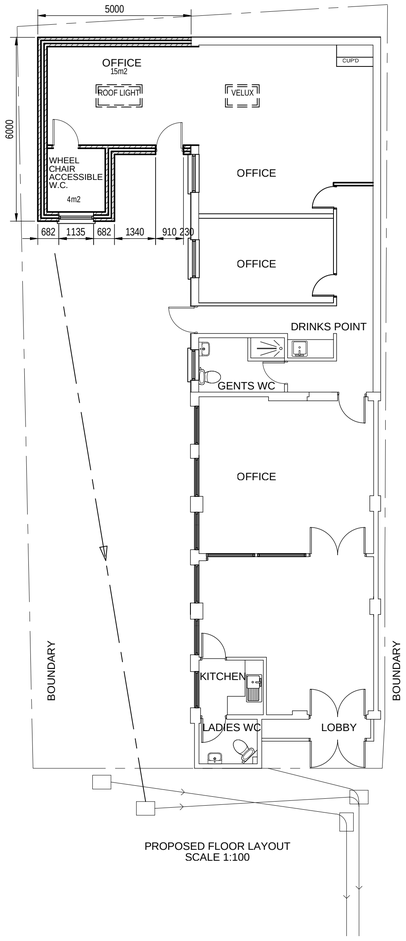

PROPOSED FLOOR LAYOUT
SCALE 1:100

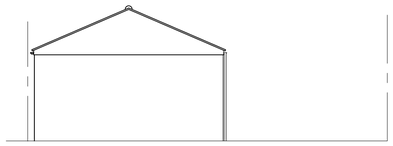

EXISTING REAR ELEVATION
SCALE 1:100

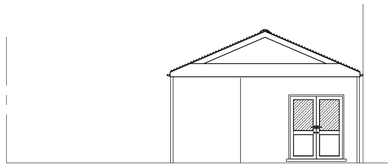

EXISTING FRONT ELEVATION
SCALE 1:100

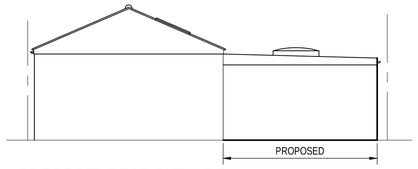

PROPOSED REAR ELEVATION
SCALE 1:100

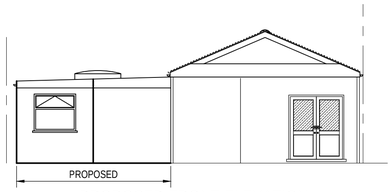

PROPOSED FRONT ELEVATION
SCALE 1:100

WALLS TO BE PAINTED RENDER FINISH TO MATCH EXISTING.
WINDOWS TO MATCH EXISTING
ROOF TO BE FLAT FELT ROOF

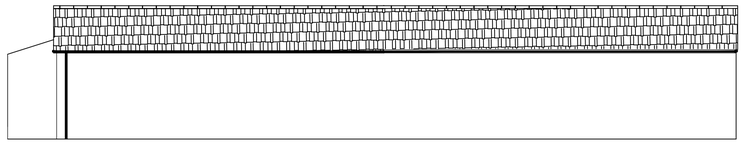

SIDE ELEVATION
SCALE 1:100

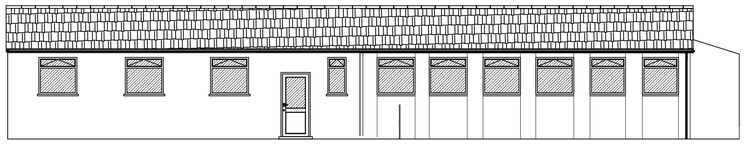

EXISTING SIDE ELEVATION
SCALE 1:100

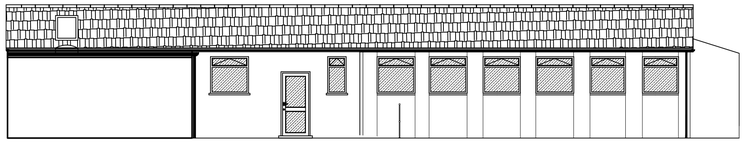

PROPOSED SIDE ELEVATION
SCALE 1:100

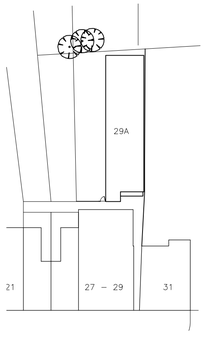

SITE PLAN
SCALE 1:500

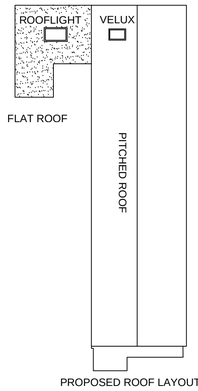

PROPOSED ROOF LAYOUT
SCALE 1:200

LOCATION PLAN
SCALE 1:1250

CLIENT
MR G. R. MARTIN

PROJECT
29A SWAKELEYS ROAD
ICKENHAM
UB10 8DF

TITLE
EXTENSION TO OFFICE

drawing status:
PLANNING DETERMINATION

rev.	date	details
A	20.06.17	BLOCK PLAN ADDED

Date: MAY 2017
Scales: AS SHOWN AT A1
Drg. No. D4046/01 Rev. A

AT A1 SIZE
0 1:50 1 metres 2 3 4 5