



Site boundary
shown in red

AERIAL VIEW

Description of proposed works

- Ground Floor
- Rear extension
 - Side extension
 - Front porch
 - Garage conversion to habitable accomodation
- Roof
- Internal alterations
 - Rooflights

Drawing nos.	scale	Description
01	1:1250	Title sheet & Location Plan


Existing		
02	1:100	Ground floor plan
03	1:100	Ground floor plan
04	1:100	Roof plan
05	1:100	Elevations Front and rear
06	1:100	Elevations Side
07		Photos - front, rear & garden views

Proposed		
08	1:100	Ground floor plan
09	1:100	Roof plan
10	1:100	Elevations - front and rear
11	1:100	Elevations - sides

Approx. areas

Existing:			
Site area	-	232	sq. meters.
Main house	-	55	sq. meters.
Garage	-	15	sq. meters.

Proposed:			
Ground floor	-	50	sq. meters.

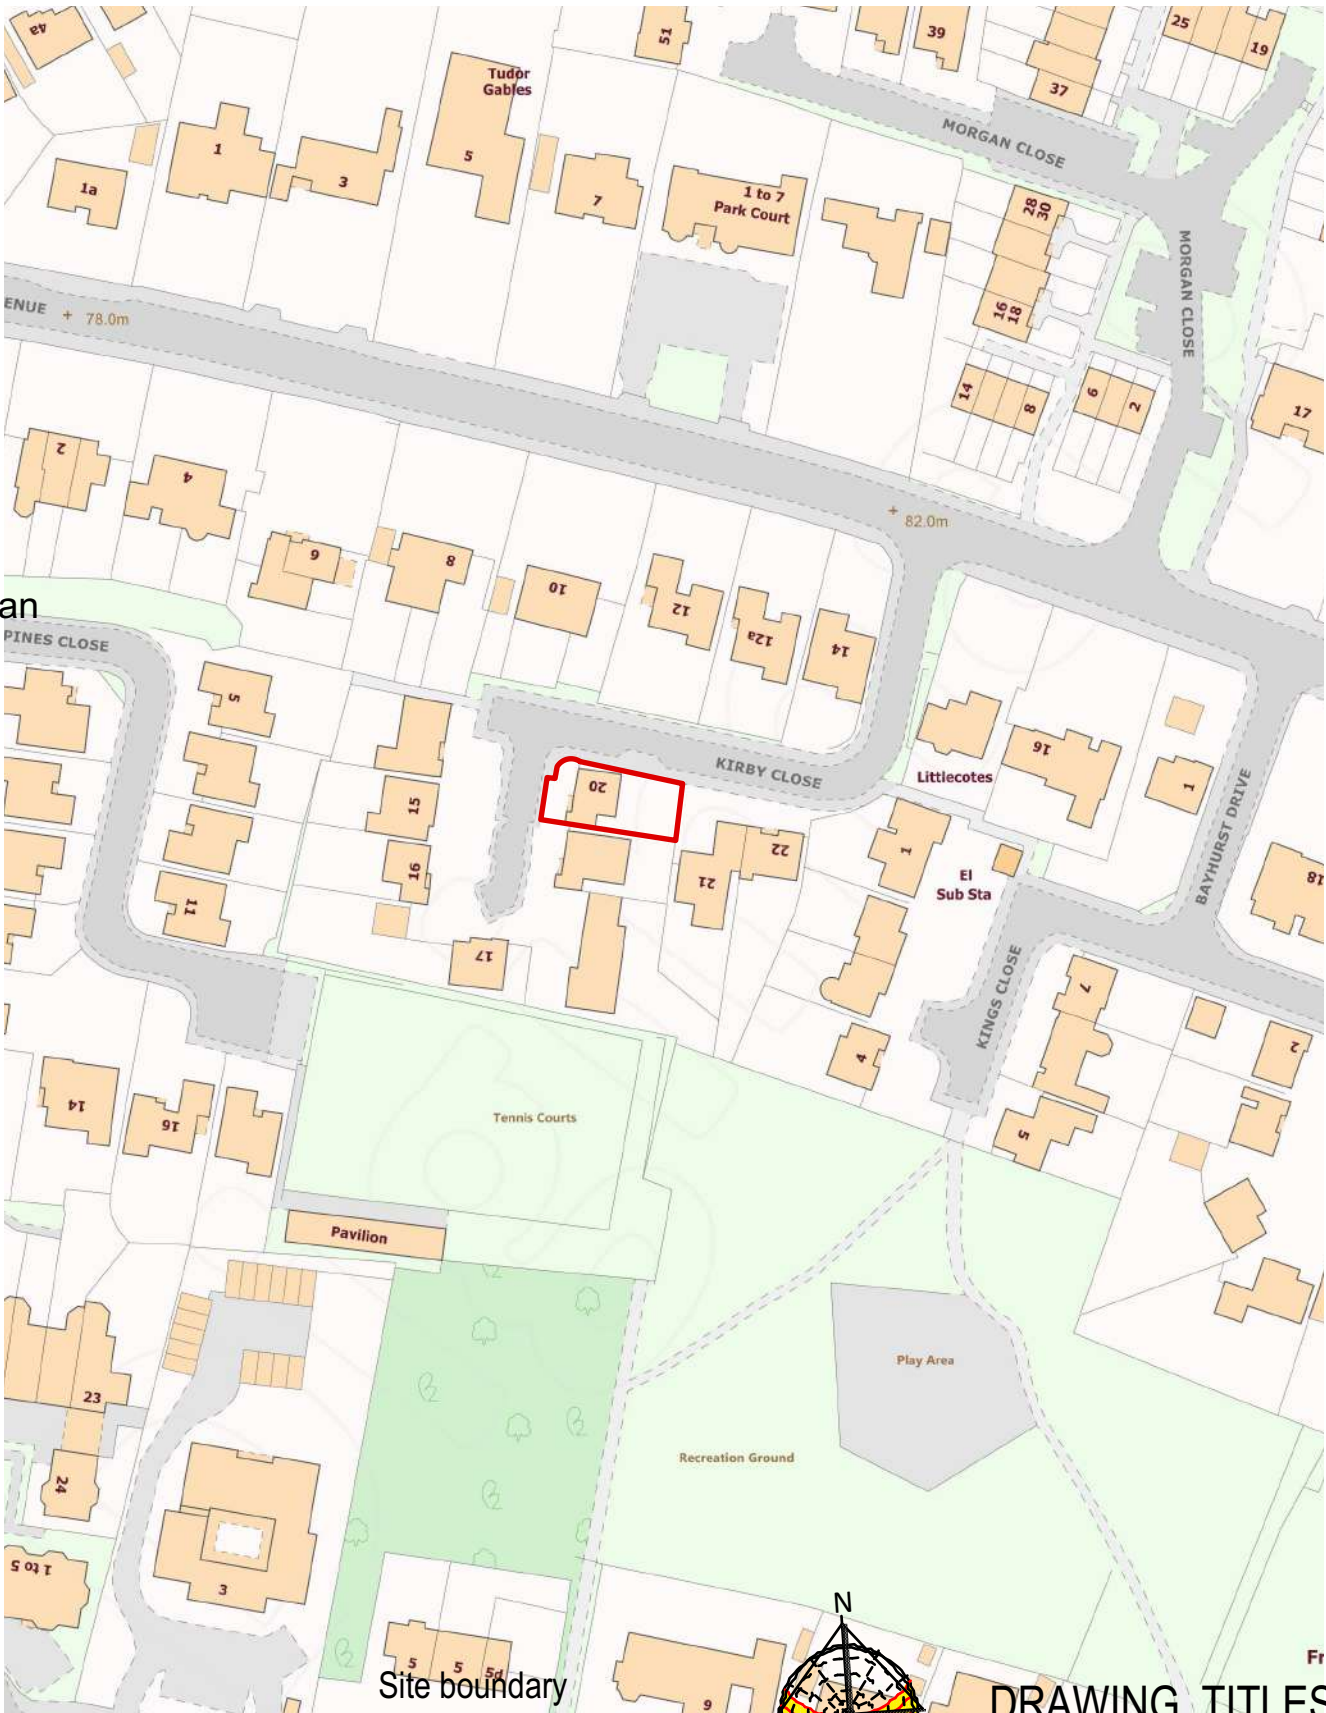

LOCATION PLAN

Site boundary
shown in red

DRAWING TITLES
&
LOCATION PLAN