


KIRBY CLOSE

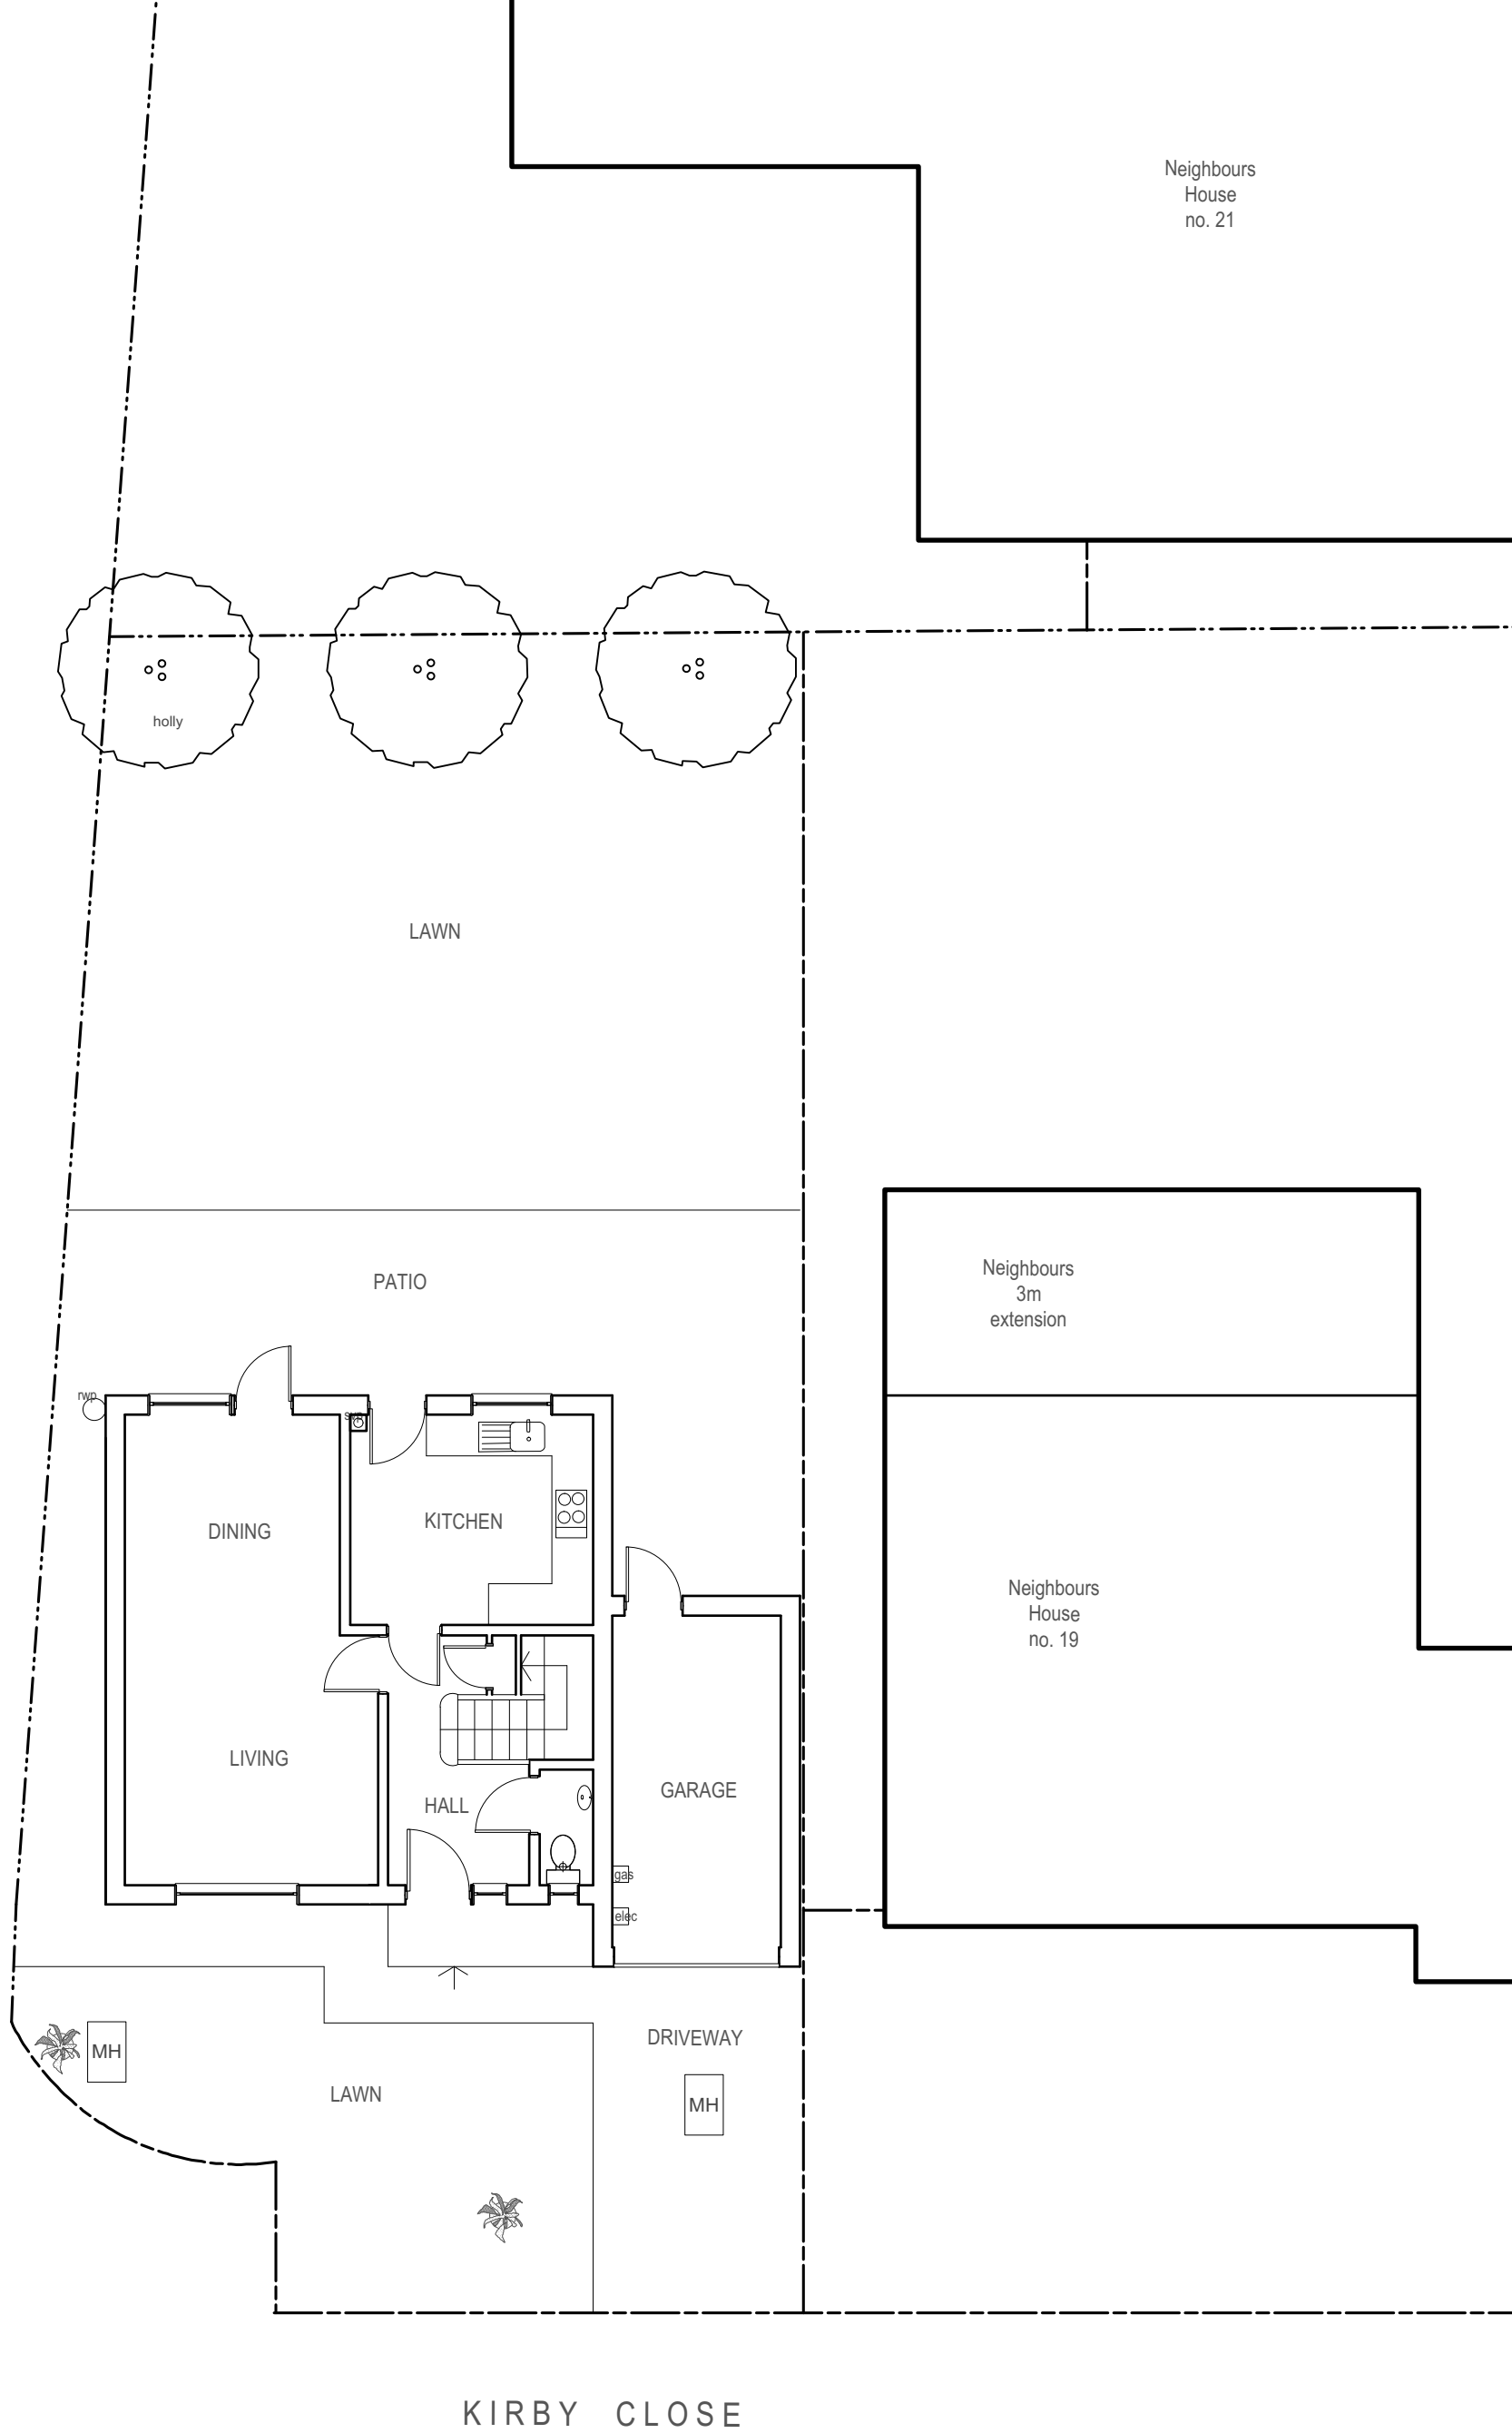


Neighbours
House
no. 21

Neighbours
3m
extension

Neighbours
House
no. 19

KIRBY CLOSE

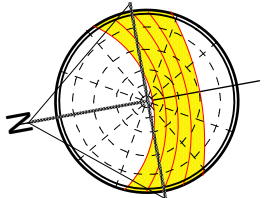

EXISTING

GROUND FLOOR


scale - 1 : 100 @ A3

Purpose - Householder planning application

SSK Architects Ltd chartered practice



tel : 07905 03 39 30
email : sskarchitects@gmail.com

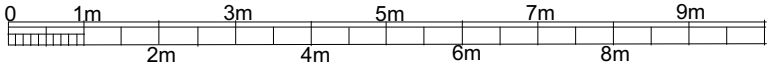

project	date	dwg. no.	rev.
20 Kirby Close, Northwood, HA6 3NQ	19/08/19	02	

SSK architects owns the copyright of this drawing which must not be reproduced in whole or part without the written permission.