


KIRBY CLOSE


Neighbours
House
no. 21

Neighbours
3m
extension

Neighbours
House
no. 19

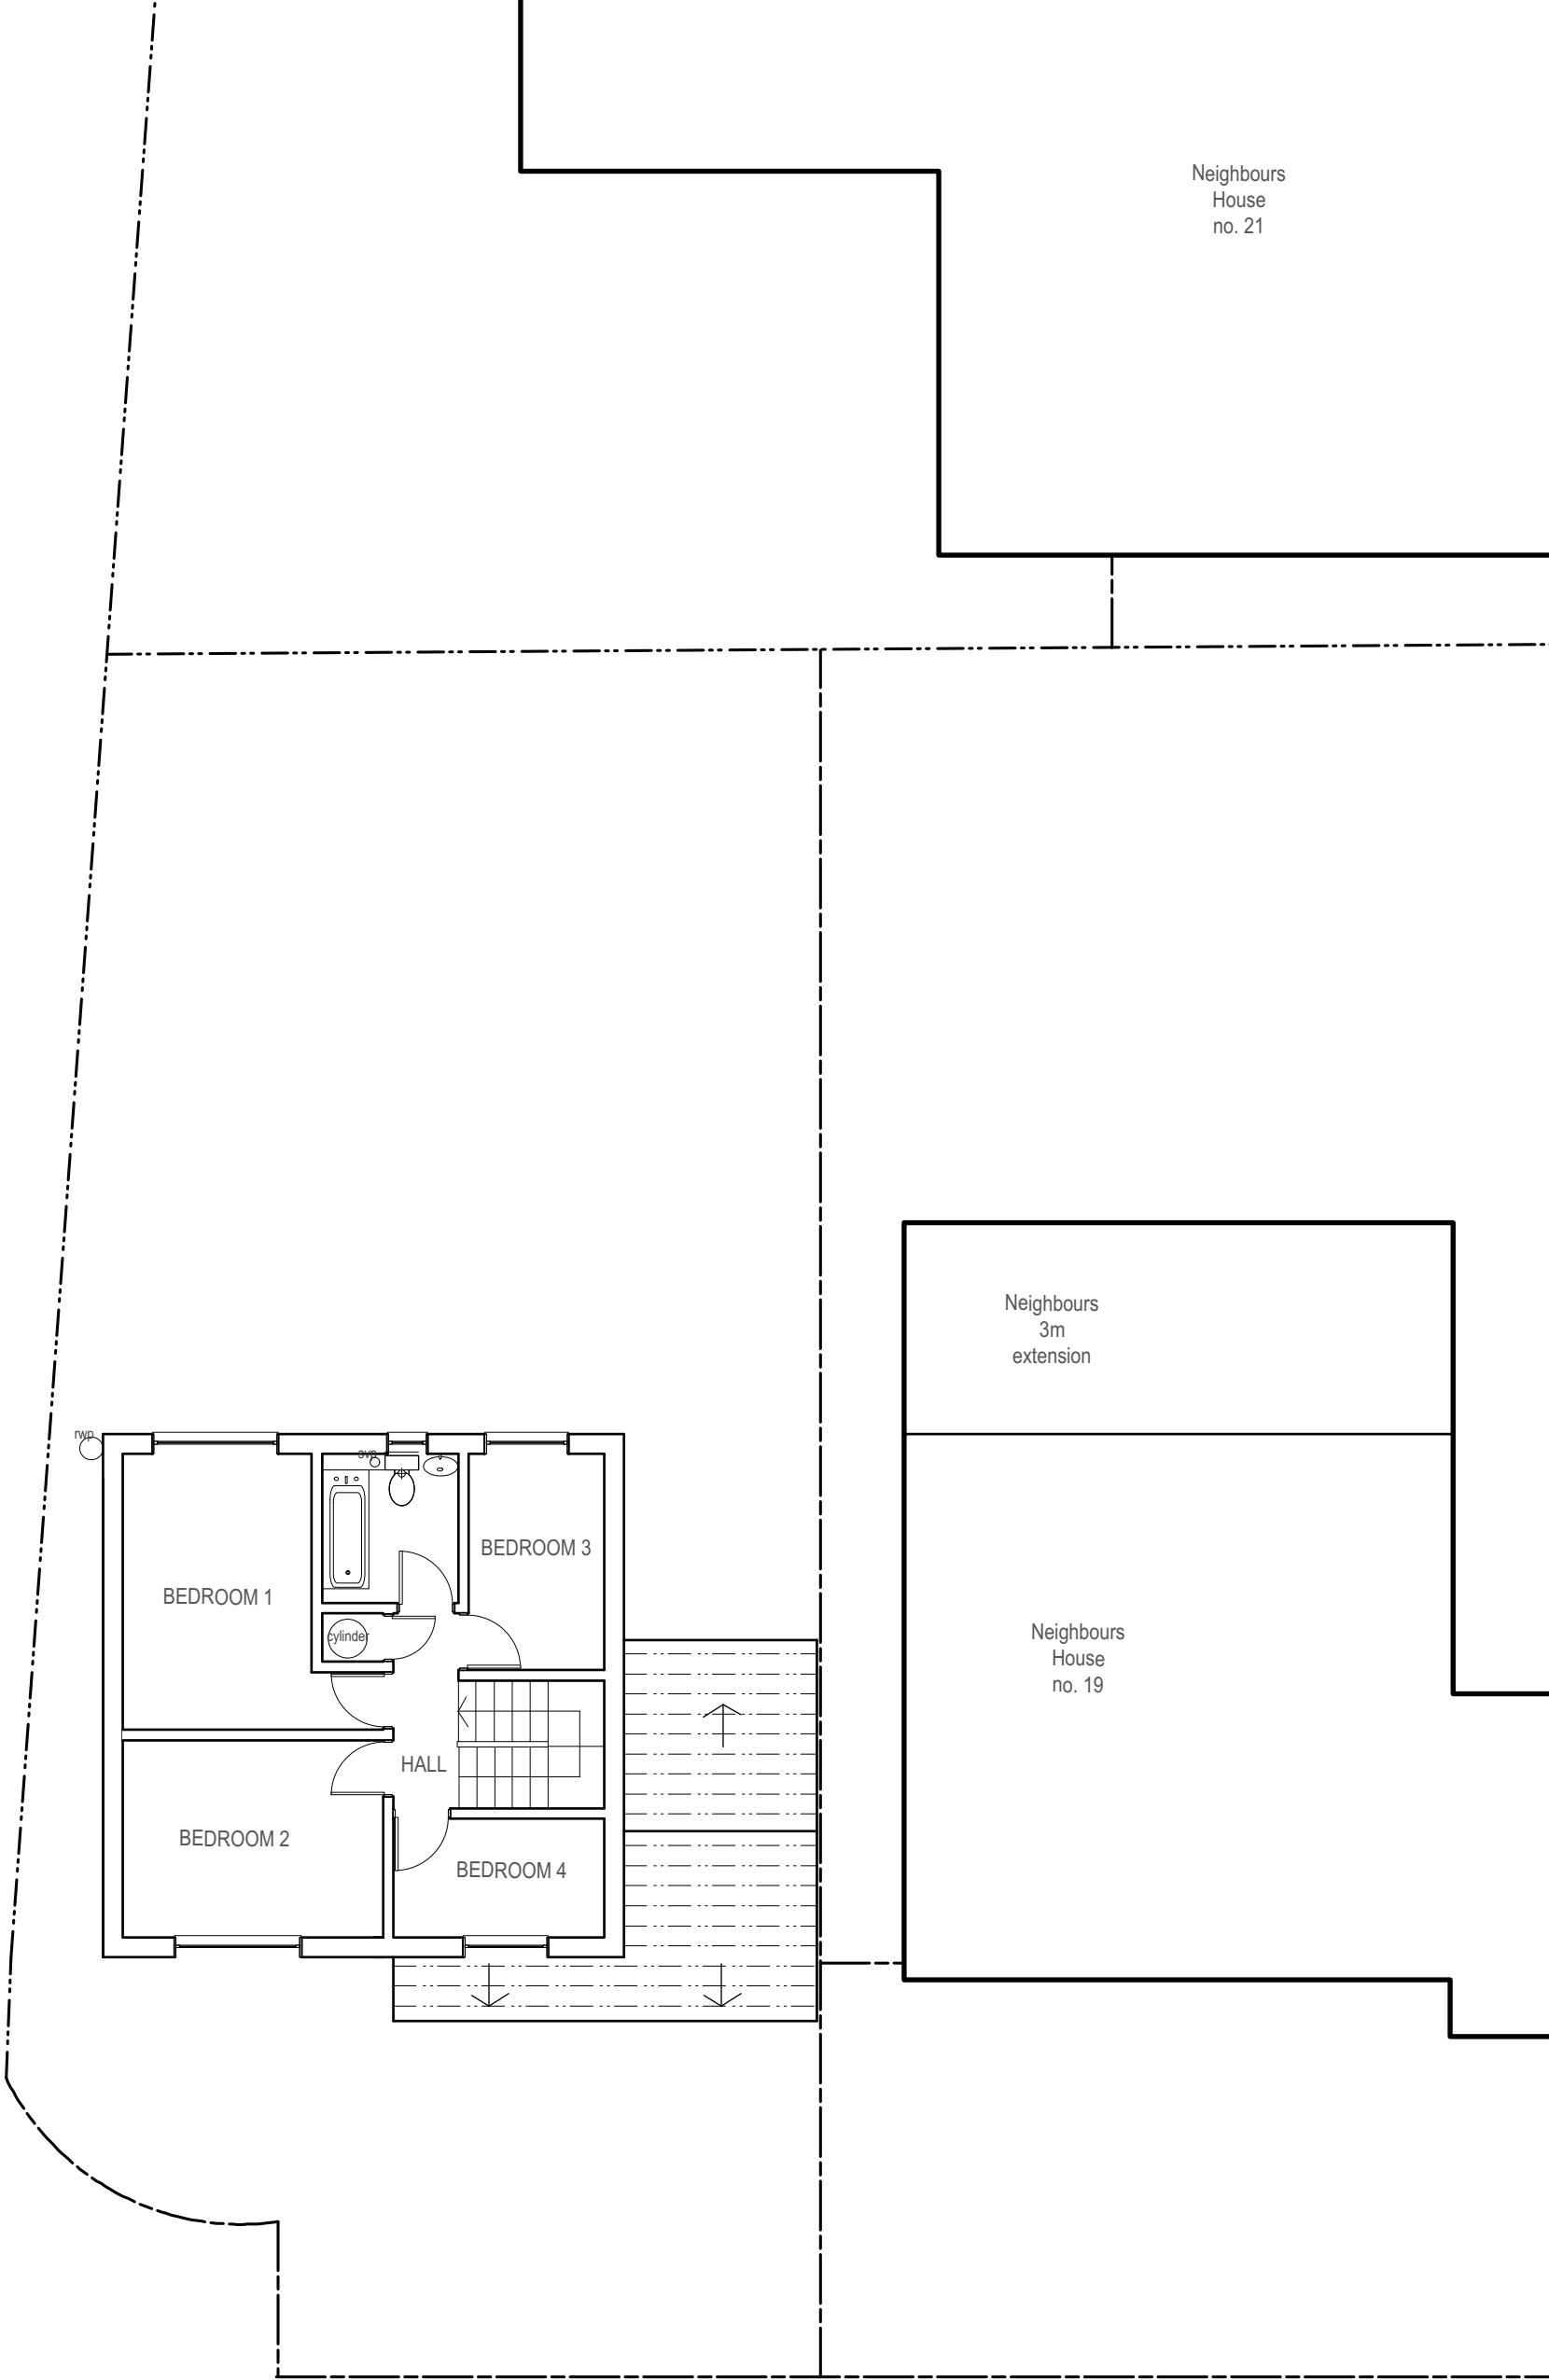

KIRBY CLOSE

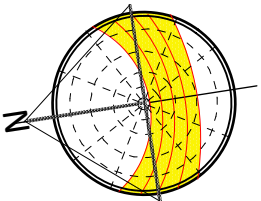

EXISTING

FIRST FLOOR


scale - 1 : 100 @ A3

Purpose - Householder planning application

SSK ArchitectsLtd chartered practice



tel : 07905 03 39 30
email : sskarchitects@gmail.com

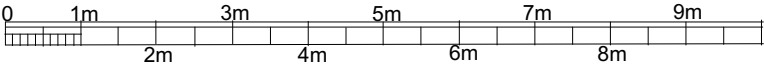

project	date	dwg. no.	rev.
20 Kirby Close, Northwood, HA6 3NQ	19/08/19	03	