



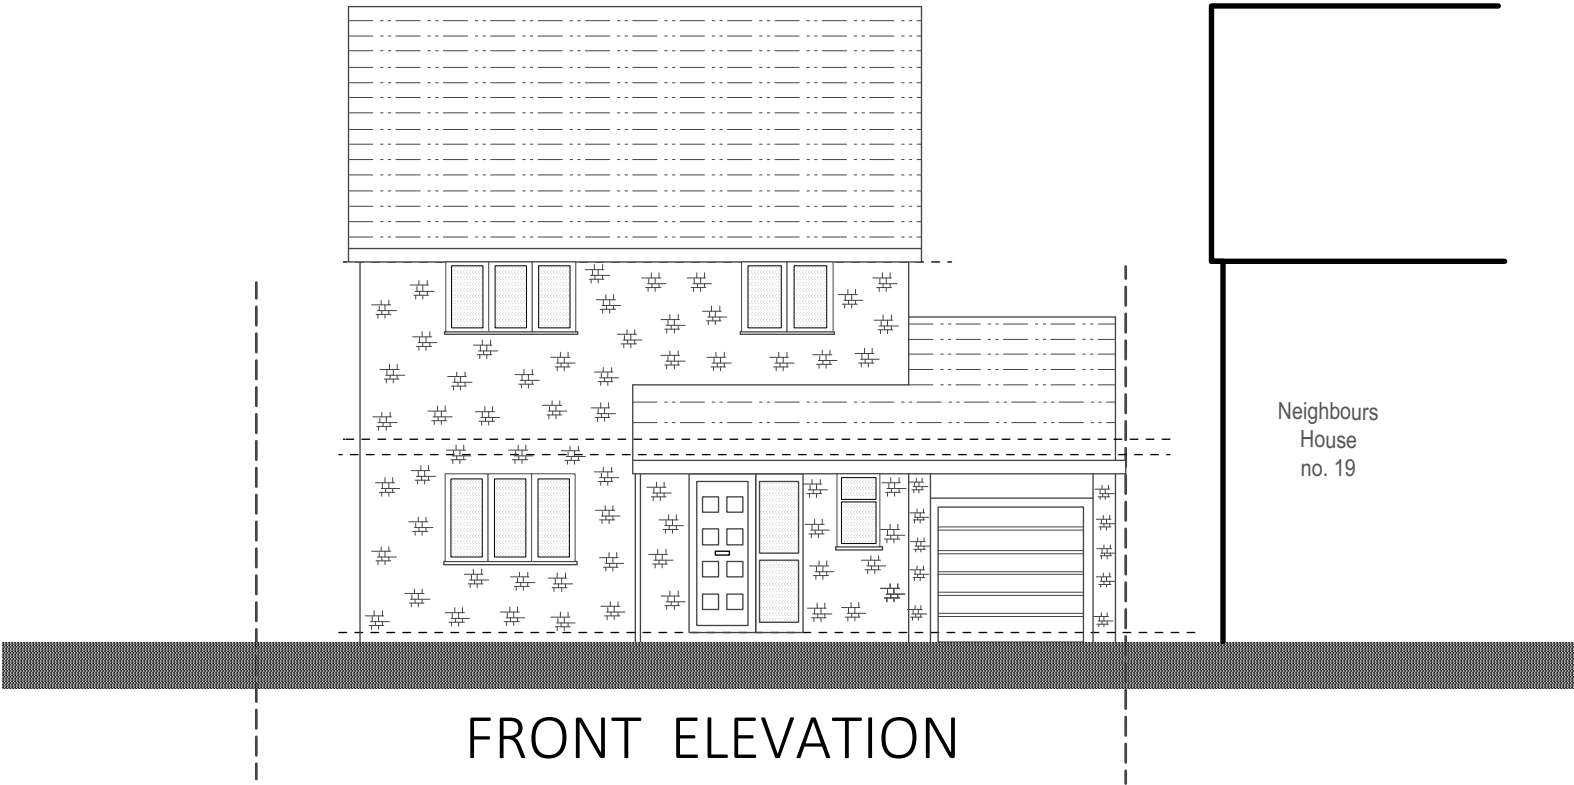


- ROOF - Plain red/brown roof tiles
- WALLS - Facing brickwork
- WINDOWS - White frame UPVc double glazed
- DOORS - White frame UPVc double glazed
- RWP & GUTTERS - UPVc black

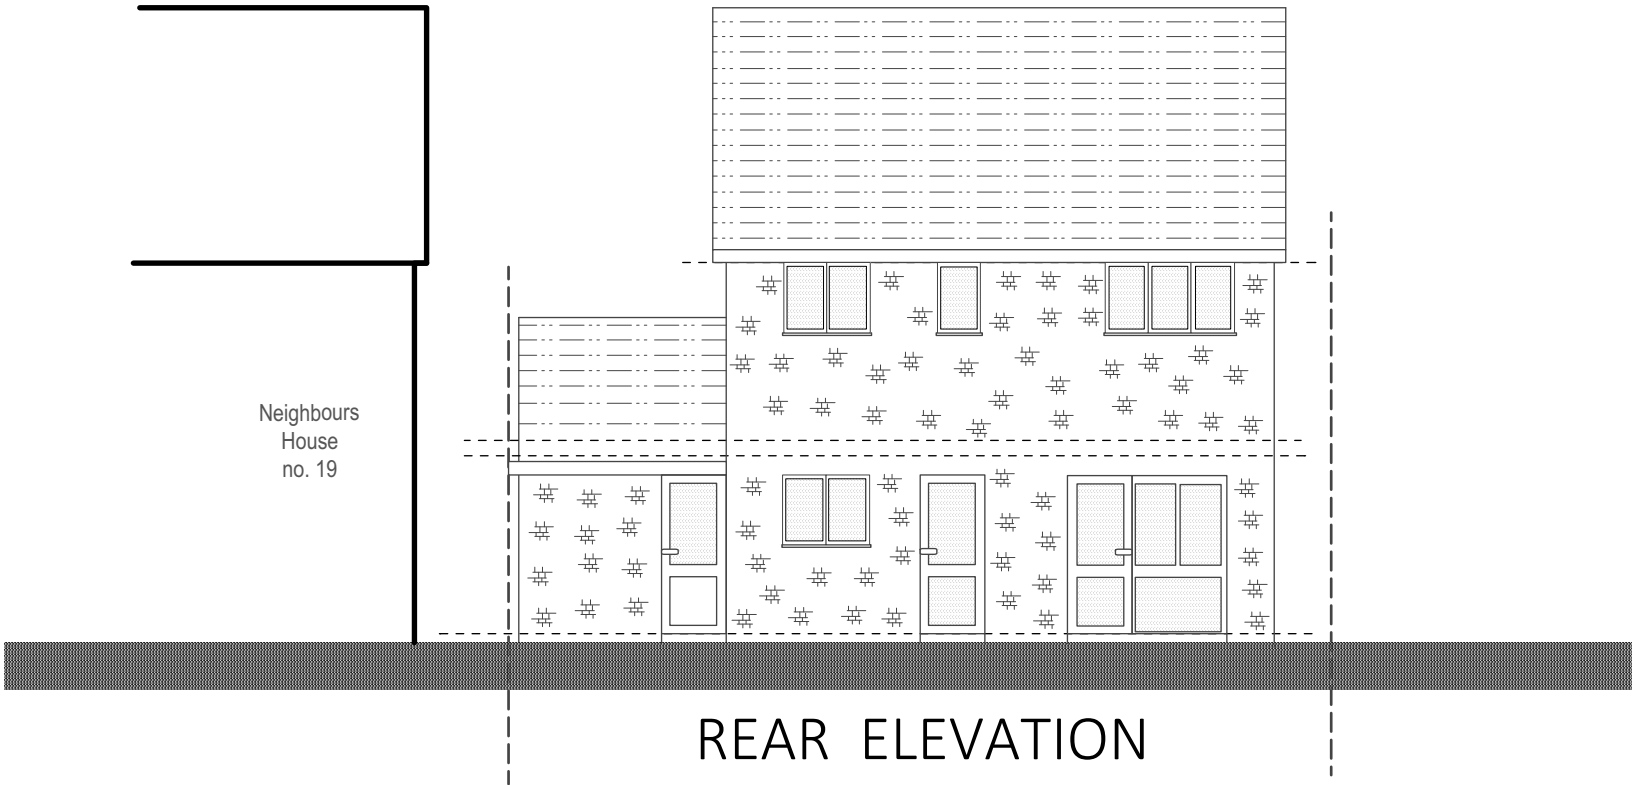

EXISTING

ELEVATIONS

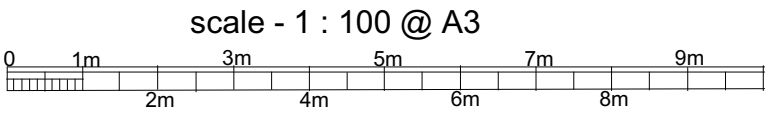

Purpose - Householder planning application		project		date	dwg. no.	rev.
All dimensions to be checked on site.		20 Kirby Close, Northwood, HA6 3NQ		19/08/19	05	