
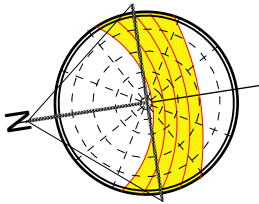


Neighbours
House
no. 21

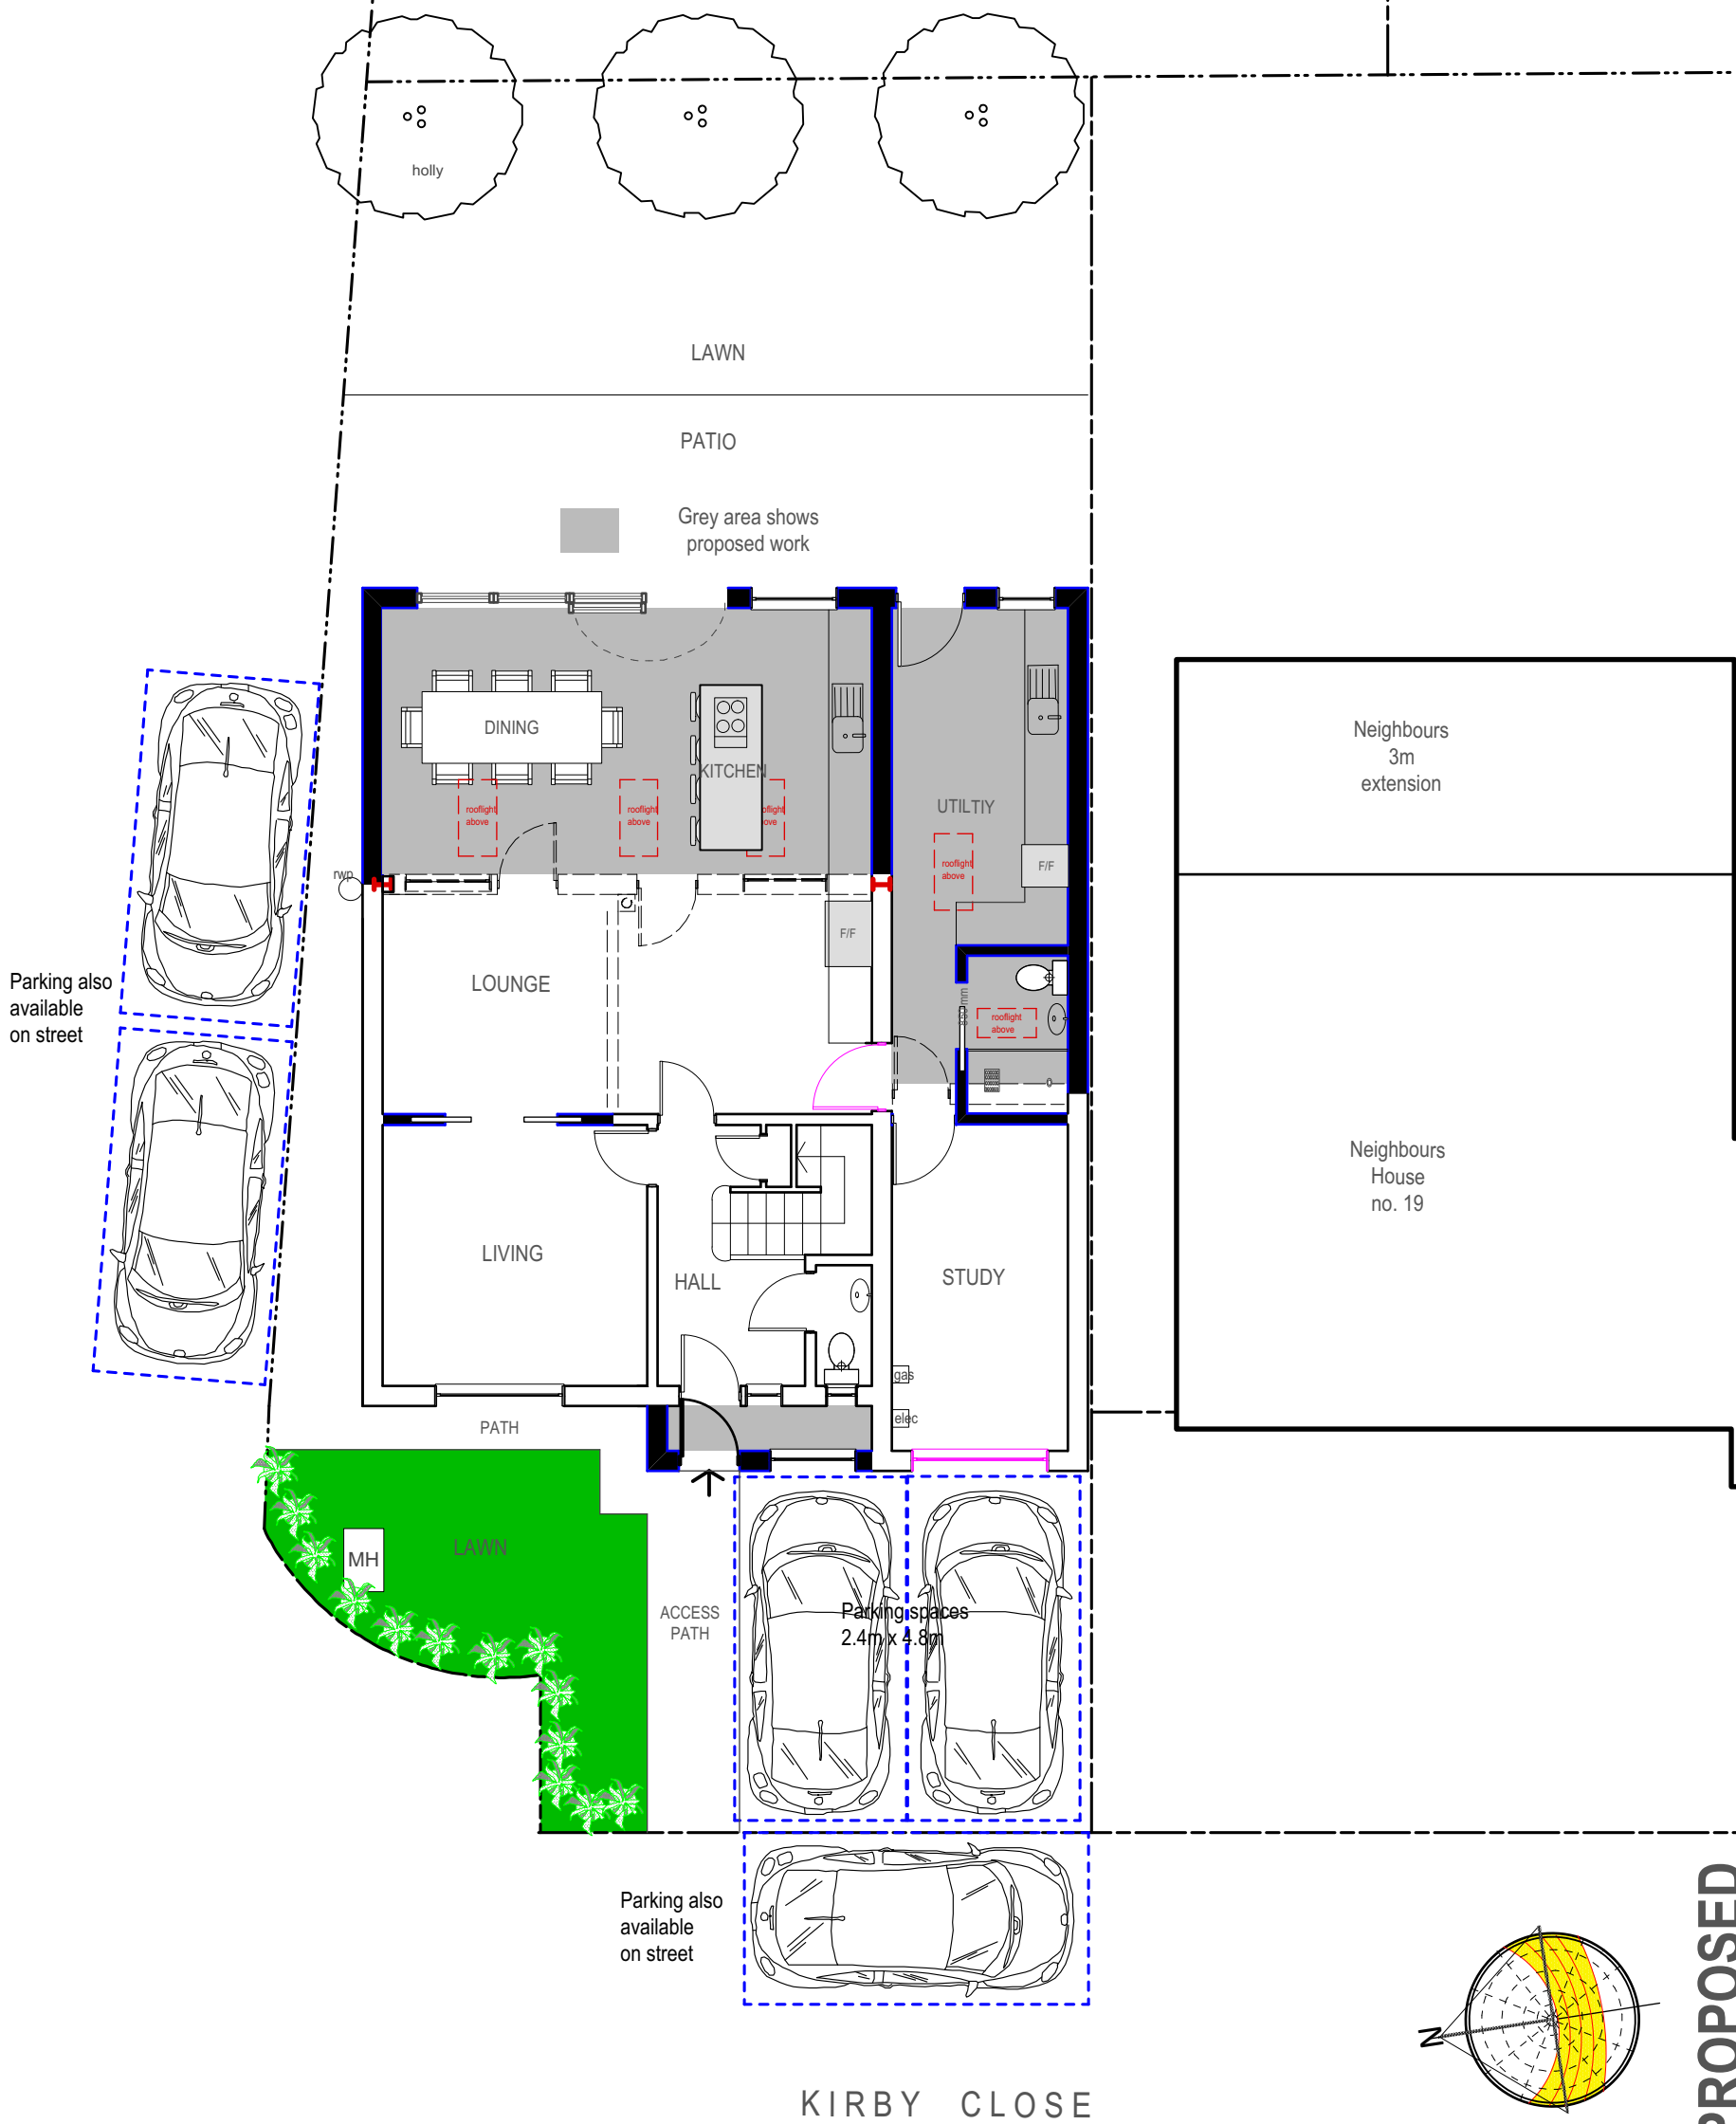

PROPOSED


GROUND FLOOR

SSK Architects Ltd chartered practice



tel : 07905 03 39 30
email : sskarchitects@gmail.com

scale - 1 : 100 @ A3

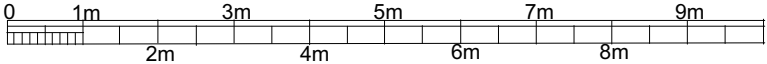

Purpose - Householder planning application

All dimensions to be checked on site.	project	date	dwg. no.	rev.
© SSK architects owns the copyright of this drawing which must not be reproduced in whole or part without the written permission.	20 Kirby Close, Northwood, HA6 3NQ	19/08/19	08	