



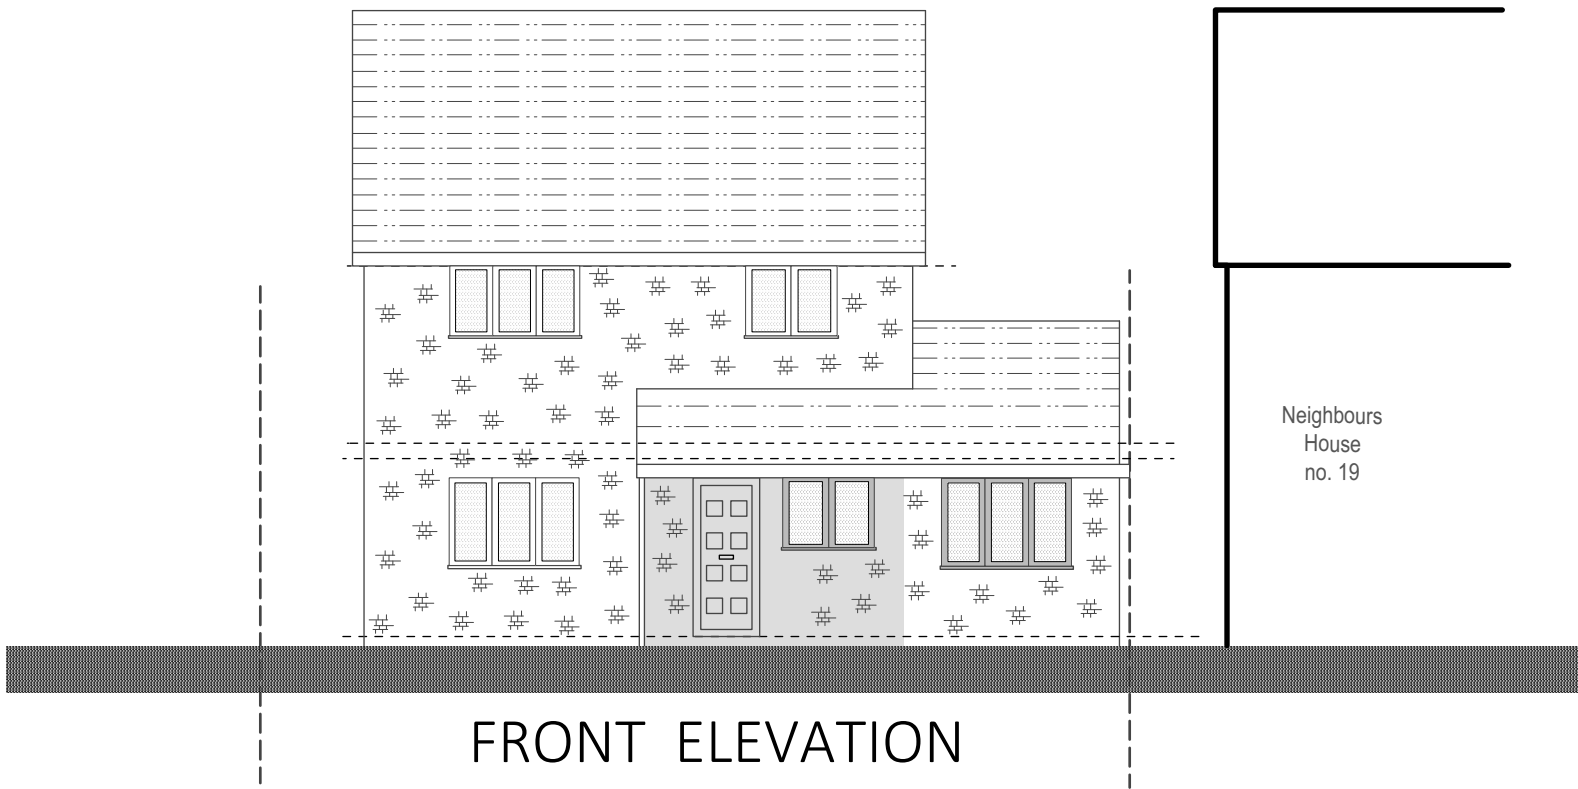


Grey area shows proposed work

- GENERAL
 - New materials used in exterior work to match existing.
- WALLS
 - Facing brickwork To match existing
- WINDOWS
 - UPVc double glazed to match existing
- ROOFLIGHTS
 - 'Velux' or similar. Projection to be max. 150mm beyond the plane of the roof-slope & flat roof.
- DOORS
 - UPVc double glazed to match existing
- RWP & GUTTERS
 - to be UPVc to match existing.
- ROOF
 - **Flat roof** - flat roof to be GRP grey/green colour
- PROPOSED WORK SHADED.

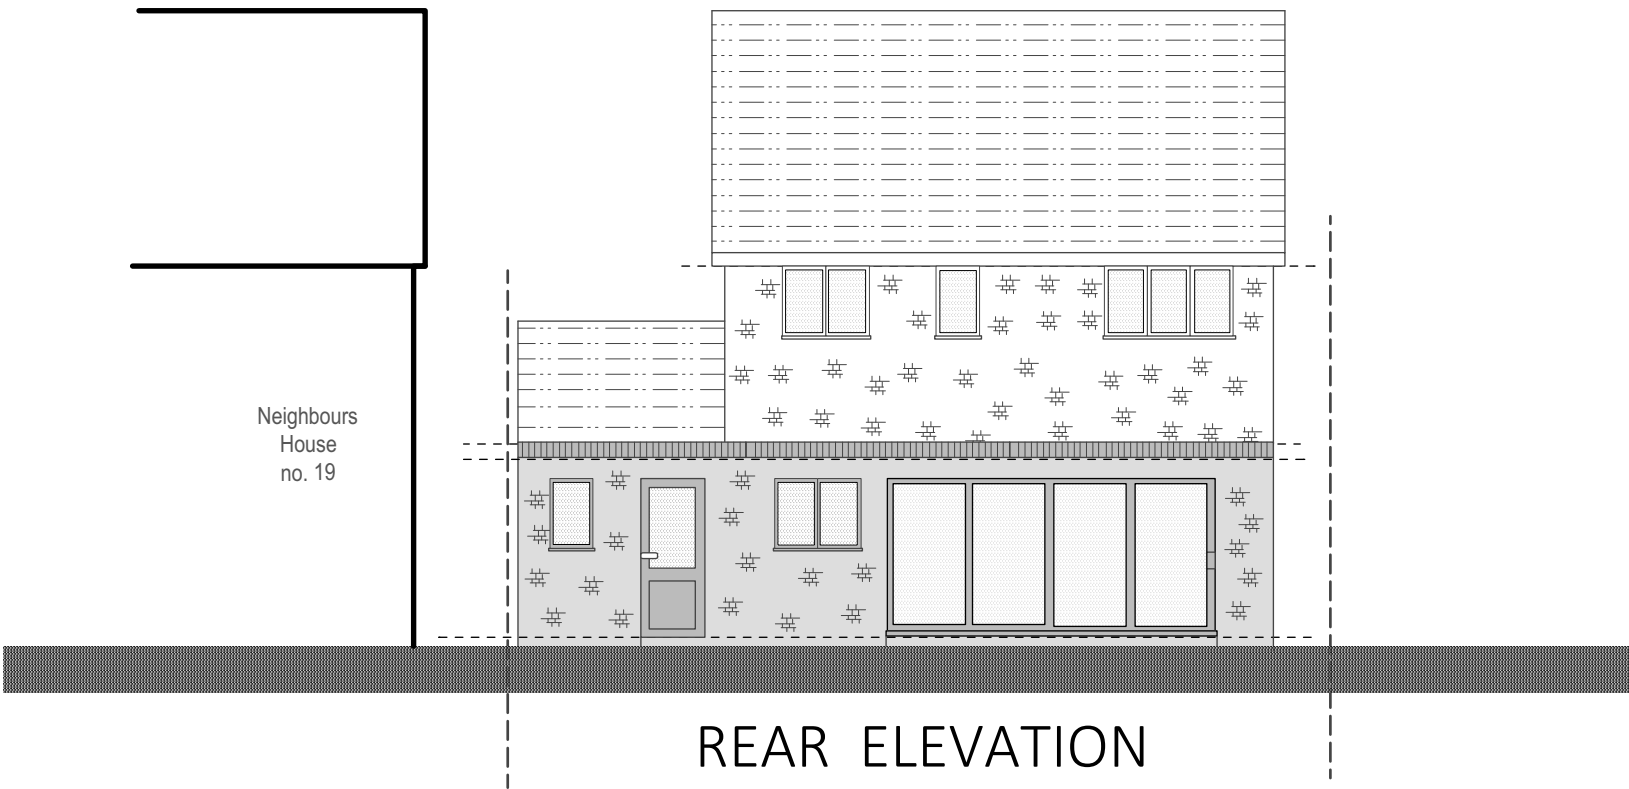

PROPOSED

ELEVATIONS

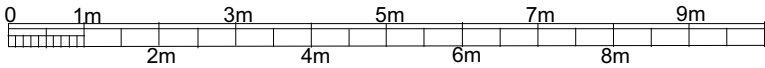

All dimensions to be checked on site.	project	date	dwg. no.	rev.
© SSK architects owns the copyright of this drawing which must not be reproduced in whole or part without the written permission.	20 Kirby Close, Northwood, HA6 3NQ	19/08/19	10	