


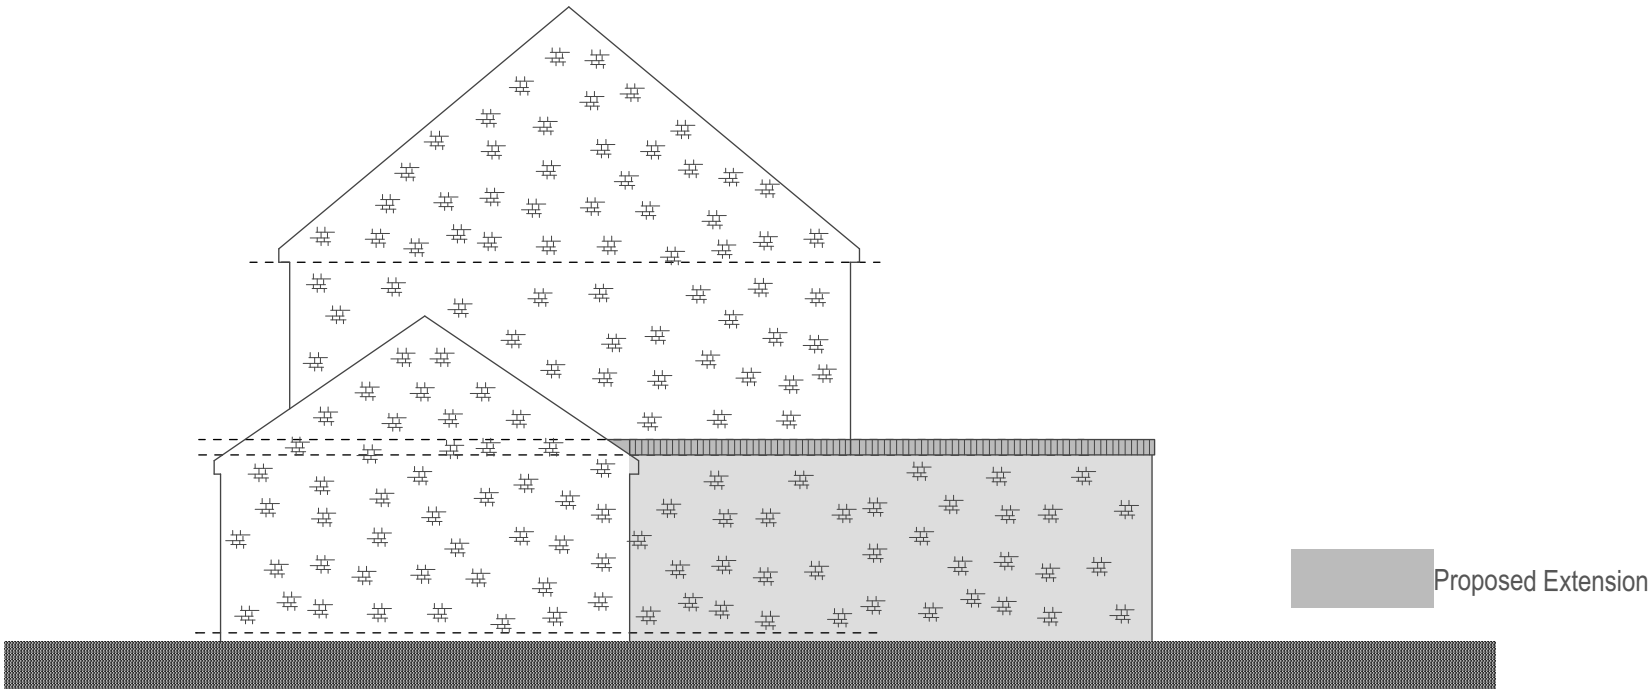

SIDE ELEVATION

- GENERAL

- New materials used in exterior work to match existing.
- WALLS

- Facing brickwork
To match existing
- WINDOWS


- UPVc double glazed to match existing
- ROOFLIGHTS

- 'Velux' or similar.
Projection to be max. 150mm beyond the plane of the roof-slope & flat roof.
- DOORS

- UPVc double glazed to match existing
- RWP & GUTTERS

- to be UPVc to match existing.
- ROOF


- Flat roof - flat roof to be GRP grey/green colour
- PROPOSED WORK SHADED.

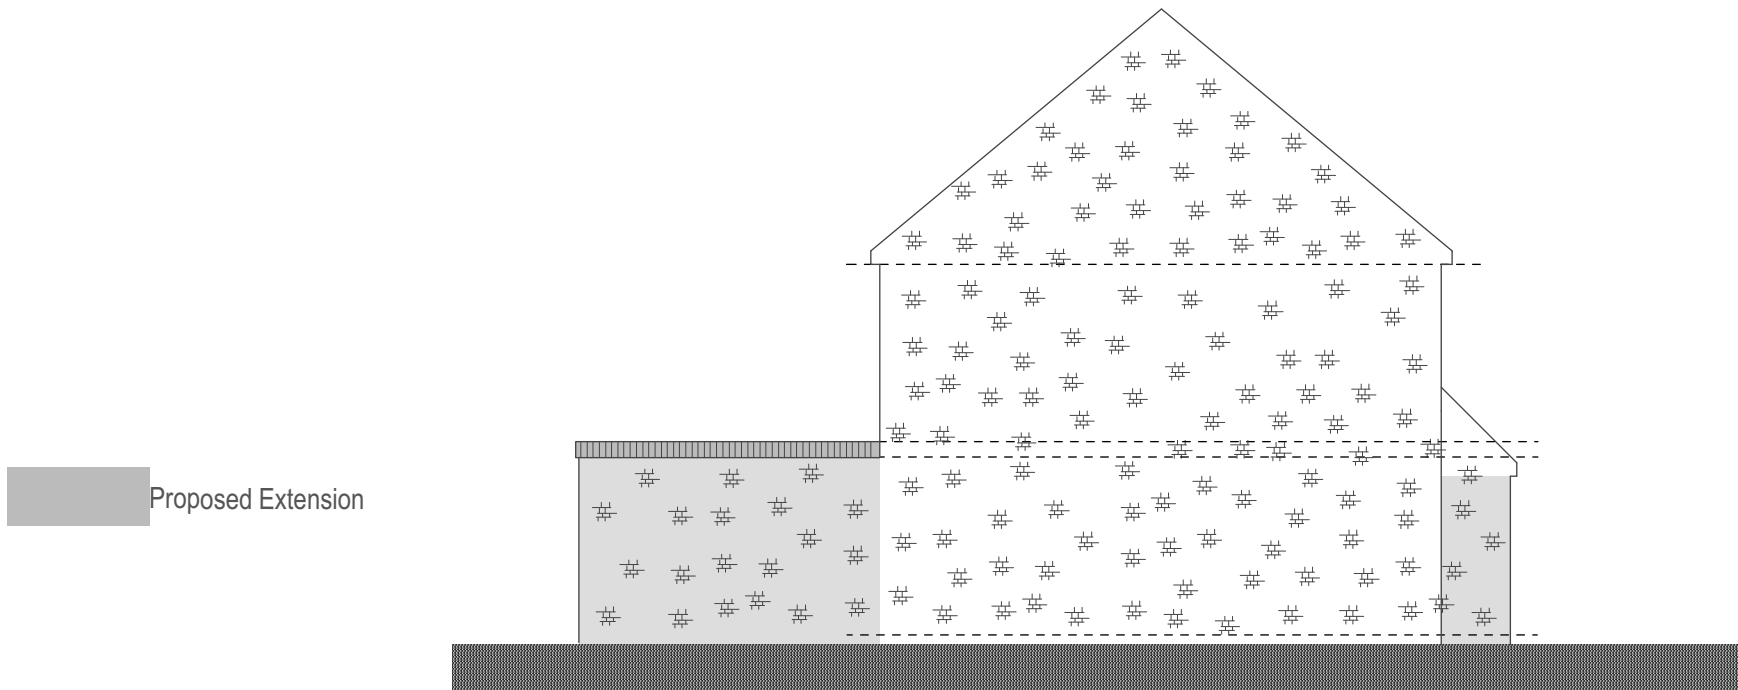

SIDE ELEVATION

PROPOSED

ELEVATIONS

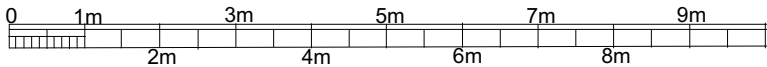

All dimensions to be checked on site.	project	date	dwg. no.	rev.
© SSK architects owns the copyright of this drawing which must not be reproduced in whole or part without the written permission.	20 Kirby Close, Northwood, HA6 3NQ	19/08/19	11	