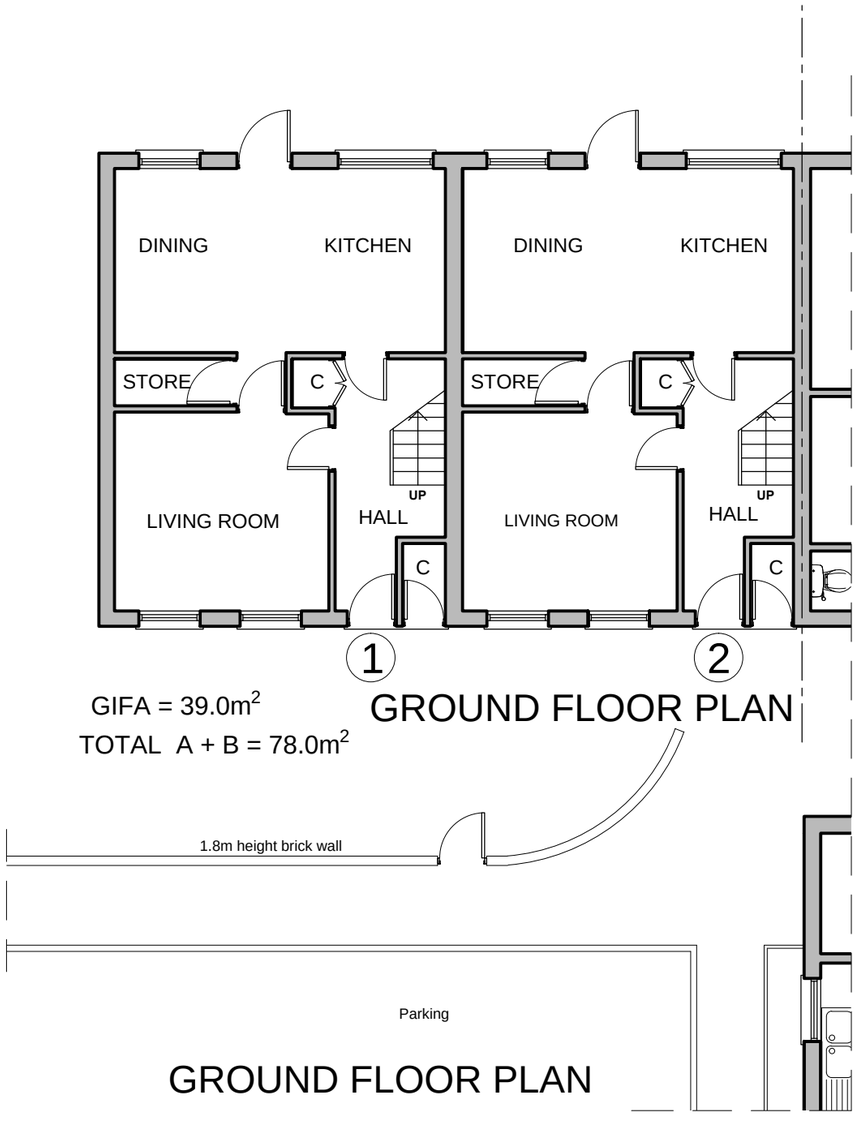

GIFA = 39.0m^2

TOTAL A + B = 78.0m^2

GROUND FLOOR PLAN

GROUND FLOOR PLAN



GIFA = 39.0m^2

FIRST FLOOR PLAN

0 5 10

Scale 1:100

NOTES

The Contractor must verify all dimensions at the site before setting out, commencing work, or making any shop drawings. Any discrepancies must be reported to the Contract Administrator before proceeding.

DO NOT SCALE FROM THIS DRAWING

Rev	Revision notes	Initials	Date
-	-	-	-

HILLINGDON
LONDON
RESIDENTS SERVICES
CAPITAL PROGRAMME WORKS SERVICE
2E/10, CIVIC CENTRE, UXBRIDGE, UB8 1UW
Tel: 01895 250 111 Fax: 01895 277 224

PROJECT
1-2 MERRIMANS,
WEST DRAYTON ROAD,
UXBRIDGE, UB8 3LF

DESCRIPTION
EXISTING FLOOR PLANS

SCALE	DRAWN BY	CHECKED BY	DATE
1:100 @ A3	SAM	SV	MAR 2020

DRAWING No. 2020/D303/P/02

REV.