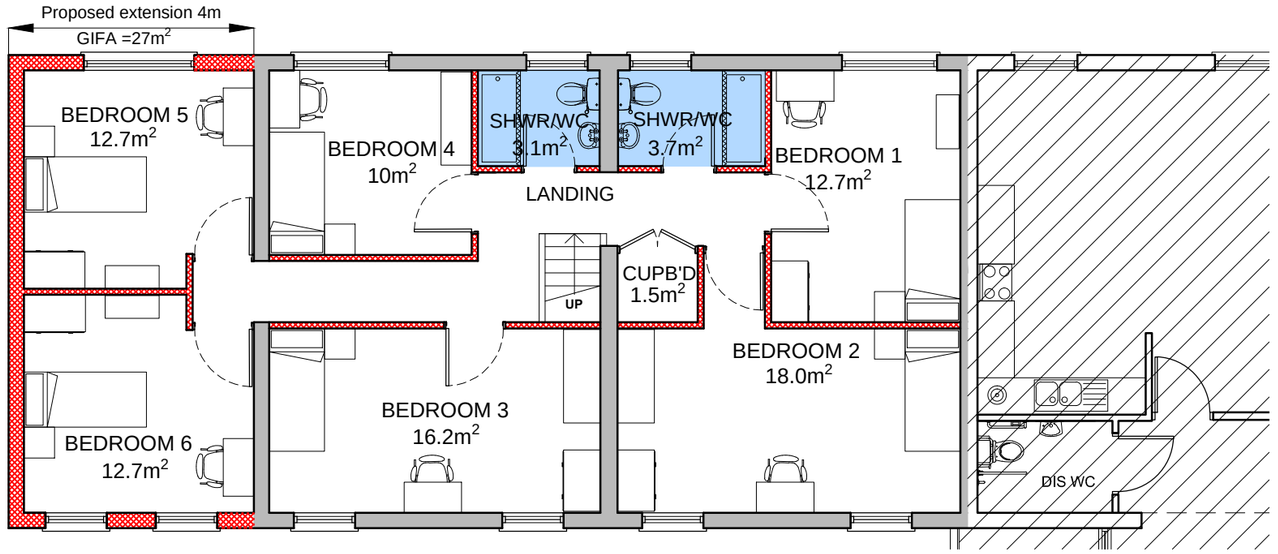

FIRST FLOOR PLAN (GIFA 110m²)

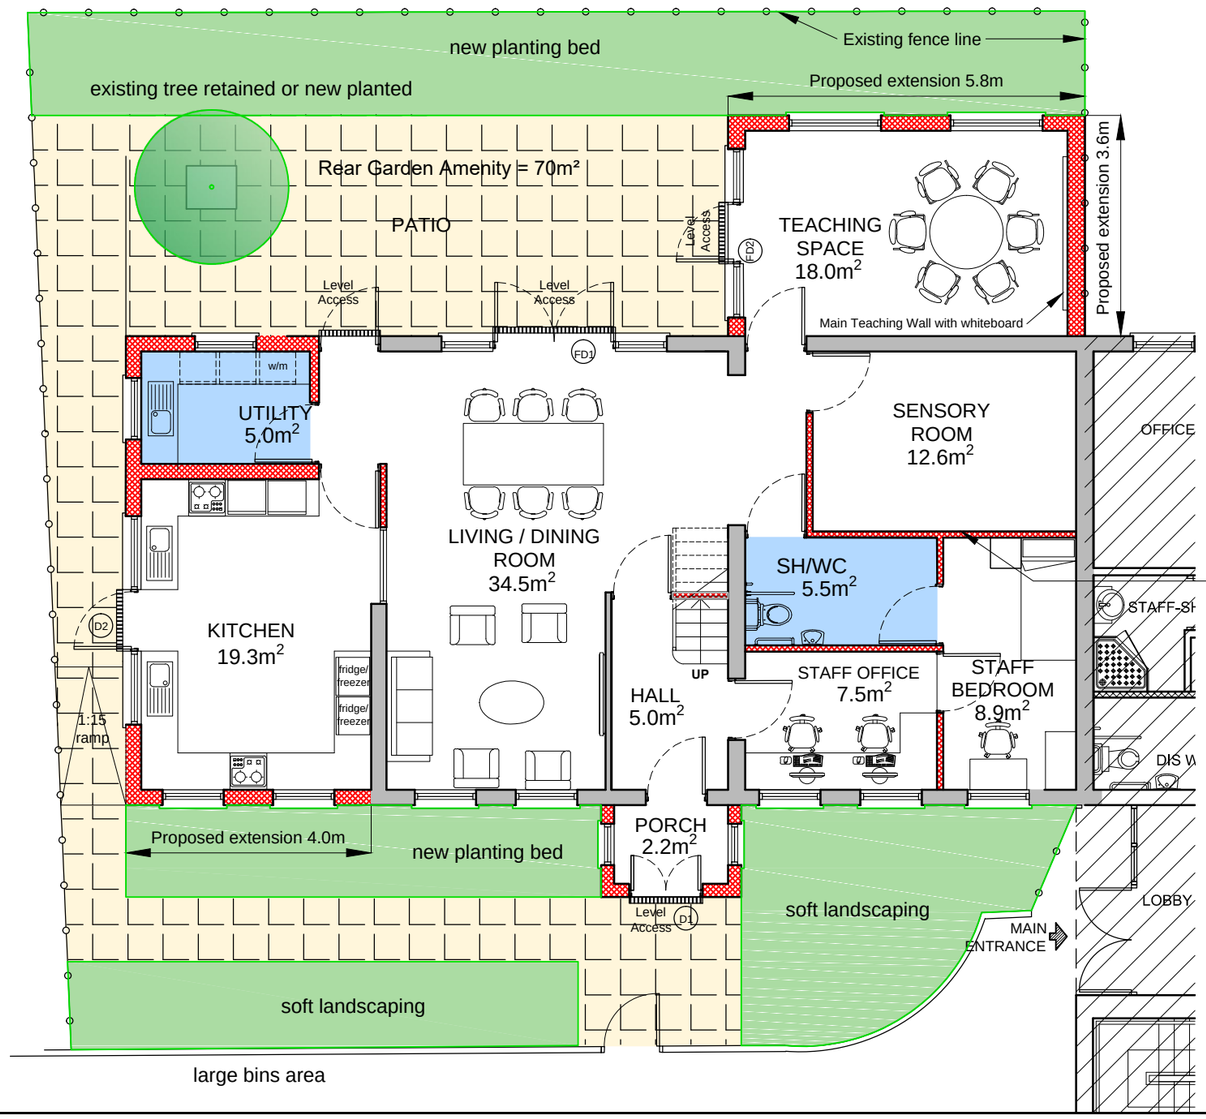

New internal walls shown thus.

GROUND FLOOR PLAN (GIFA 131m²)

0 5 10

Scale 1:100

NOTES

The Contractor must verify all dimensions at the site before setting out, commencing work, or making any shop drawings. Any discrepancies must be reported to the Contract Administrator before proceeding.

DO NOT SCALE FROM THIS DRAWING

Rev	Revision notes	Initials	Date
-	-	-	-

HILLINGDON LONDON

RESIDENTS SERVICES
CAPITAL PROGRAMME WORKS SERVICE
2E/10, CIVIC CENTRE, UXBRIDGE, UB8 1UW
Tel: 01895 250 111 Fax: 01895 277 224

PROJECT
1-2 MERRIMANS
WEST DRAYTON ROAD
UXBRIDGE, UB8 3LF

DESCRIPTION
PROPOSED FLOOR PLANS

SCALE	DRAWN BY	CHECKED BY	DATE
1:100 @ A3	DB	SV	MAR 2020

DRAWING No. 2020/D303/P/04

REV.