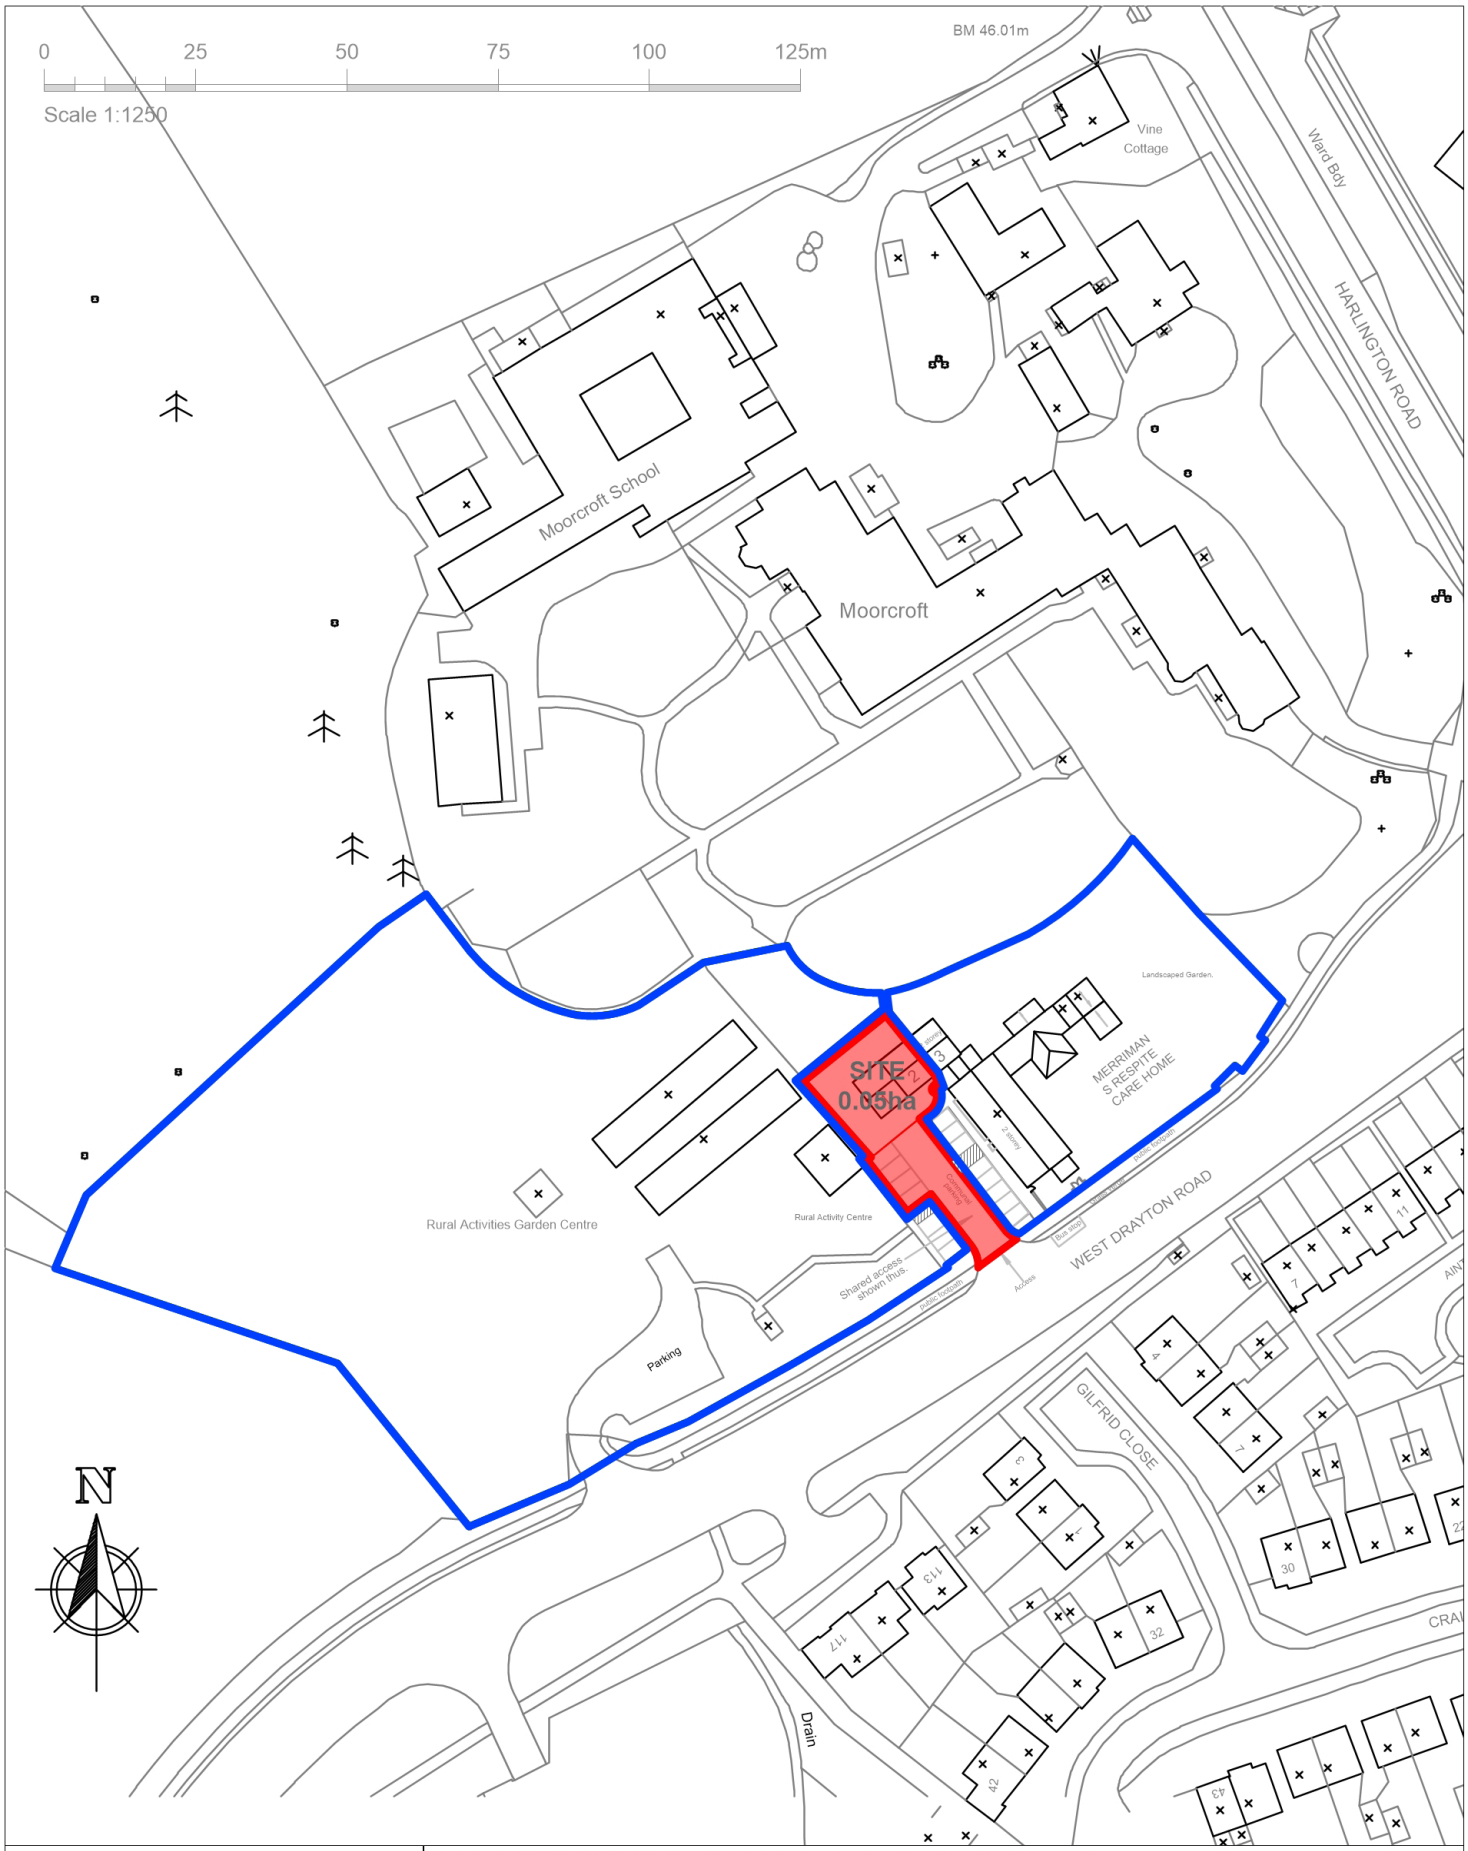

NOTES: - DO NOT SCALE FROM THIS DRAWING. The Contractor must verify all dimensions at the site before setting out, commencing work, or making any shop drawings. Any discrepancies must be reported to the Contract Administrator before proceeding.

Rev	Revision notes	Initials	Date
A	- Parking layout corrected	MY	09/07/2020

Project: 1-2 MERRIMANS, WEST DRAYTON ROAD, UXBRIDGE, UB8 3LF		Scale: 1:1250 @ A4	Drawn by: SAM
		Date: MARCH 2020	Checked by: SV
Description: SITE LOCATION PLAN		Drawing No.: 2018/F/M/01	Rev.: A

RESIDENTS SERVICES,
CAPITAL PROGRAMME & PLANNED WORKS
2E/10, CIVIC CENTRE, UXBRIDGE, UB8 1UW
Tel: 01895 250 111 Fax: 01895 277 224