Do not scale this drawing. Figured dimensions only to be taken from this drawing. Contractor to check all dimensions on site prior to works commencing, any discrepancy should be referred to the Space M Studio

REVISION	DESCRIPTION	BY	DATE
-	-	-	-

2.4m high green mesh fence
Mesh fencing is pre galvanised as well as powder coated RAL 6005 Green

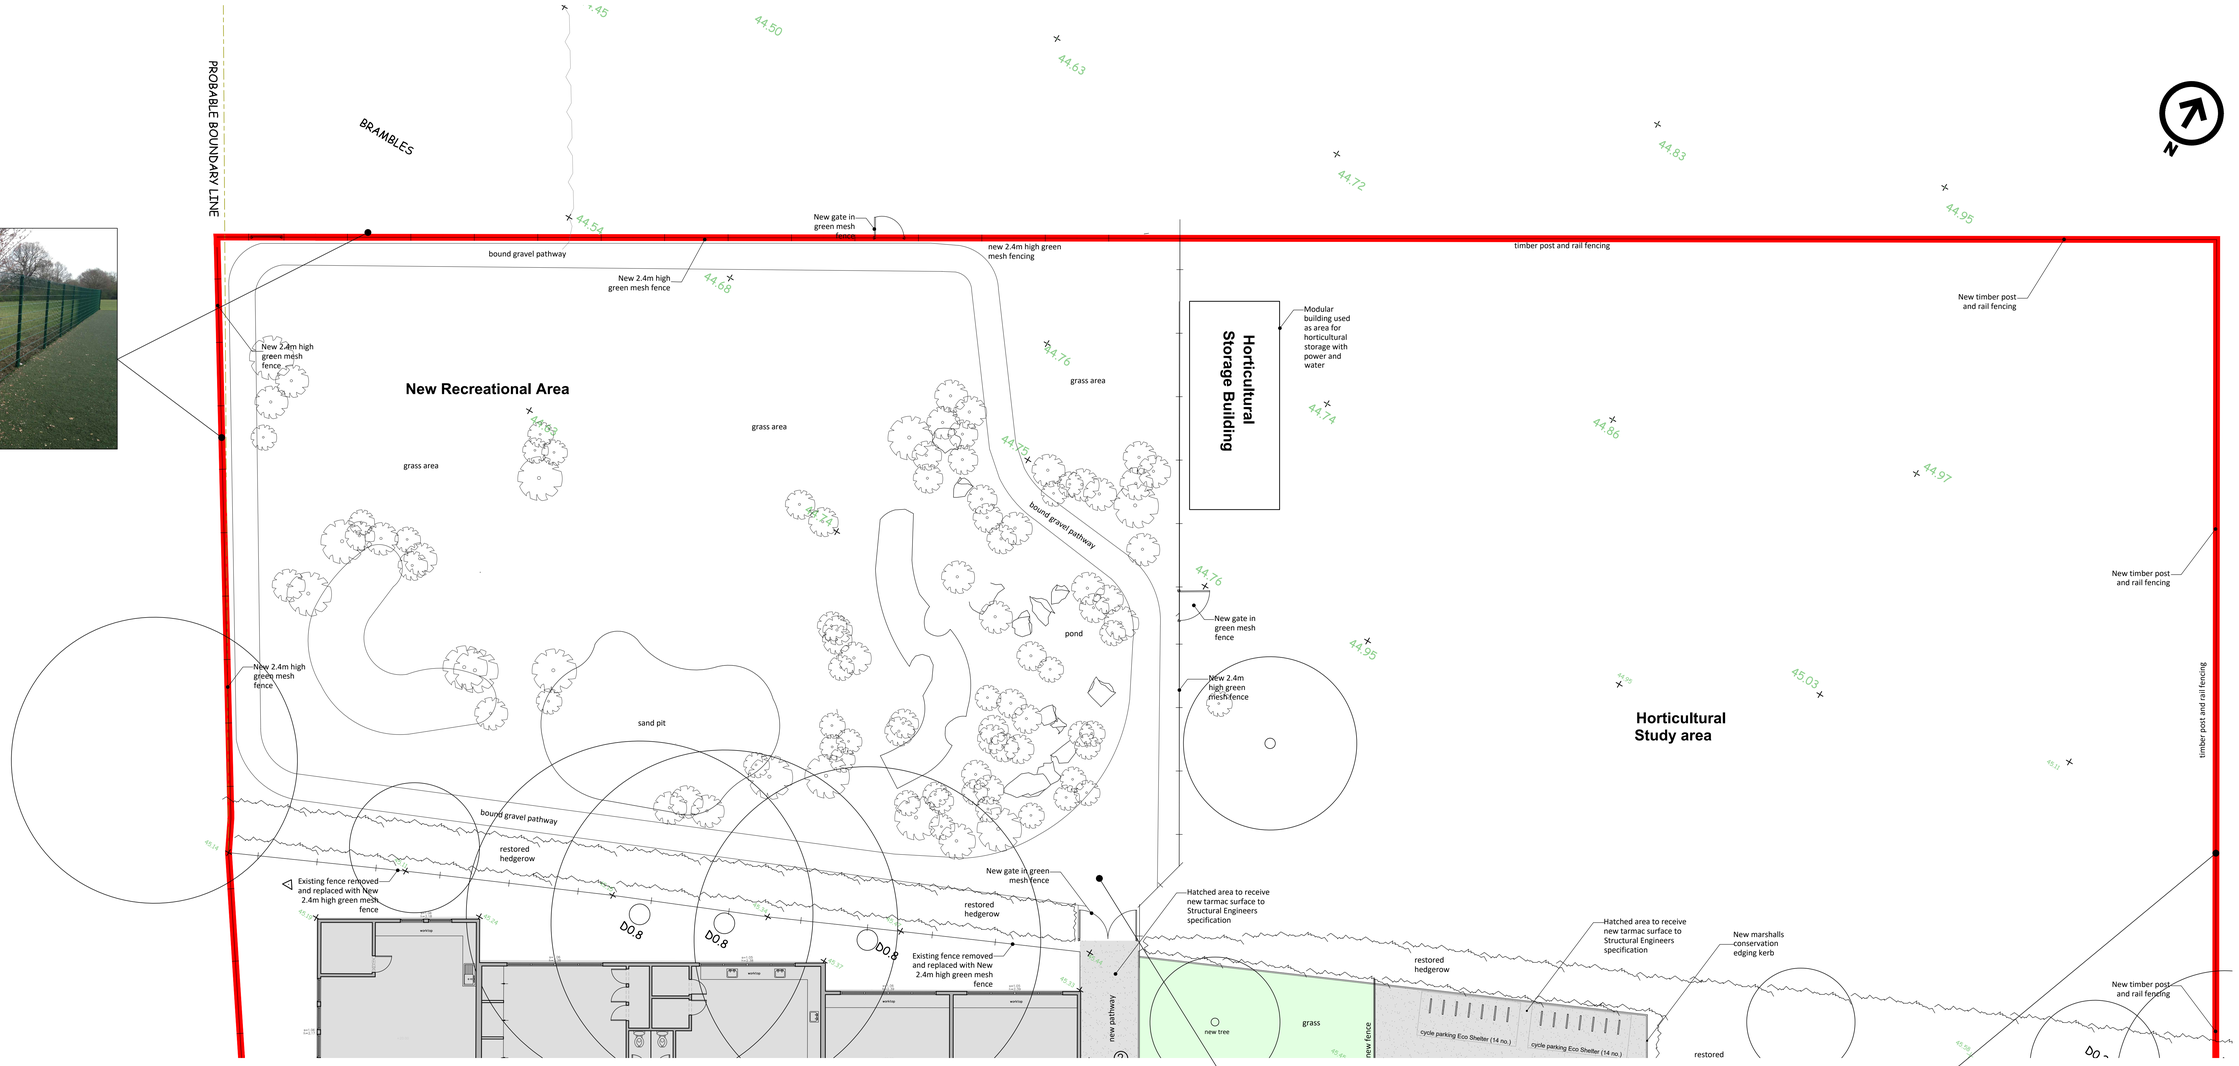

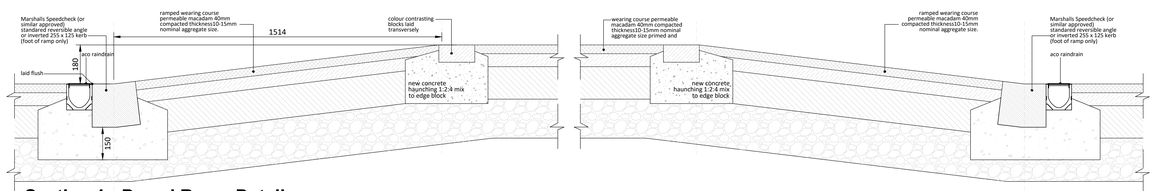

Section 1 - Paved Ramp Detail (1:10)

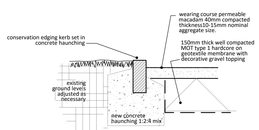

Section 2 - Junction of Lawn and Footpath (1:10)

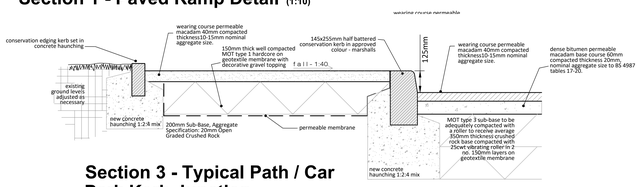

Section 3 - Typical Path / Car Park Kerb Junction (1:10)

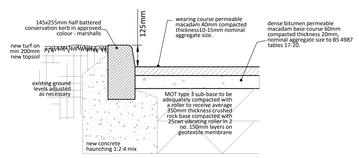

Section 4 - Typical Driveway Kerb Junction Detail (1:10)

Timber post and rail fencing

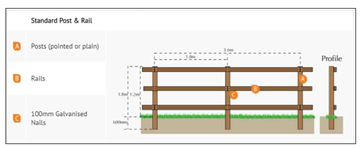

1m 5m 10m 1:100

SpaceM Studio

PROJECT
Hillingdon Manor School

DESCRIPTION
Proposed External Works
Sheet 2 of 2

NO 1594	DATE Apr 2020
SCALE 1:100 @A0	NO 1594-P112 B

Space M Studio Ltd. Coach House, 29 Birmingham Road, Whitacre Heath, Warwickshire, B46 2ET, United Kingdom
Telephone+44 1675 466610
Website www.spacem.studio
Email info@spacem.studio