


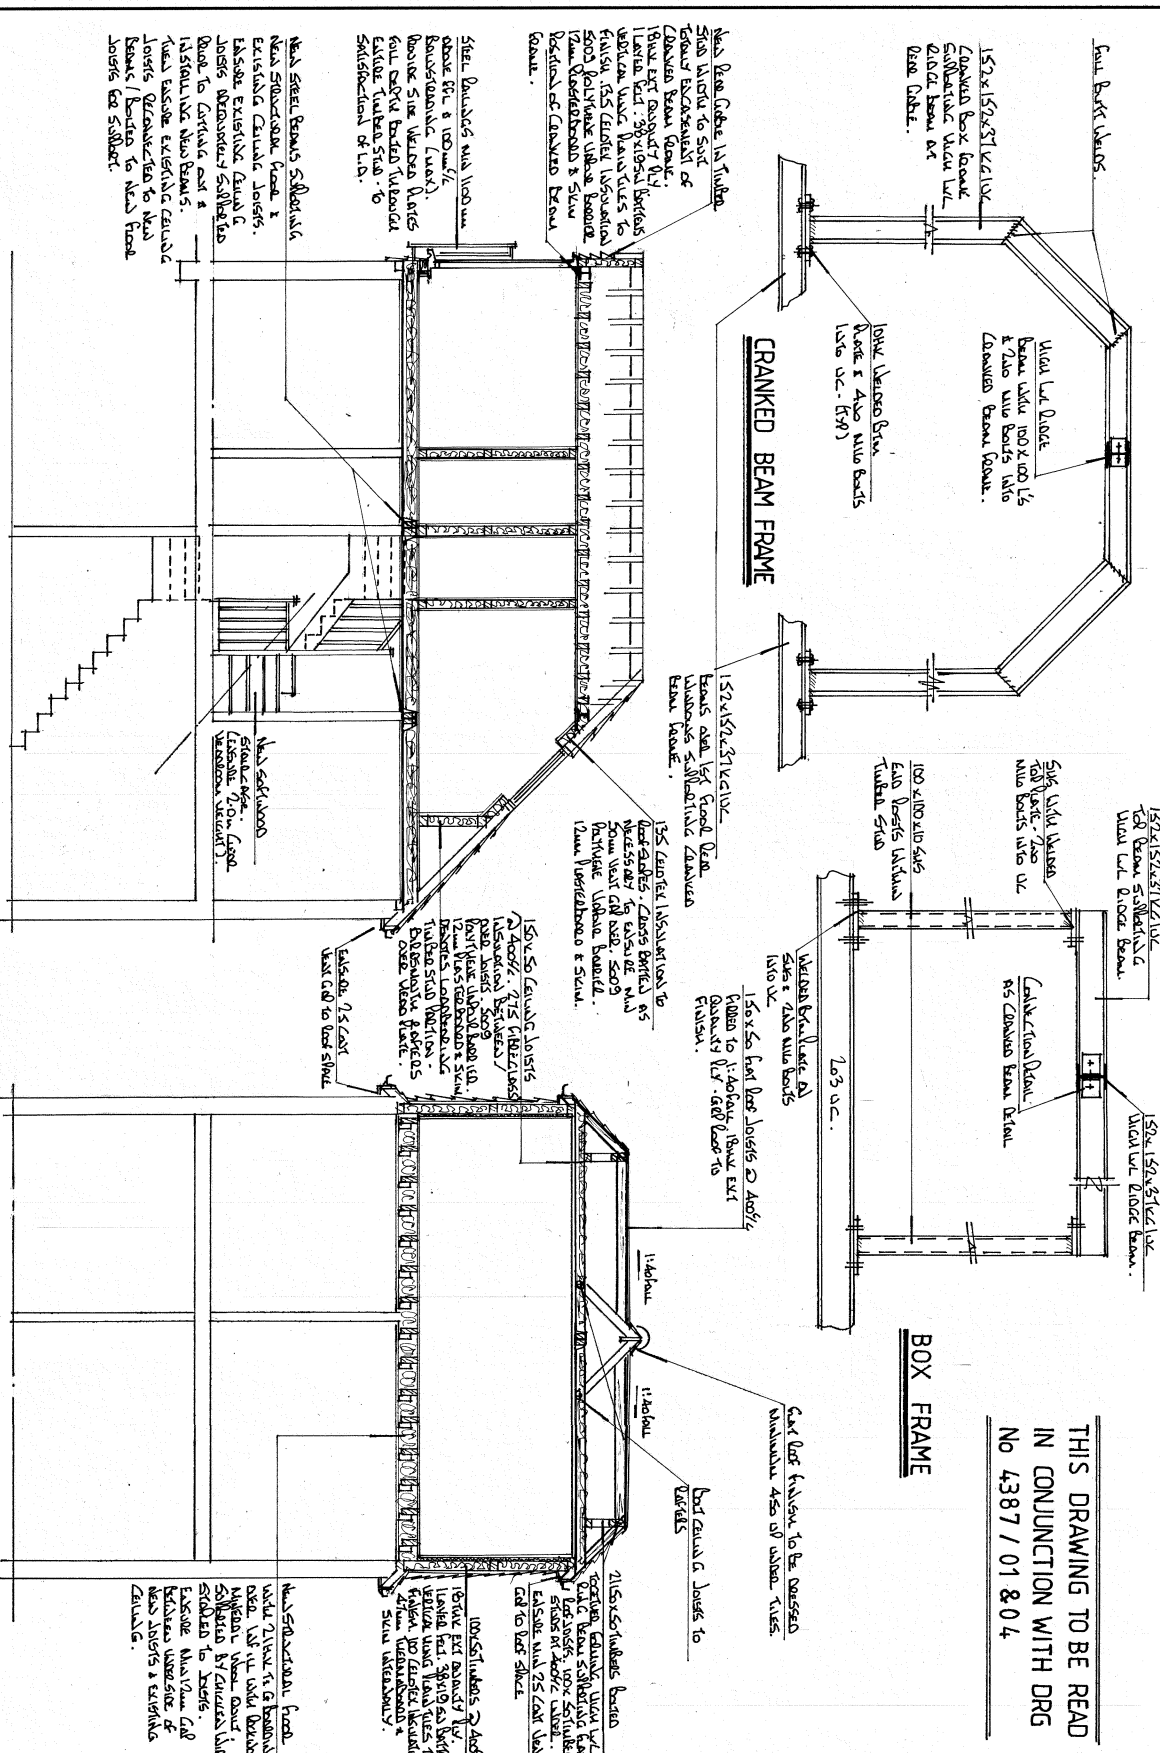

THIS DRAWING TO BE READ
IN CONJUNCTION WITH DRG
No 4387 / 01 & 04

NOTES:
All dimensions must be checked on site and not
scaled from this drawing.

See General Notes Set
Dwg No 4387 / 04.

Date	Revisions

Copyright
Pottle & Co Ltd
Planning & Building Consultants
Suite A, 128 Manor Way
Ruislip, Middlesex, HA4 8HR
Tel: 01895 622800
www.pottle.co.uk

Client
MR MRS MADADI

Job Title
31 St George's Drive
Ickenham
Middx

Drawing Title
SECTIONS AND
DETAILS

Scale
1:50 75.

Date
July 2020
Drawn by
GRL

Dwg No.
4387 / 05
Rev.