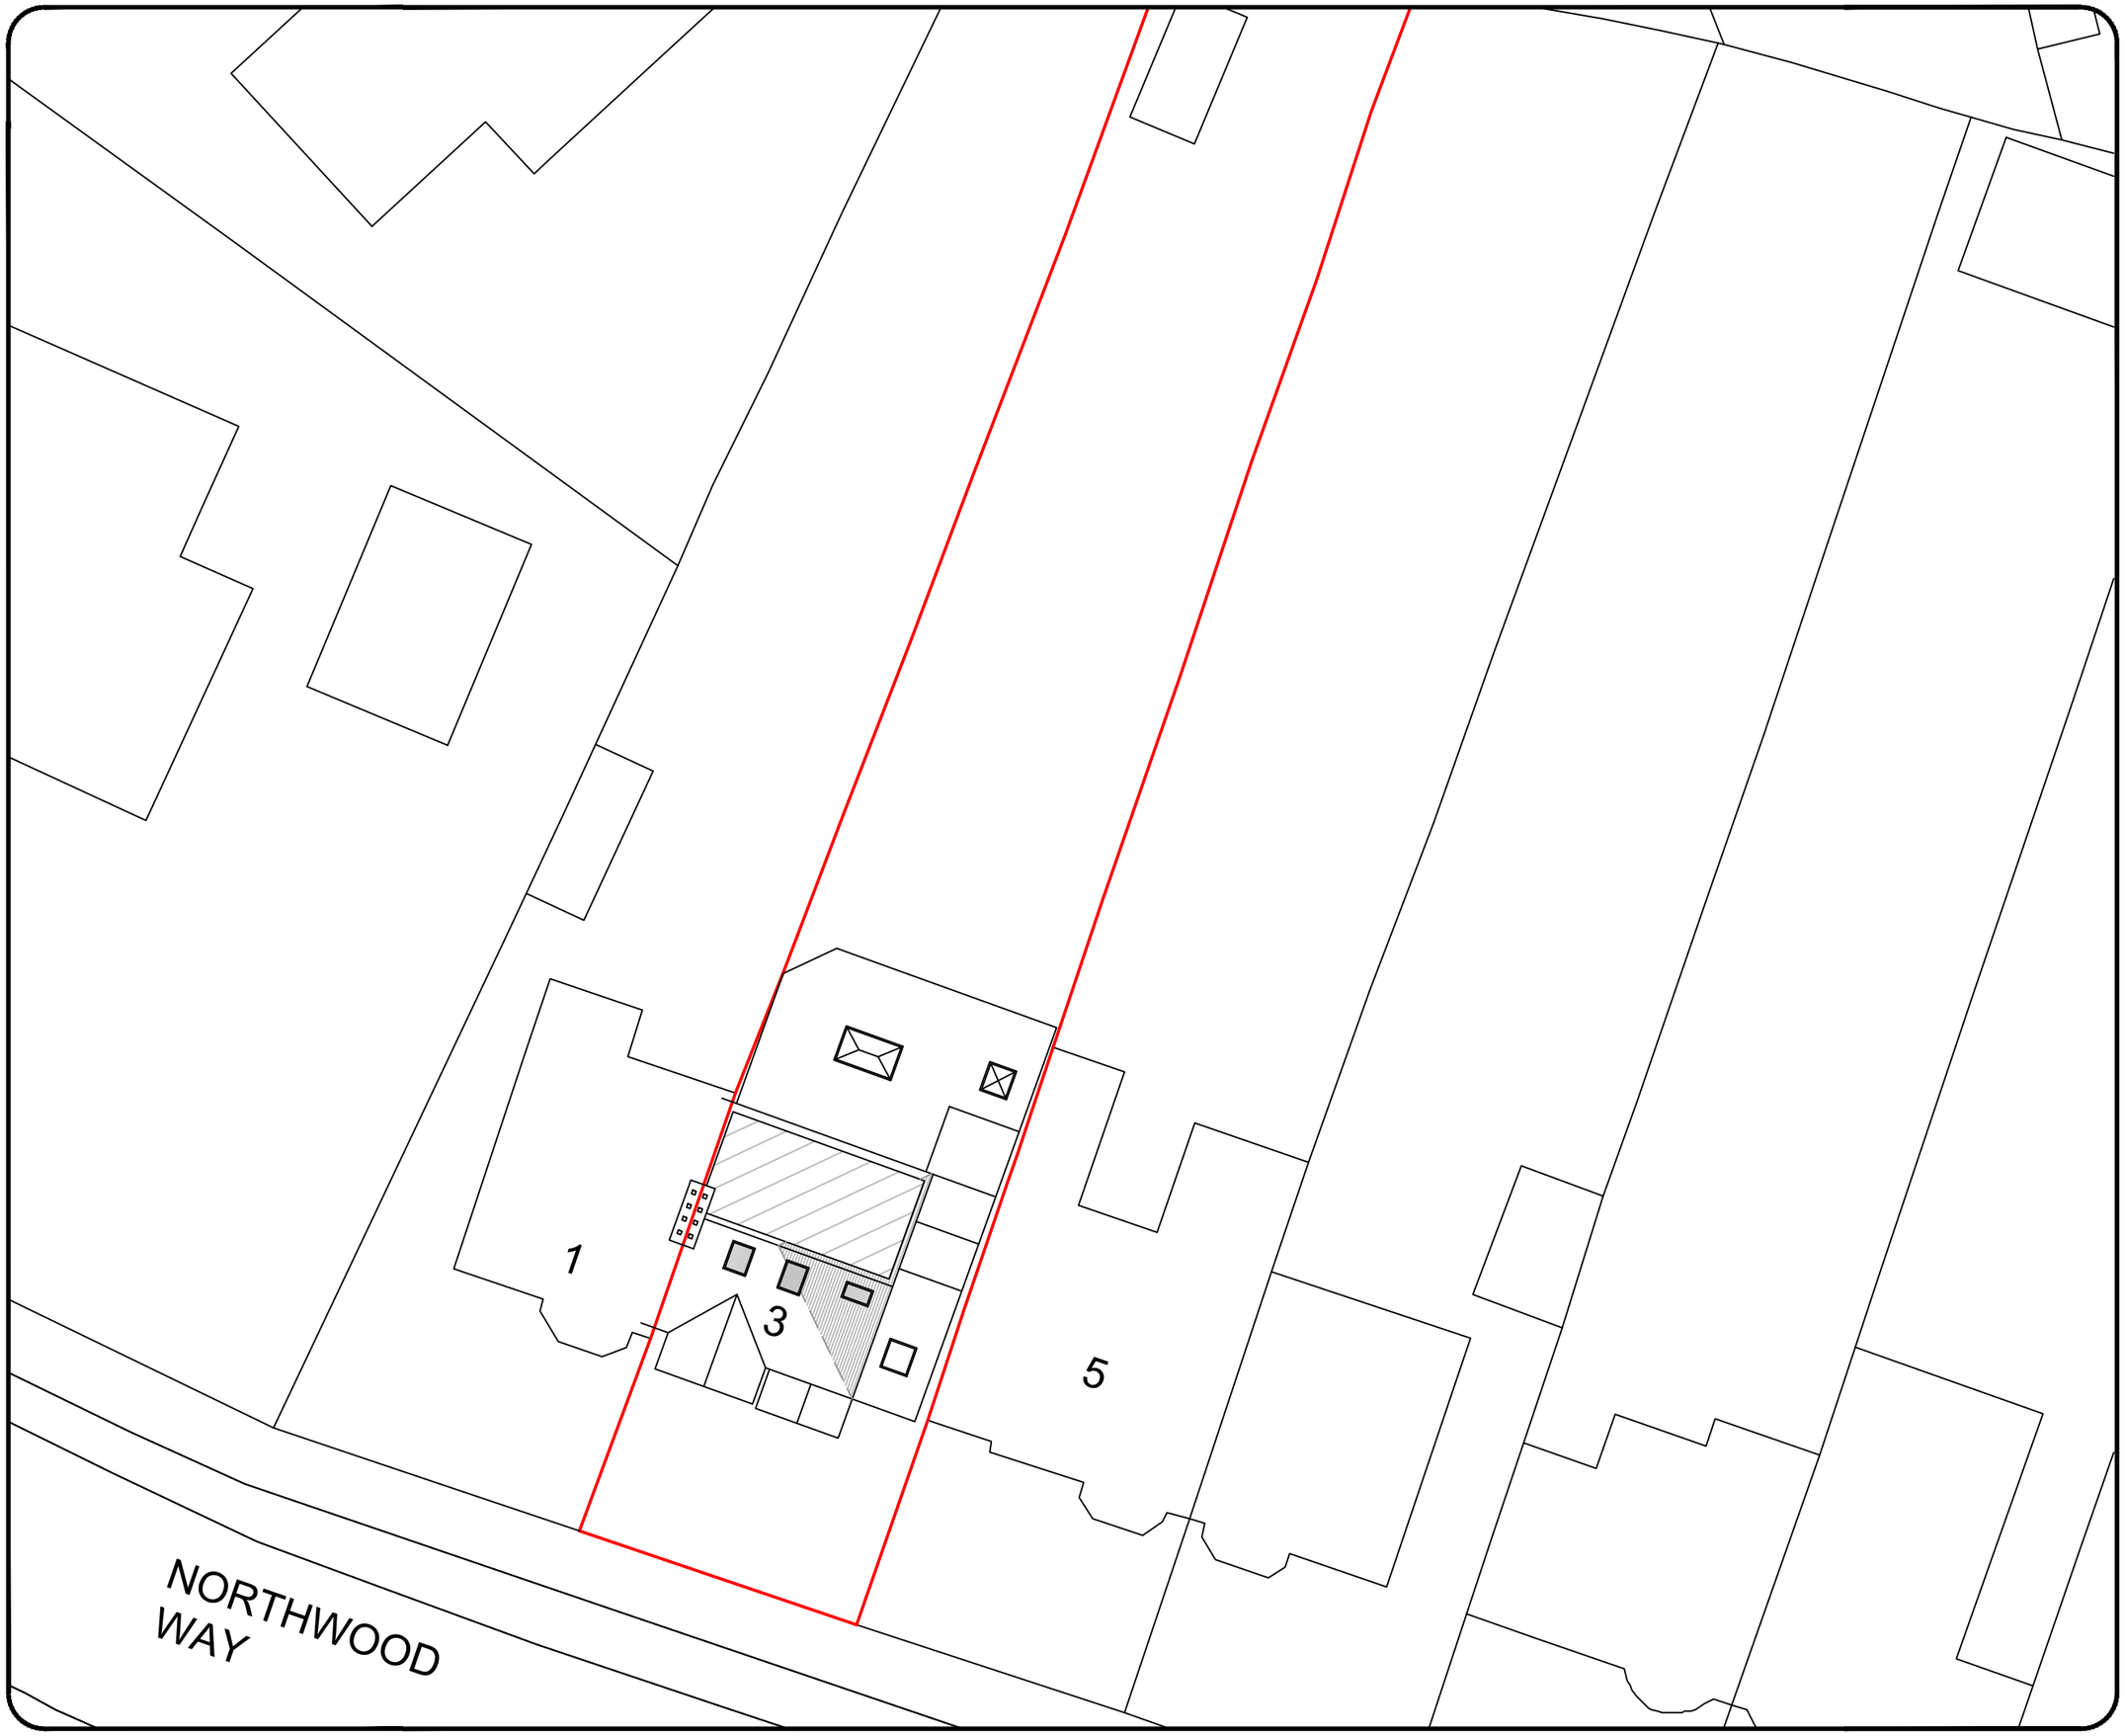


Notes

All drawings to be signed off by building control before the commencement of any works. If works commence on a Building Notice, the Builder/property owner commences works at their own risk and ELA Design (or its Officer's) cannot accept and liability whatsoever for these works carried out.

registered LABC
Partner Authority Scheme

Scale in Metres
1:200

0 2 4 6 8 10

N

O/S licence number

100060020

Rev	Date	Details	By
A	26/09/25	Revision A	CE

Project:
Loft conversion

Drawing:
Proposed Block Plan

Address:
3 Northwood Way, Northwood, HA6 1AU

Drawing N°:	Rev:
ELA/15	A

A3 Scale:	Drawn By:	Job No:	Date:
1:200	CE	3380	26/09/25

ELA design
www.ela-design.co.uk

ELA Design
Beechcroft
Riverside Avenue
Broxbourne
Herts
EN10 6RA

Tel:- 07979510821