
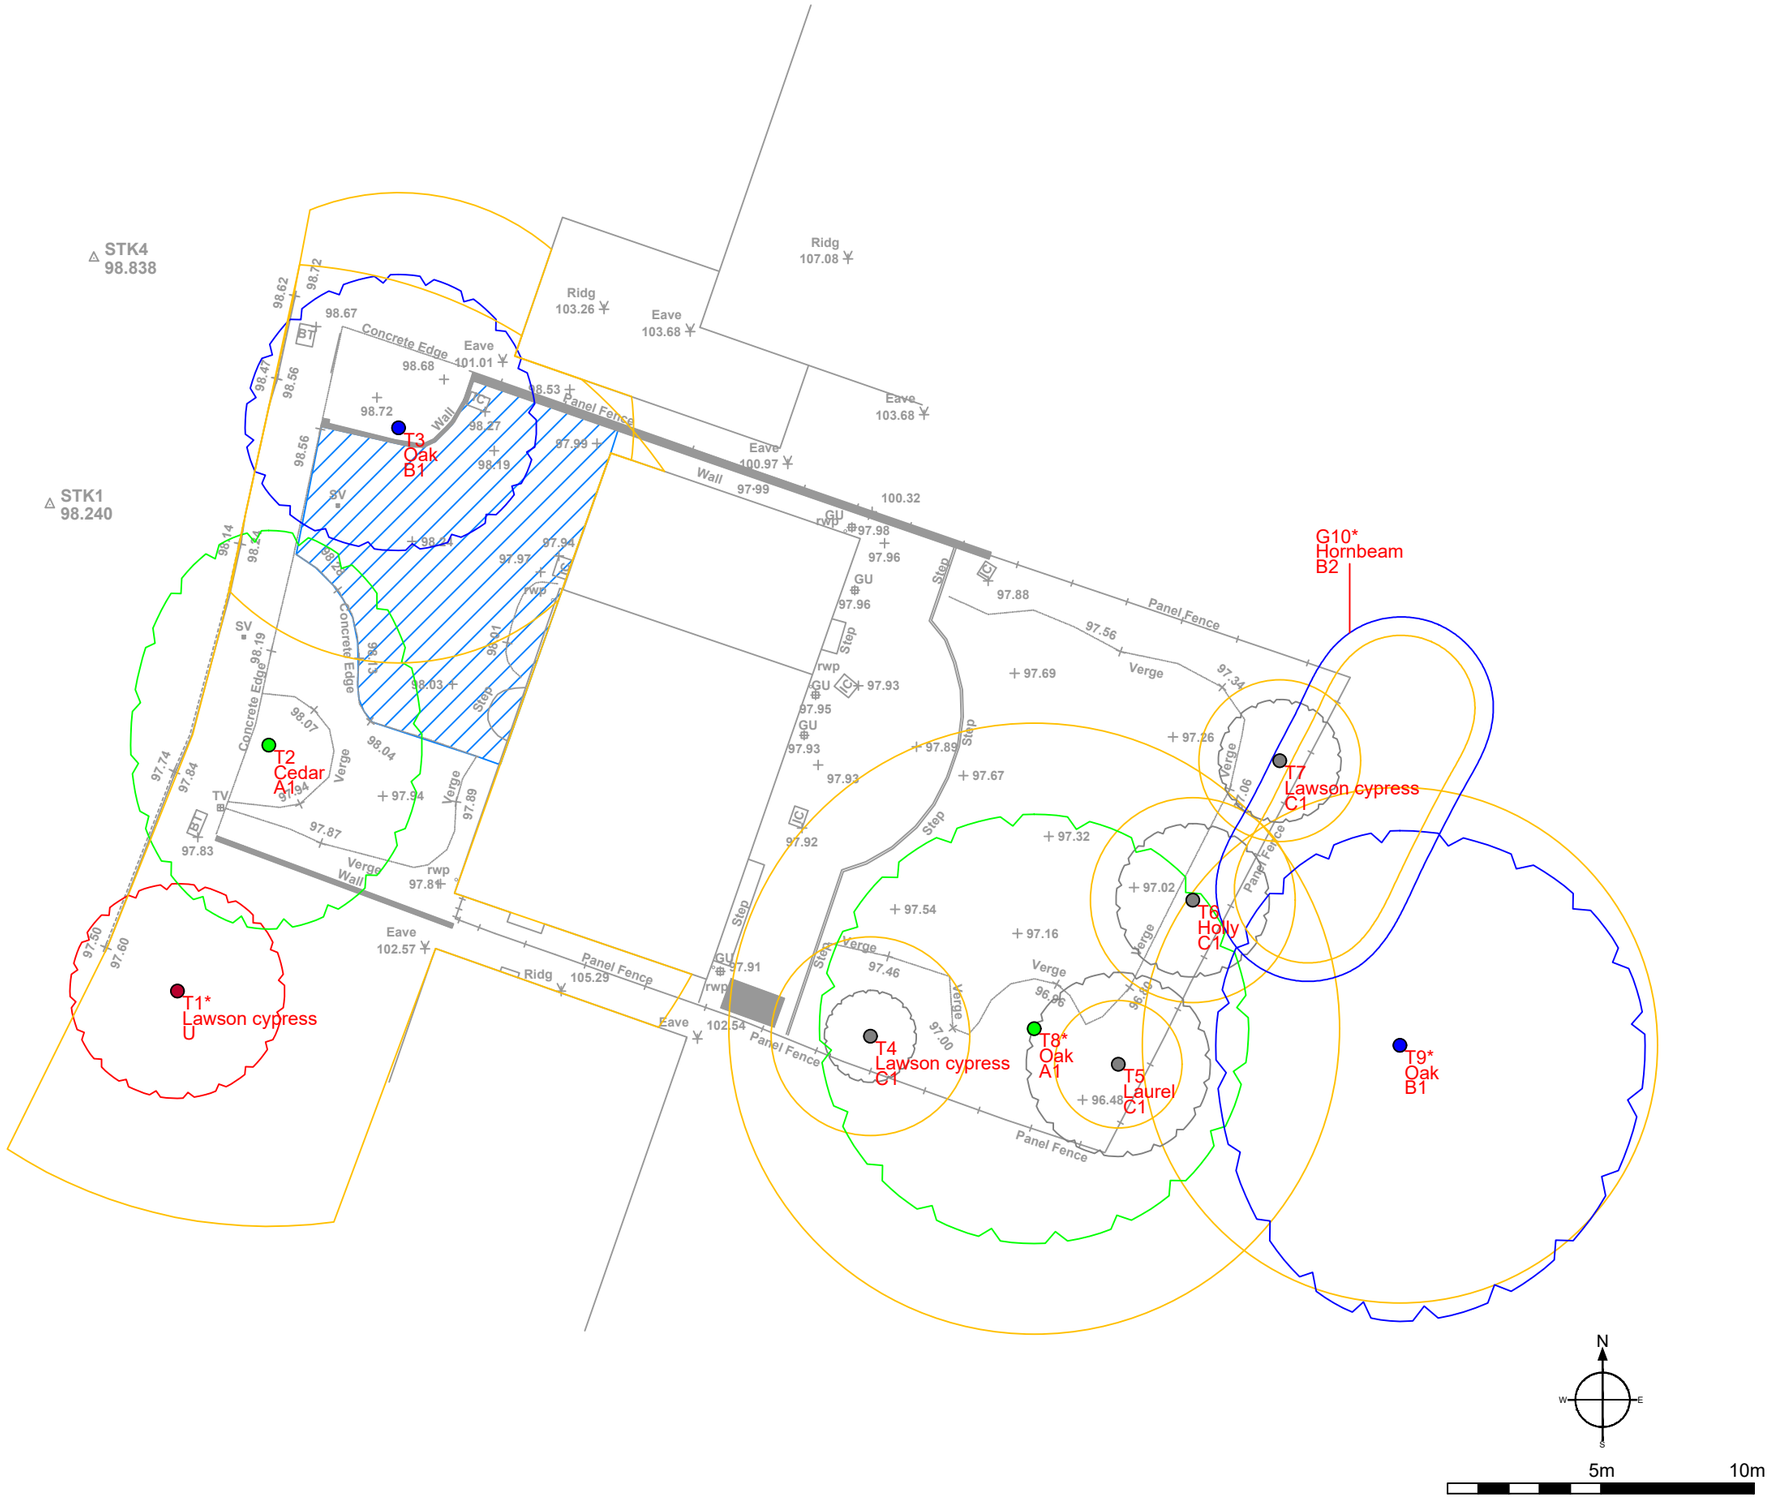


t: 07884 056 025
e: glen@ghatrees.co.uk
www.ghatrees.co.uk

Site: The Cedar, 2 Fringewood Close, Northwood, HA6 2TB	1:200 @ A3
Drawing Title: Tree Constraints Plan	August 2021

Key:

- Category A
- Category B
- Category C
- Category U

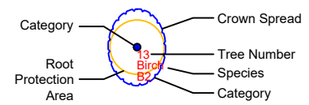

Existing Hard Standing

NOTE: Tree/group numbers marked with an * have approximate locations.