


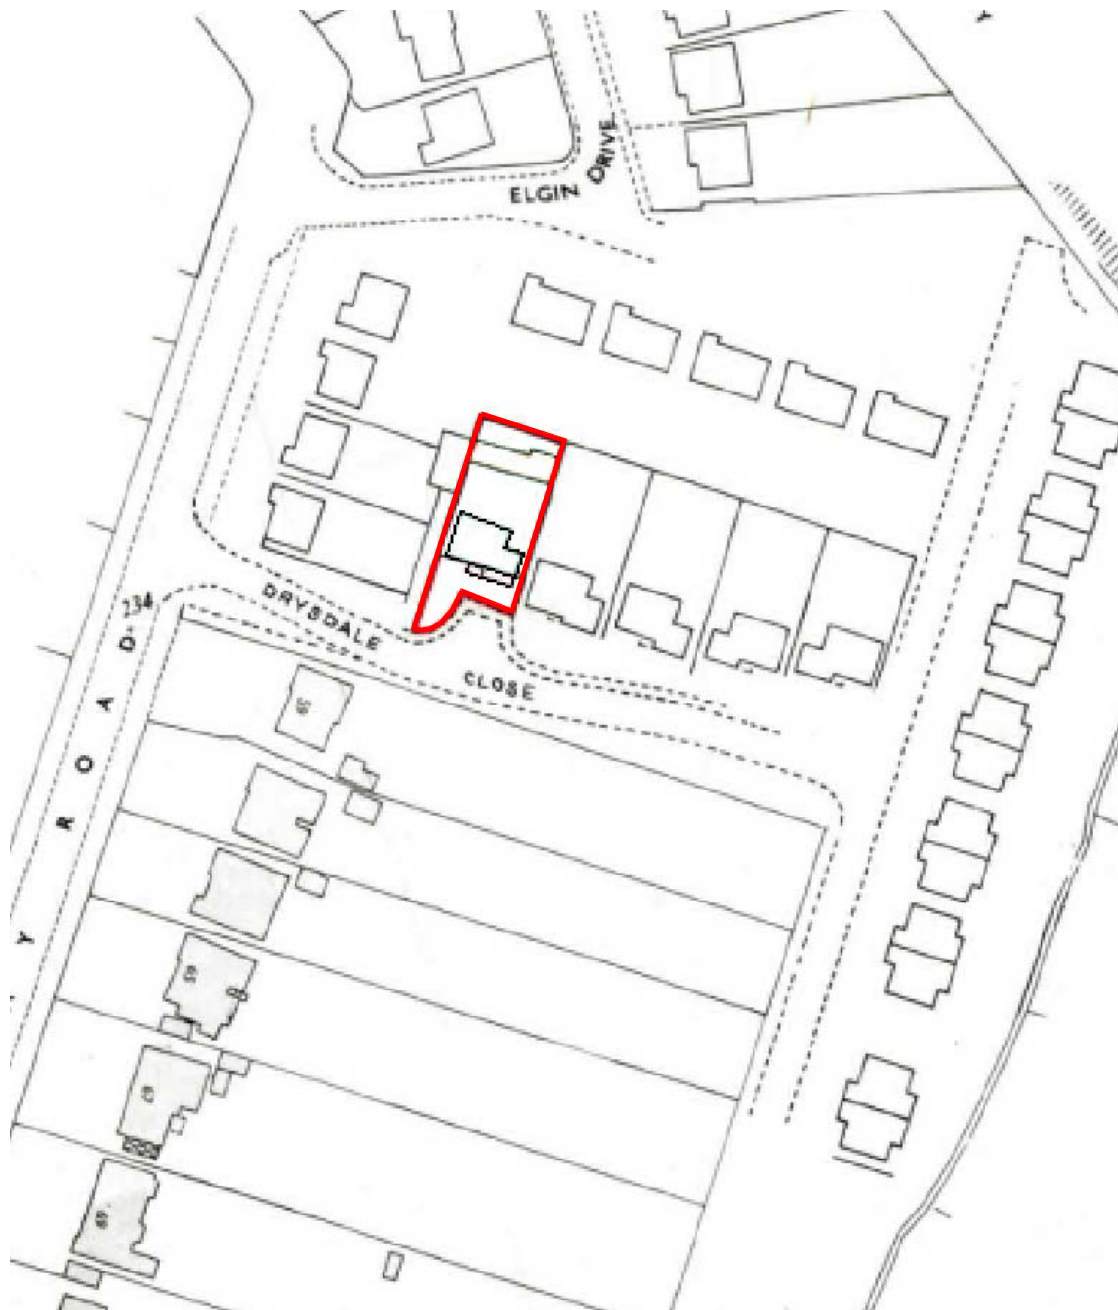

SITE LOCATION PLAN



SCALE 1:1250



Job Title
5 DRYSDALE CLOSE, NORTHWOOD, HA6 2YT

Sheet Title
LOCATION PLAN

Drawing no
140205/00/P1



Saloria
CHARTERED ARCHITECTS



Unit 26, Cygnus Business Centre, Dalmeyer Road, London
Nw10 2XA T: +44 (020) 8451 7833 F: +44 (020) 8451 3370
Website: www.saloria.co.uk email: l.vekaria@saloria.co.uk

Date
MARCH 2014

Scale
1:1250@A4

Drawn
GB