

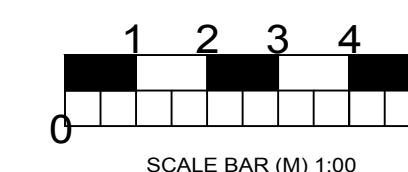
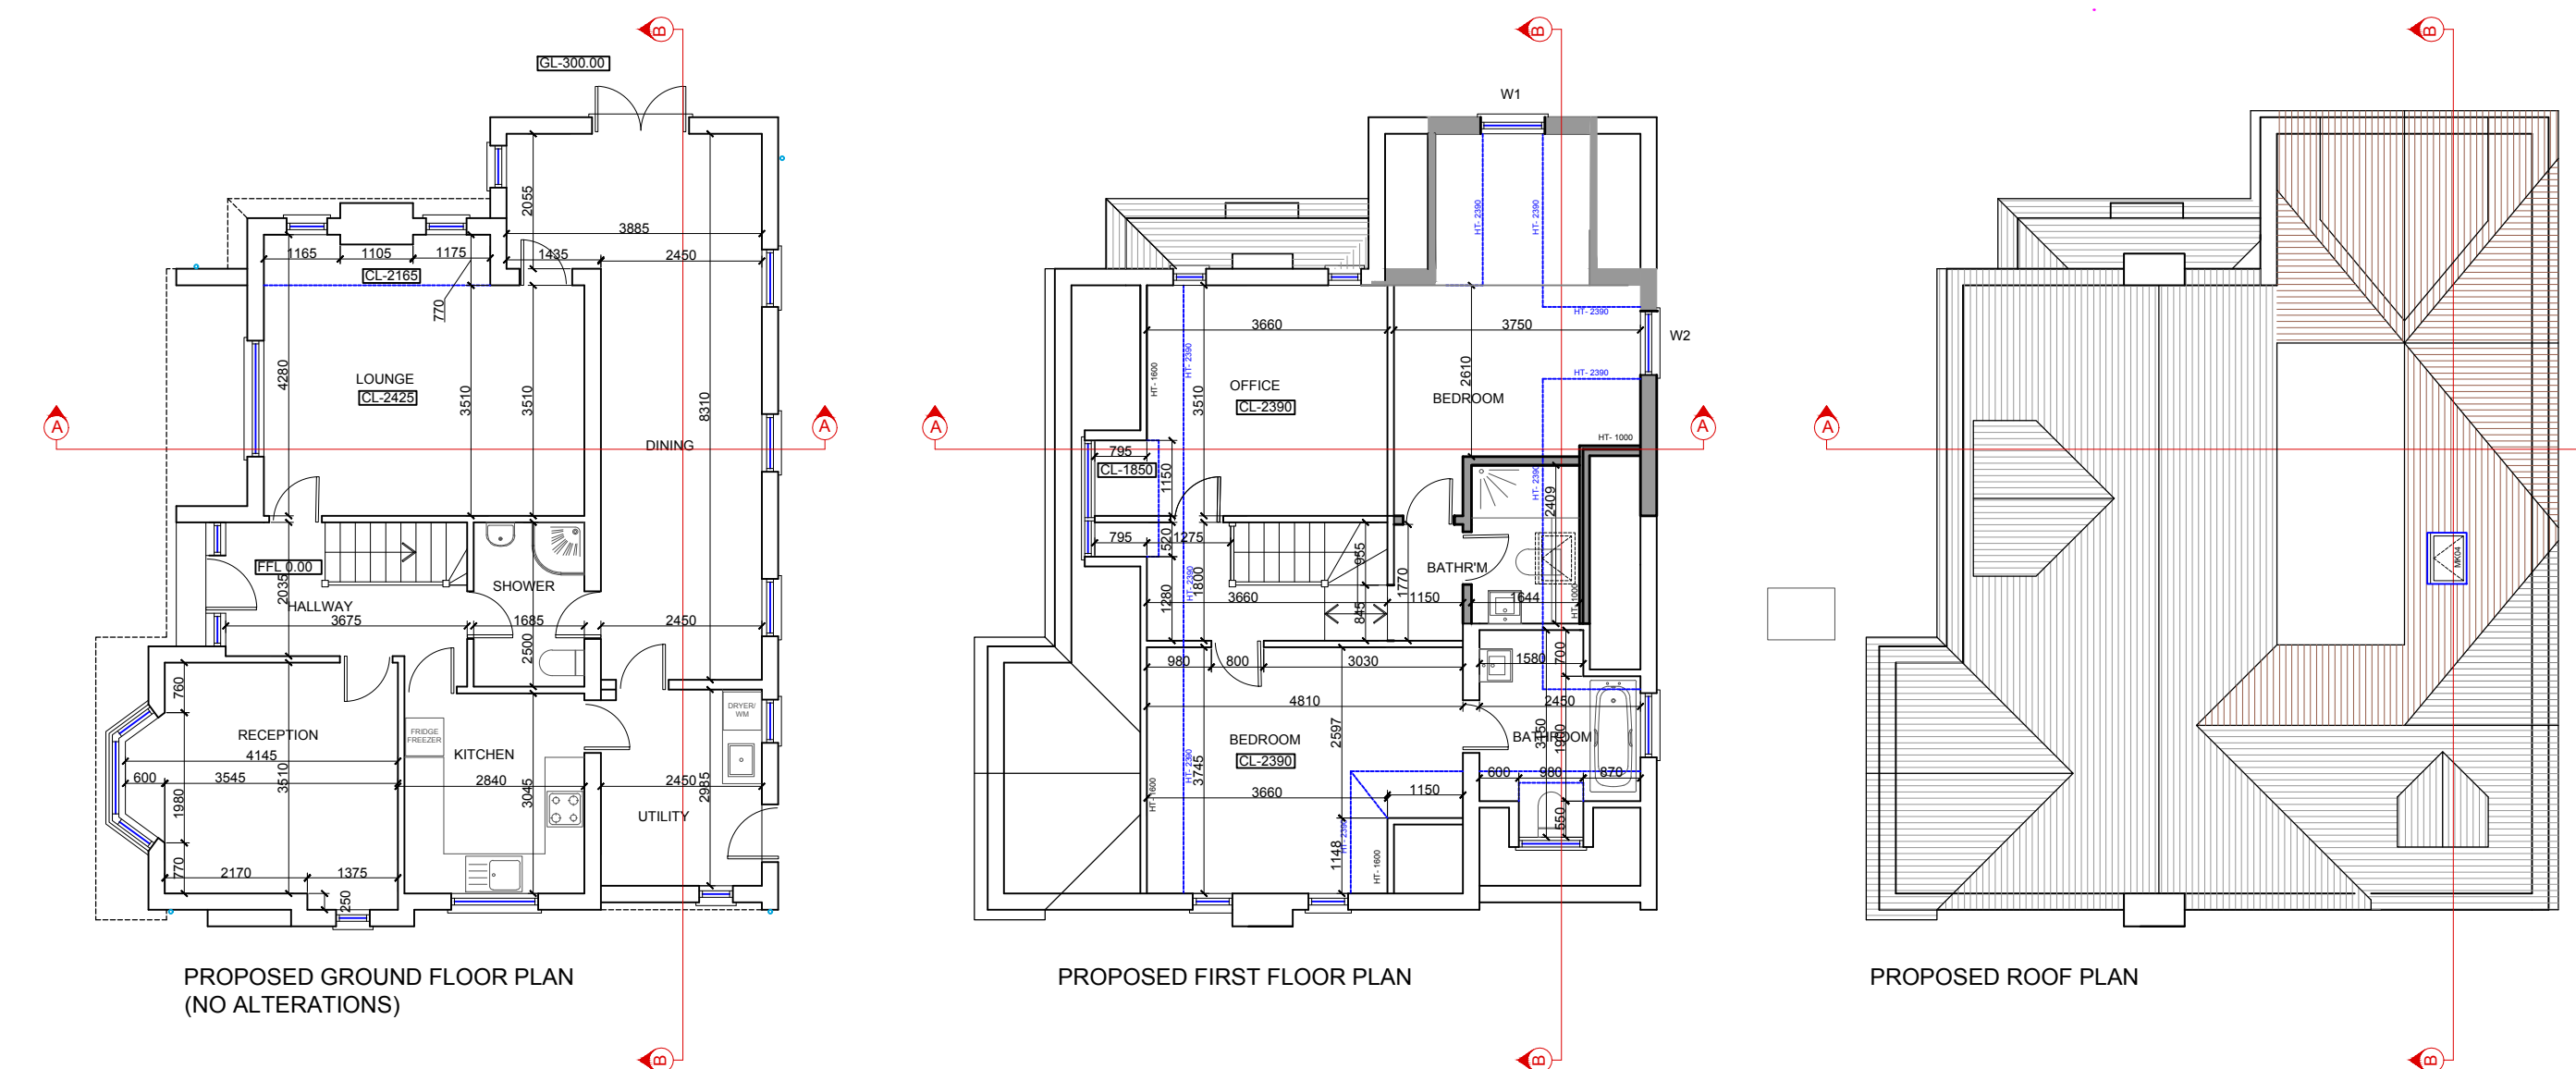


NOTES:

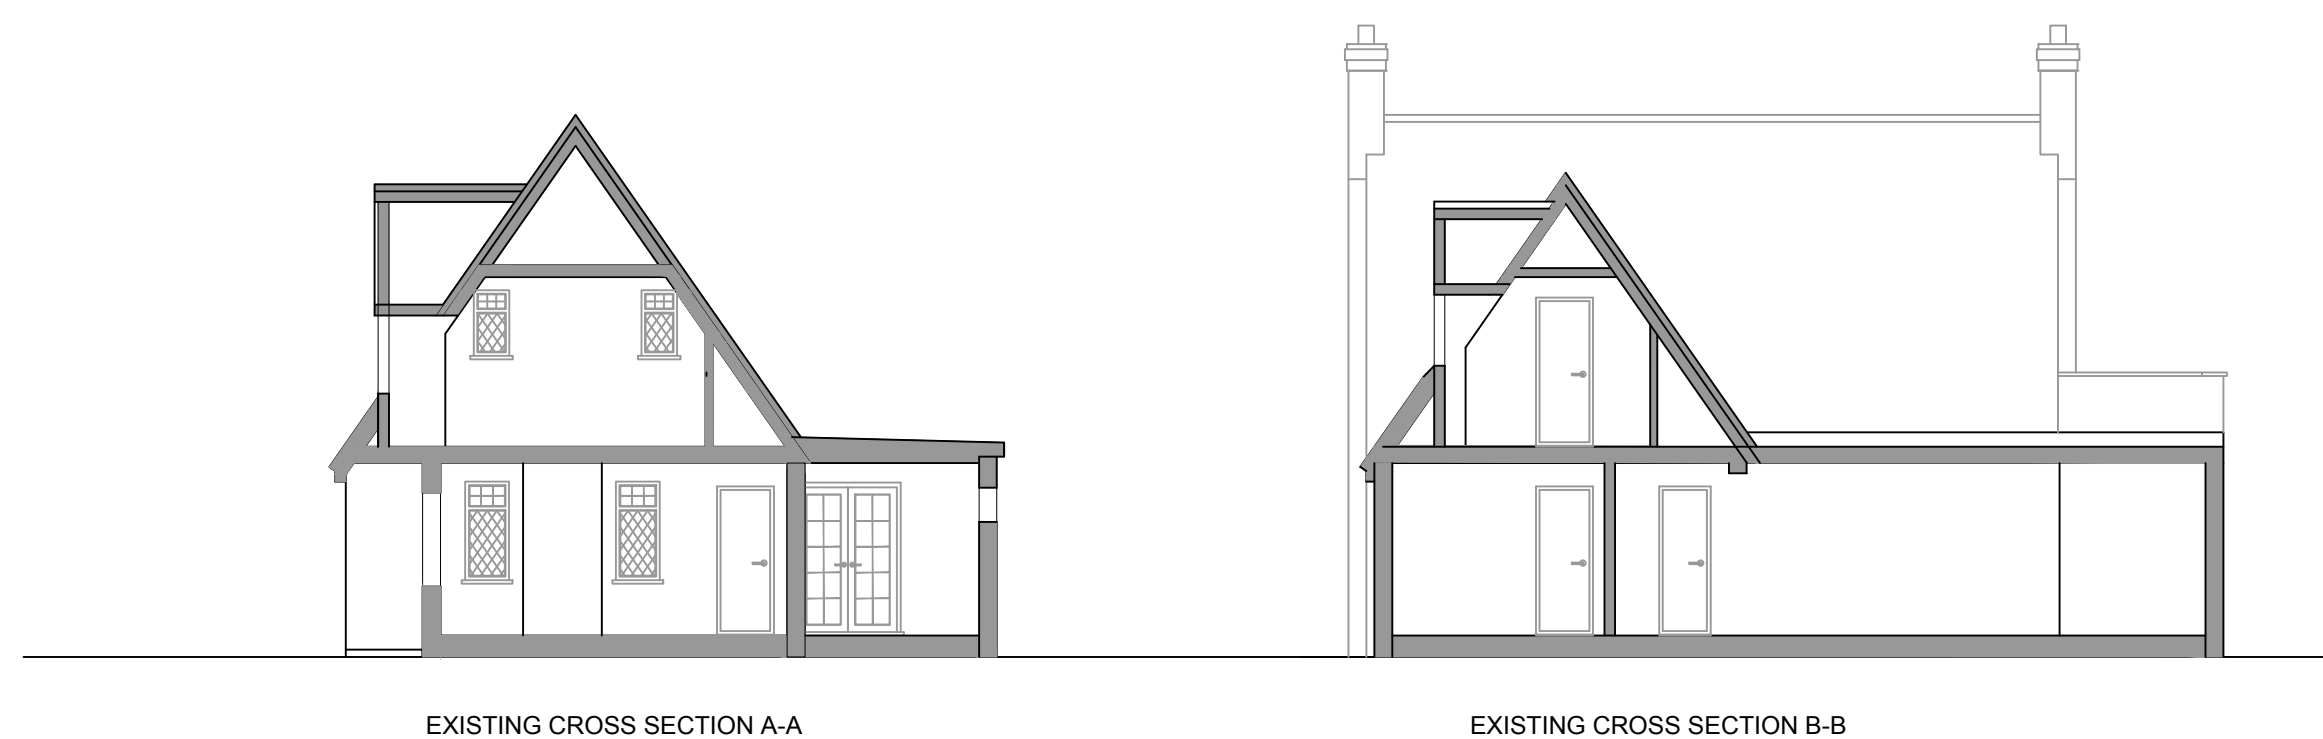

C 7.5.18 ELEVATION LABEL MODS.
B 12.9.17 LPA MODS.
A 23.8.17 INTERNAL MODS.

REVISIONS:

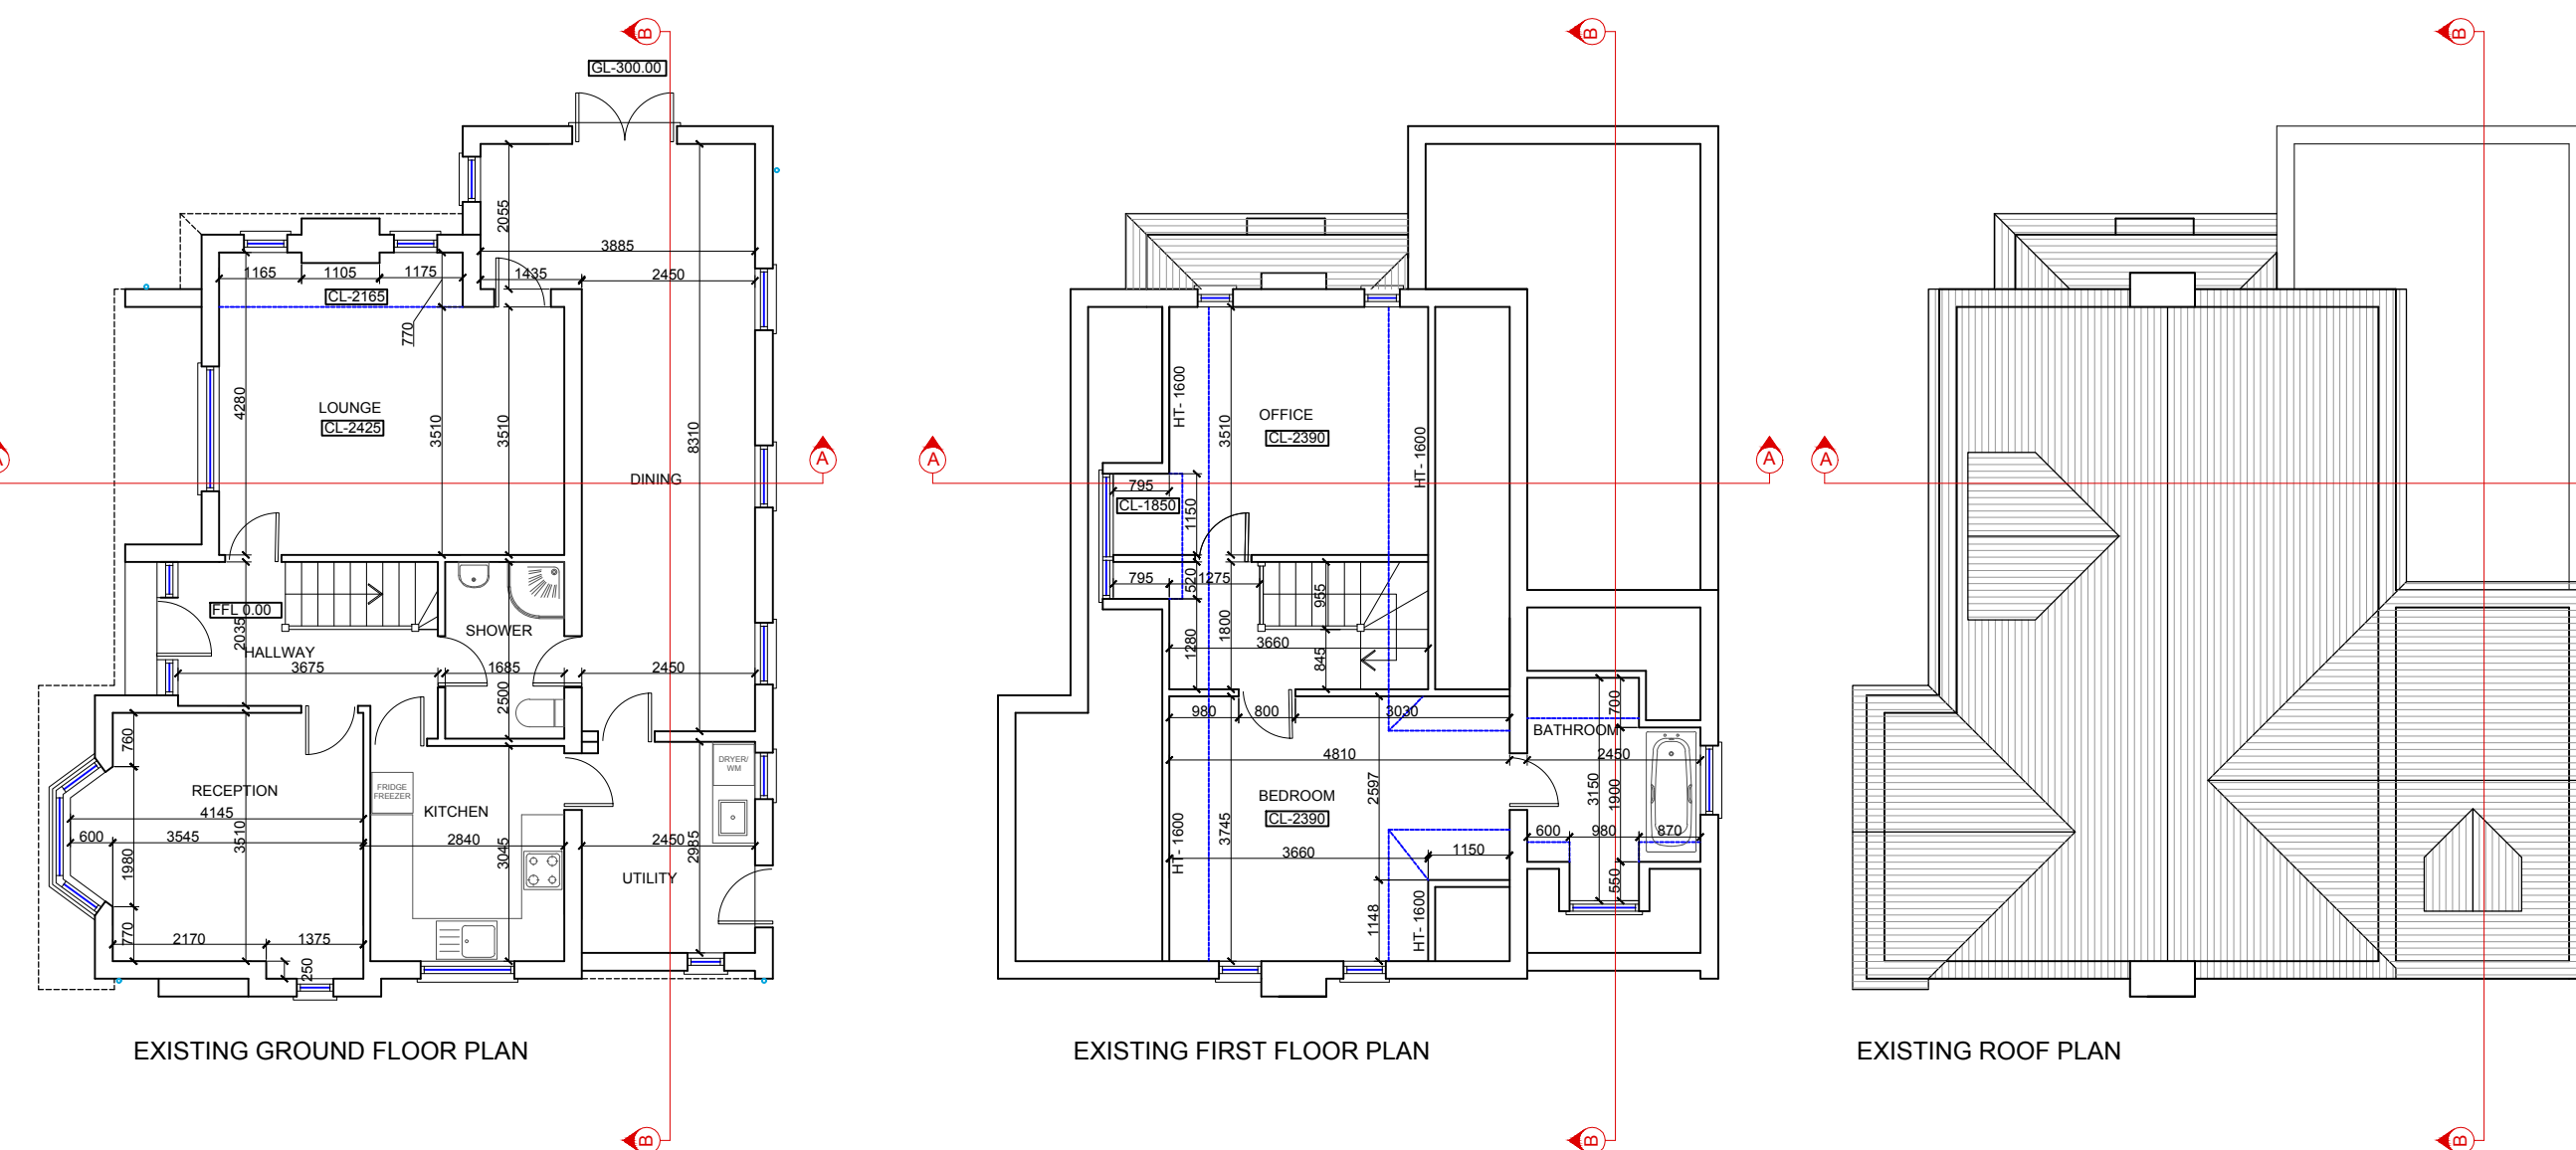

PROJECT:
32 THE AVENUE
ICKENHAM
UB10 8NP

TITLE:
EXISTING AND PROPOSED PLANS
AND ELEVATIONS

SCALE: 1:100
DATE: AUGUST 2017

3228 PL1 C