


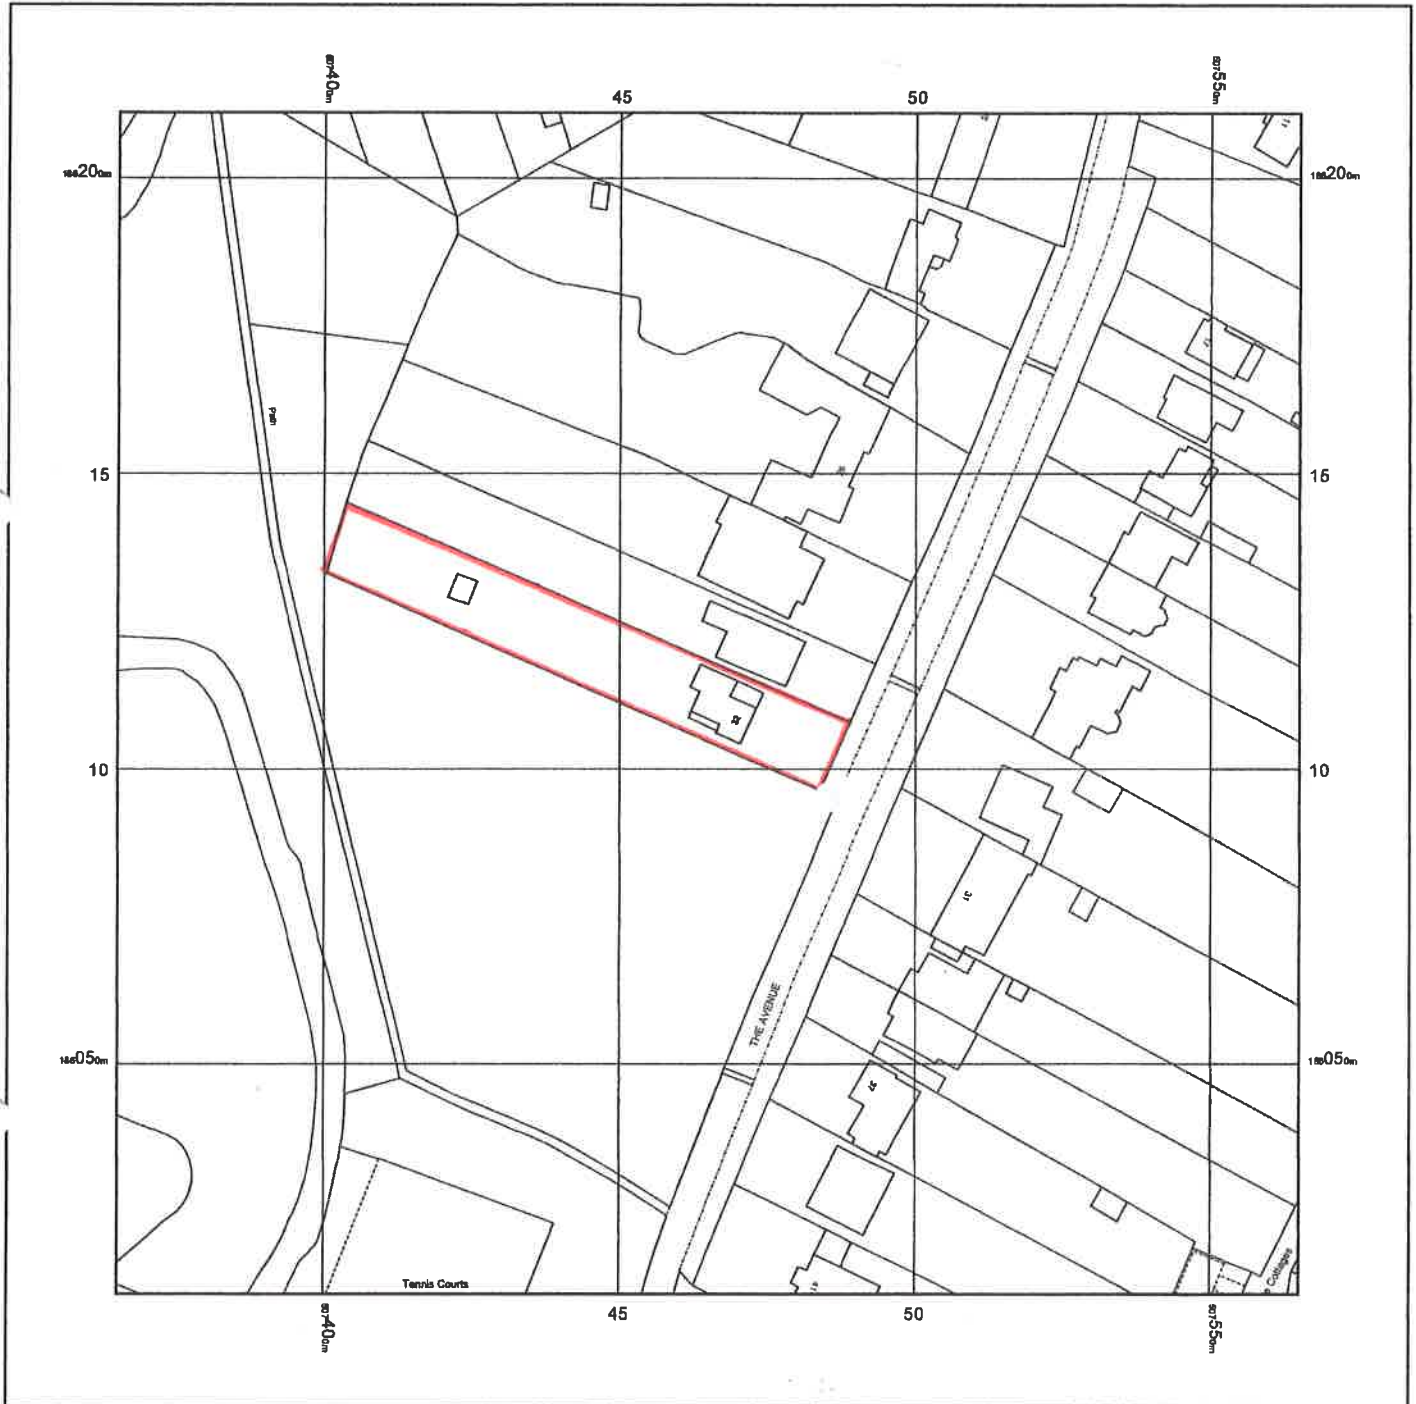

North
25m

Scale 1:1250



© Crown copyright and database rights 2017 Ordnance Survey 100048967. The representation of road, track or path is no evidence of a boundary or right of way. The representation of features as lines is no evidence of a property boundary.

Supplied by: www.ukmapcentre.com
Serial No: 125987
Centre Coordinates: 507485, 188111
Production Date: 18/10/2017 14:30:54