






Existing Ground Floor Plan

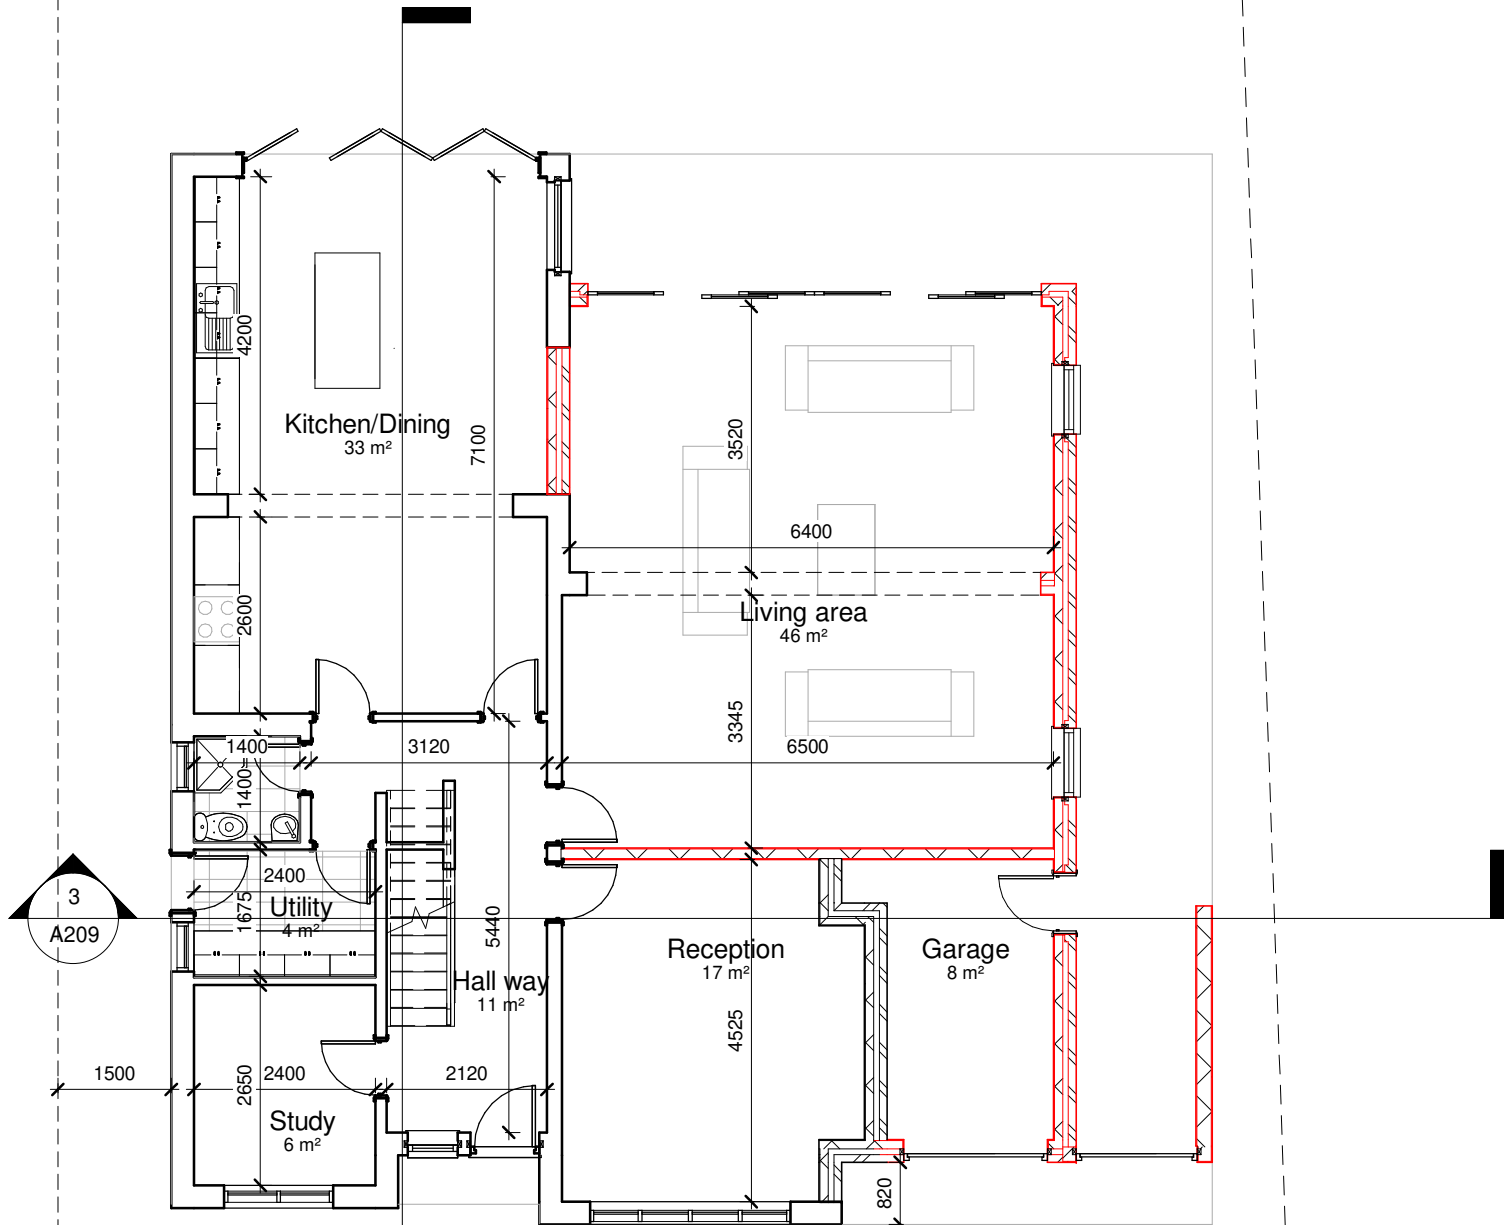


Proposed Ground Floor Plan

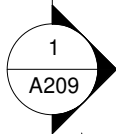


0 5 10 m

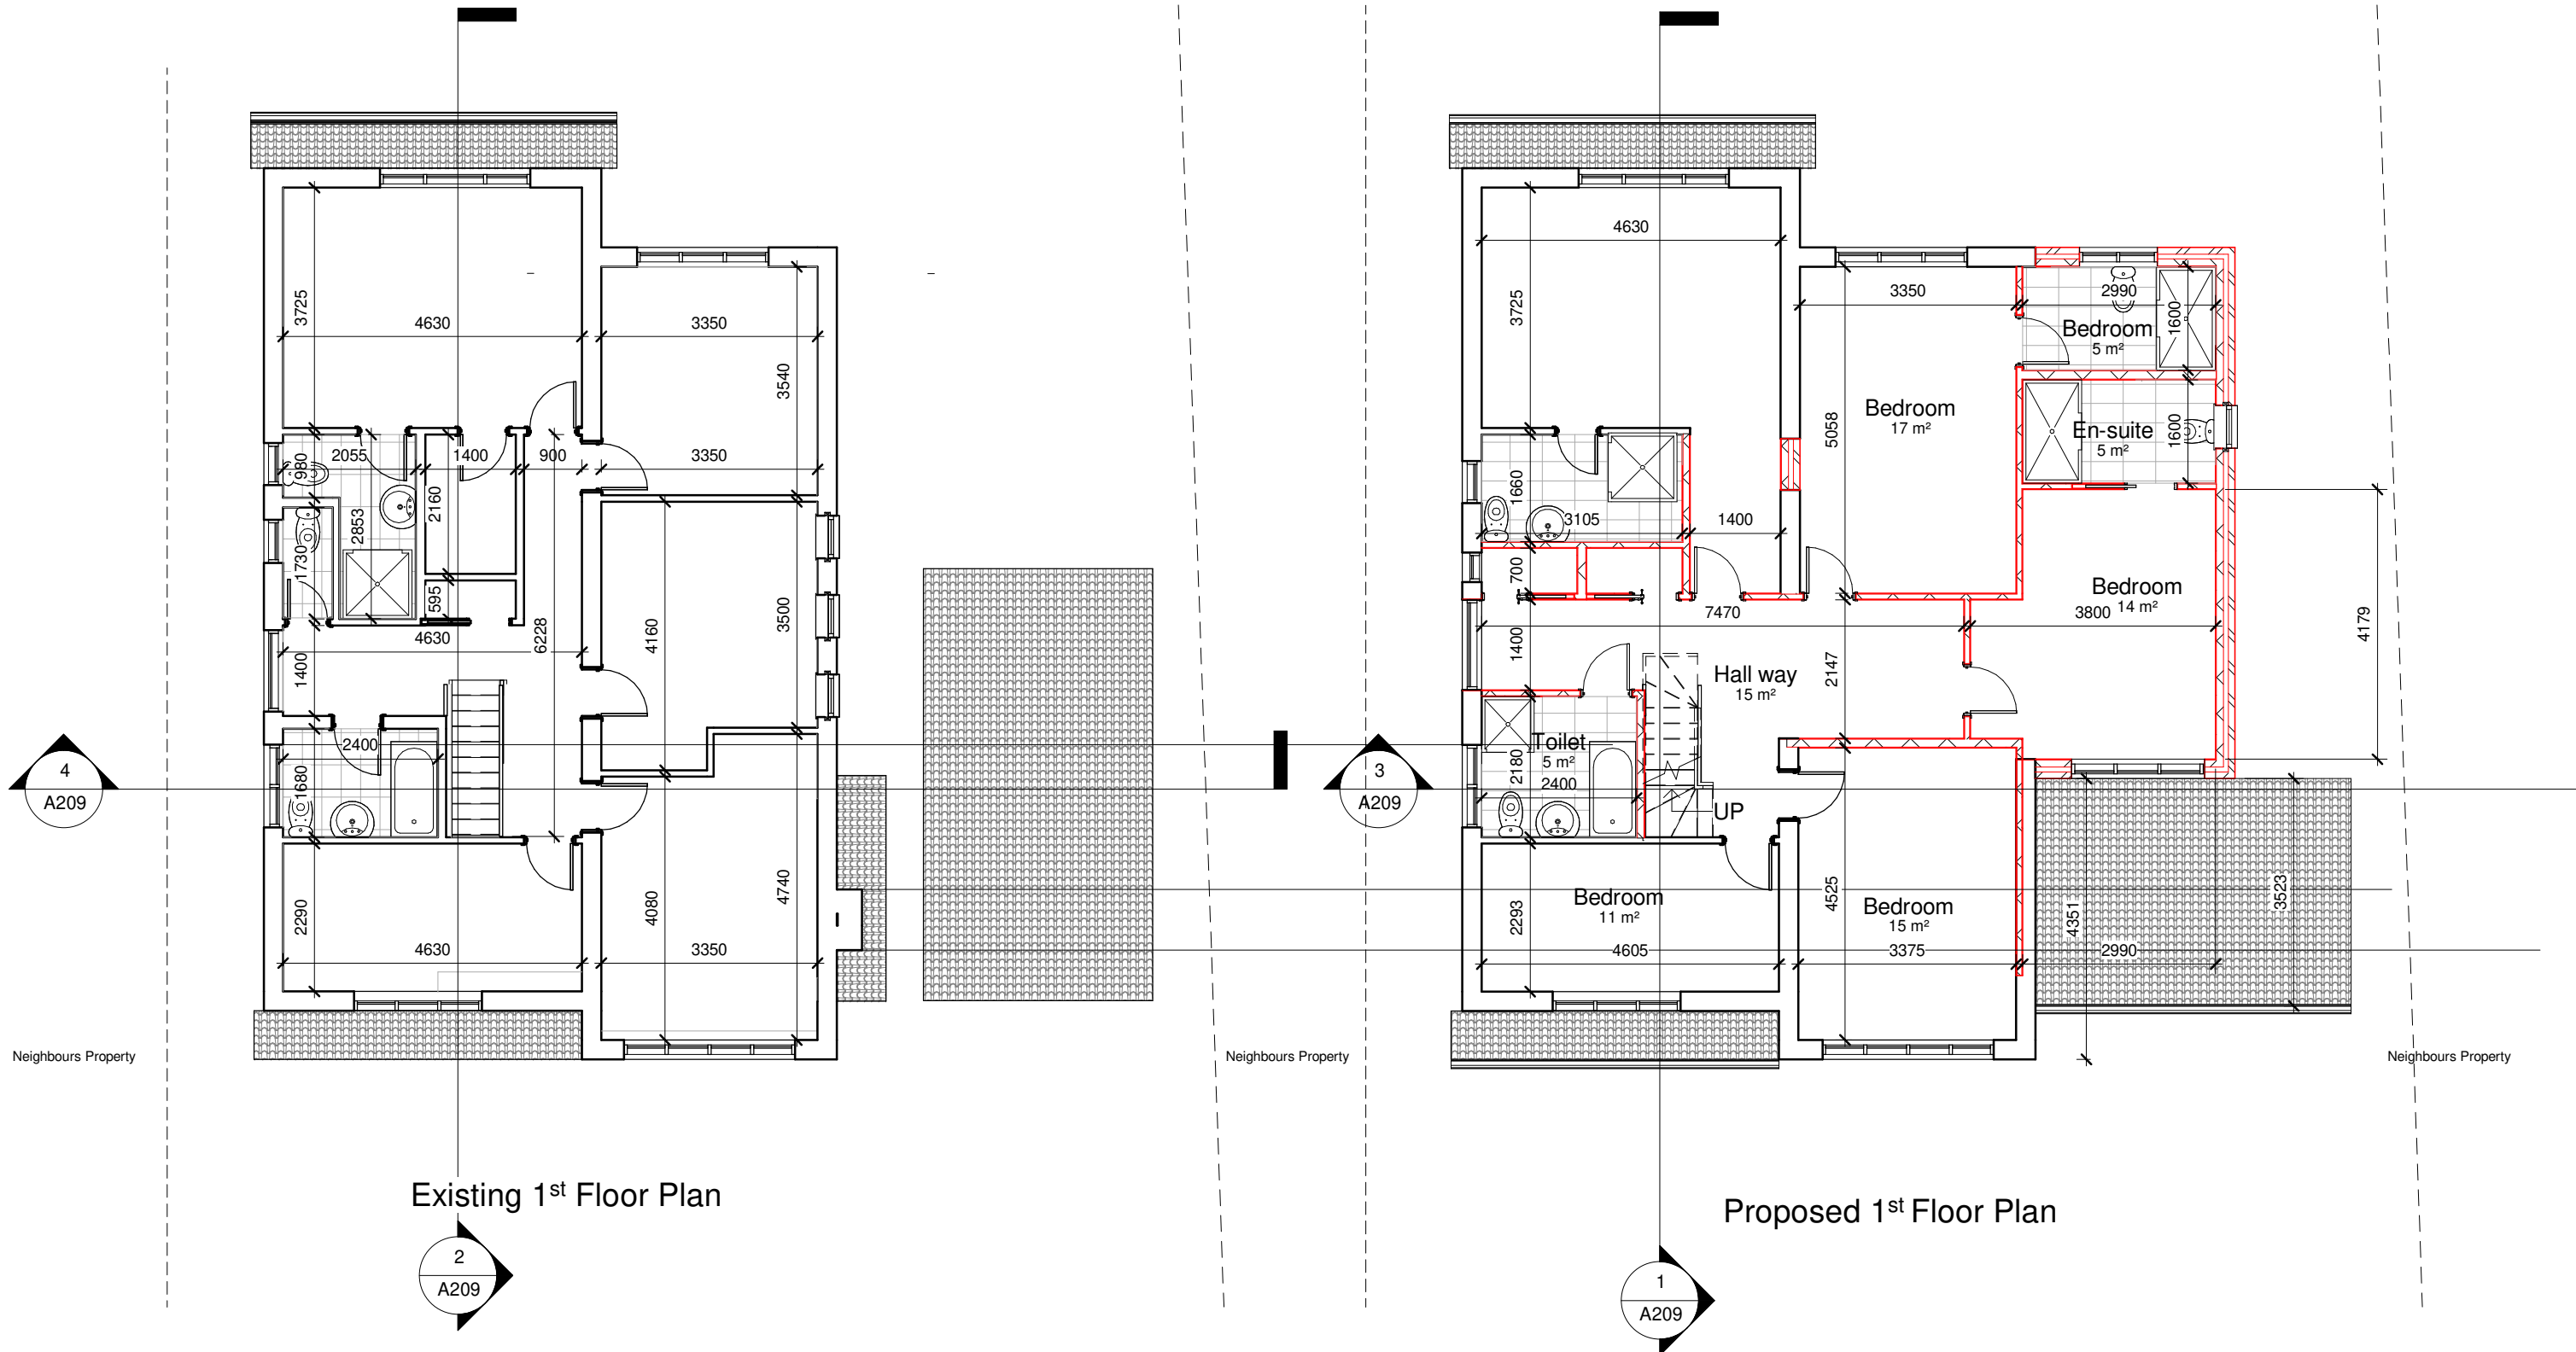


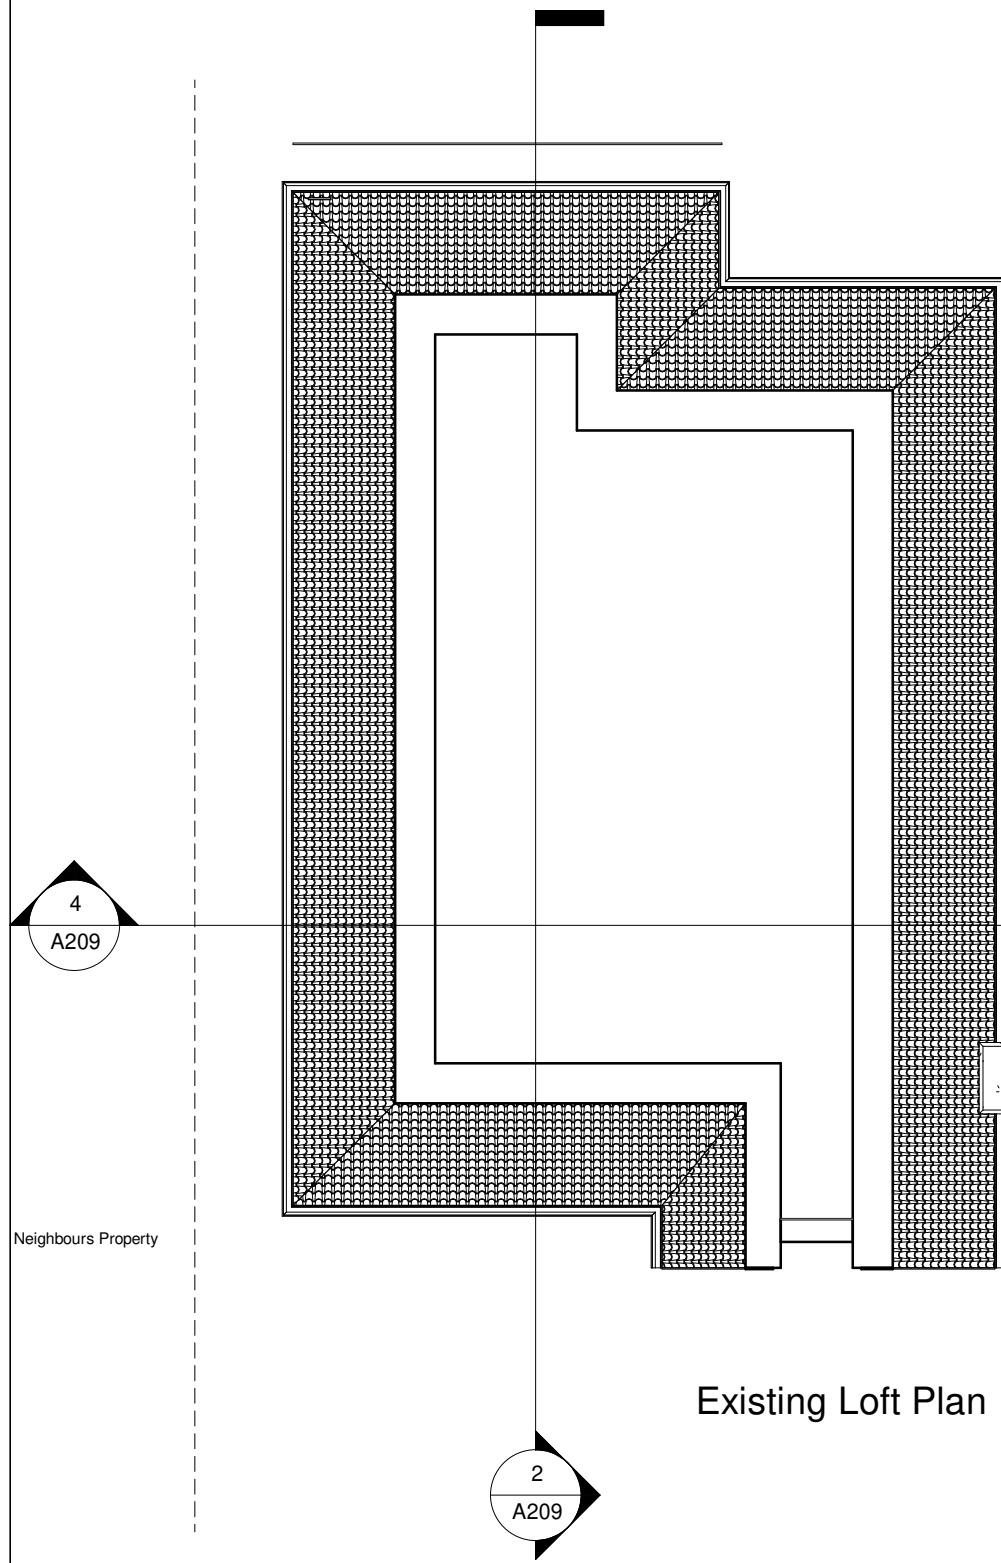


Existing Loft Plan

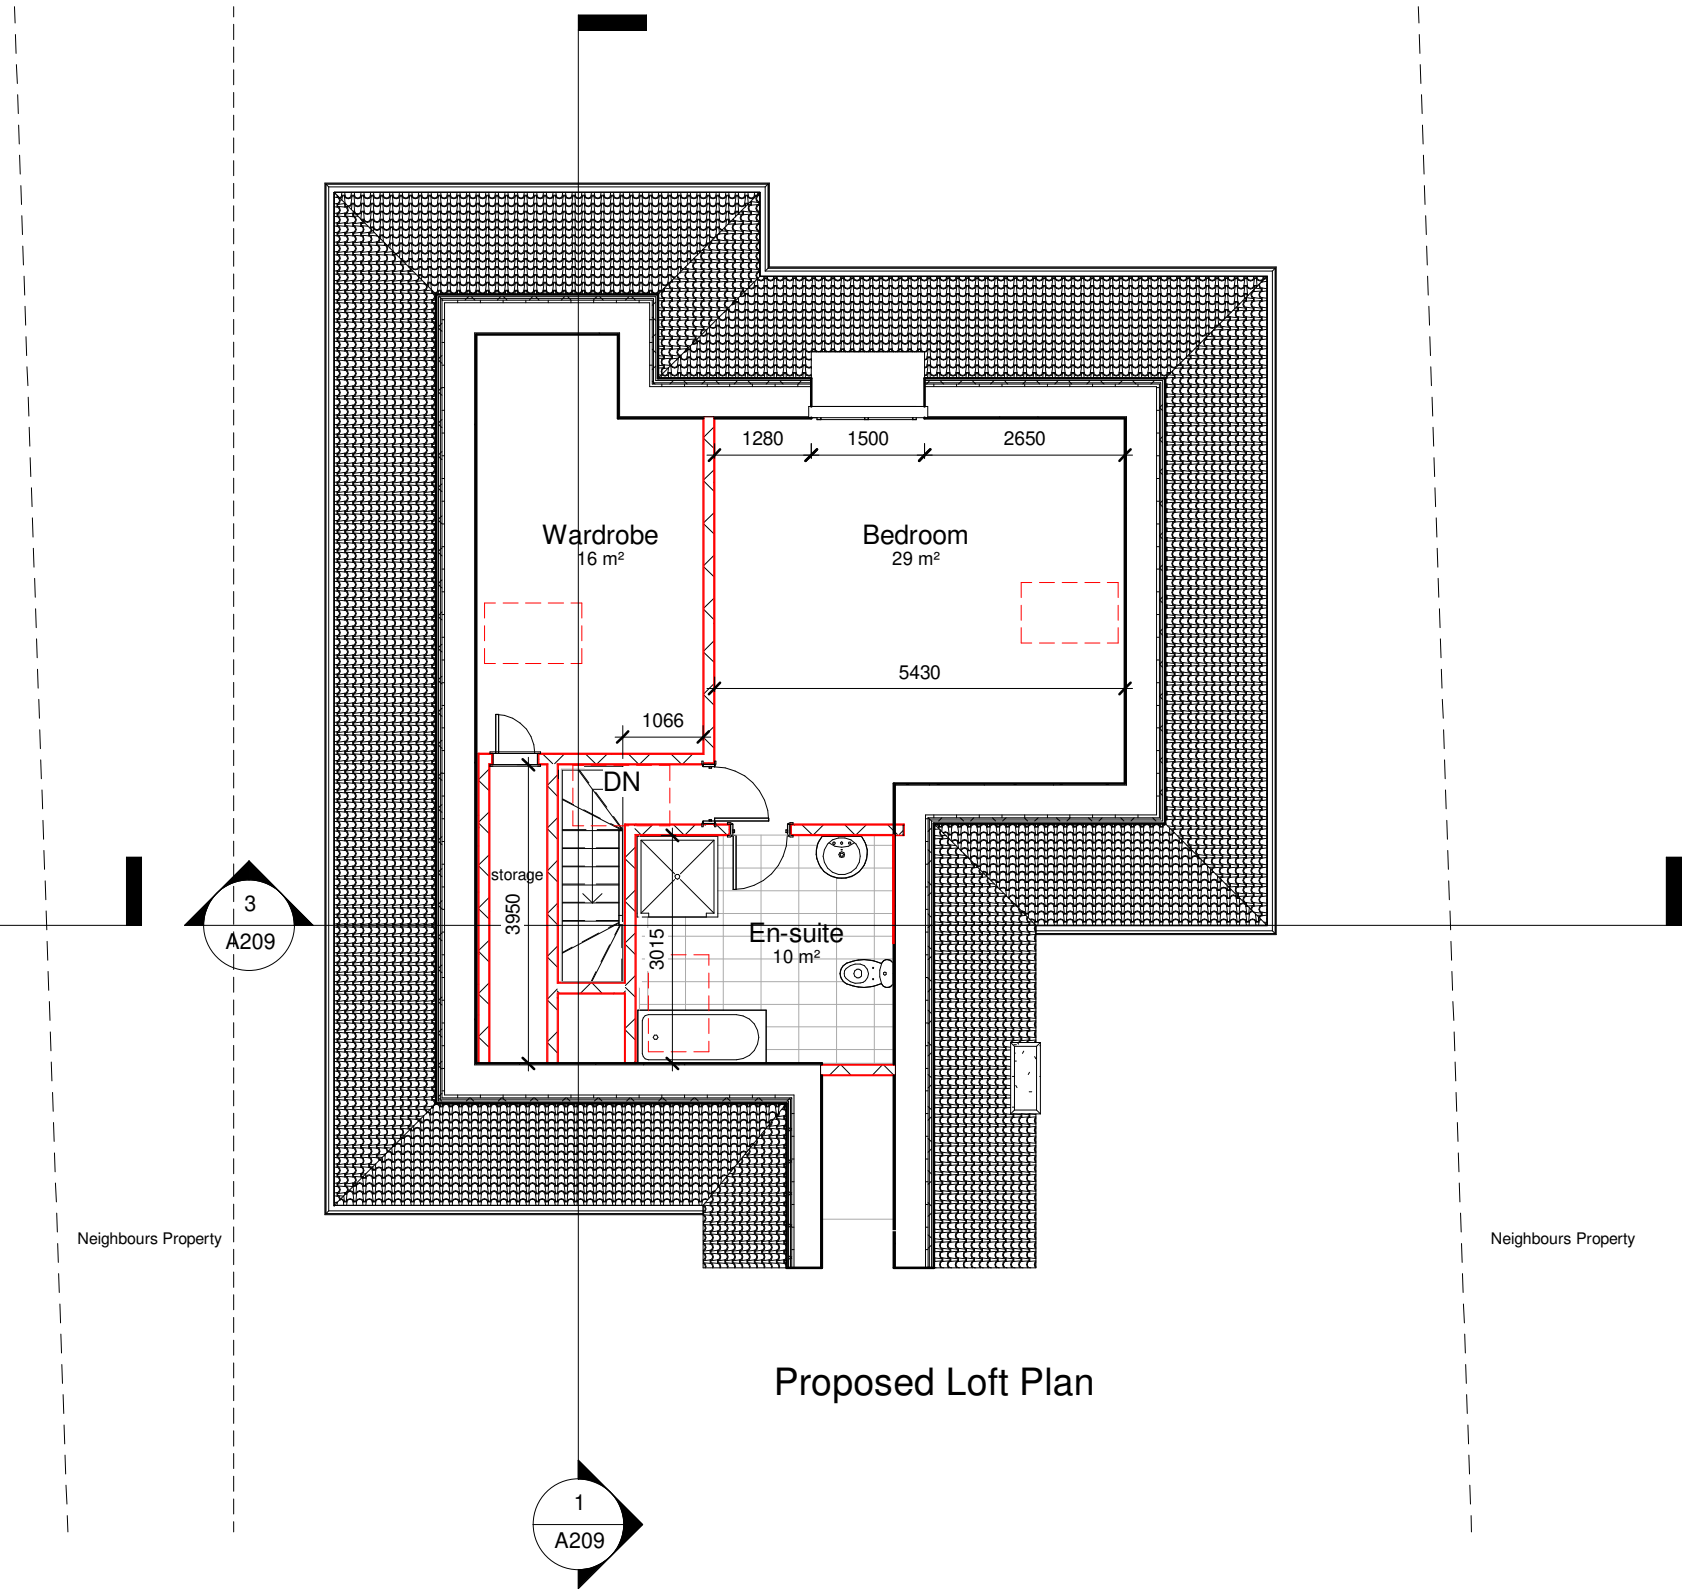


Proposed Loft Plan

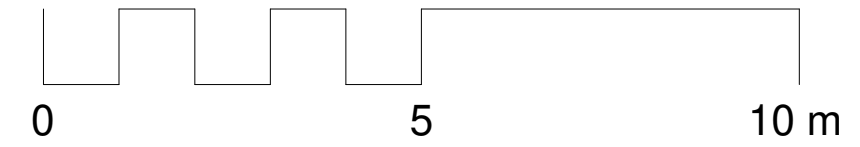

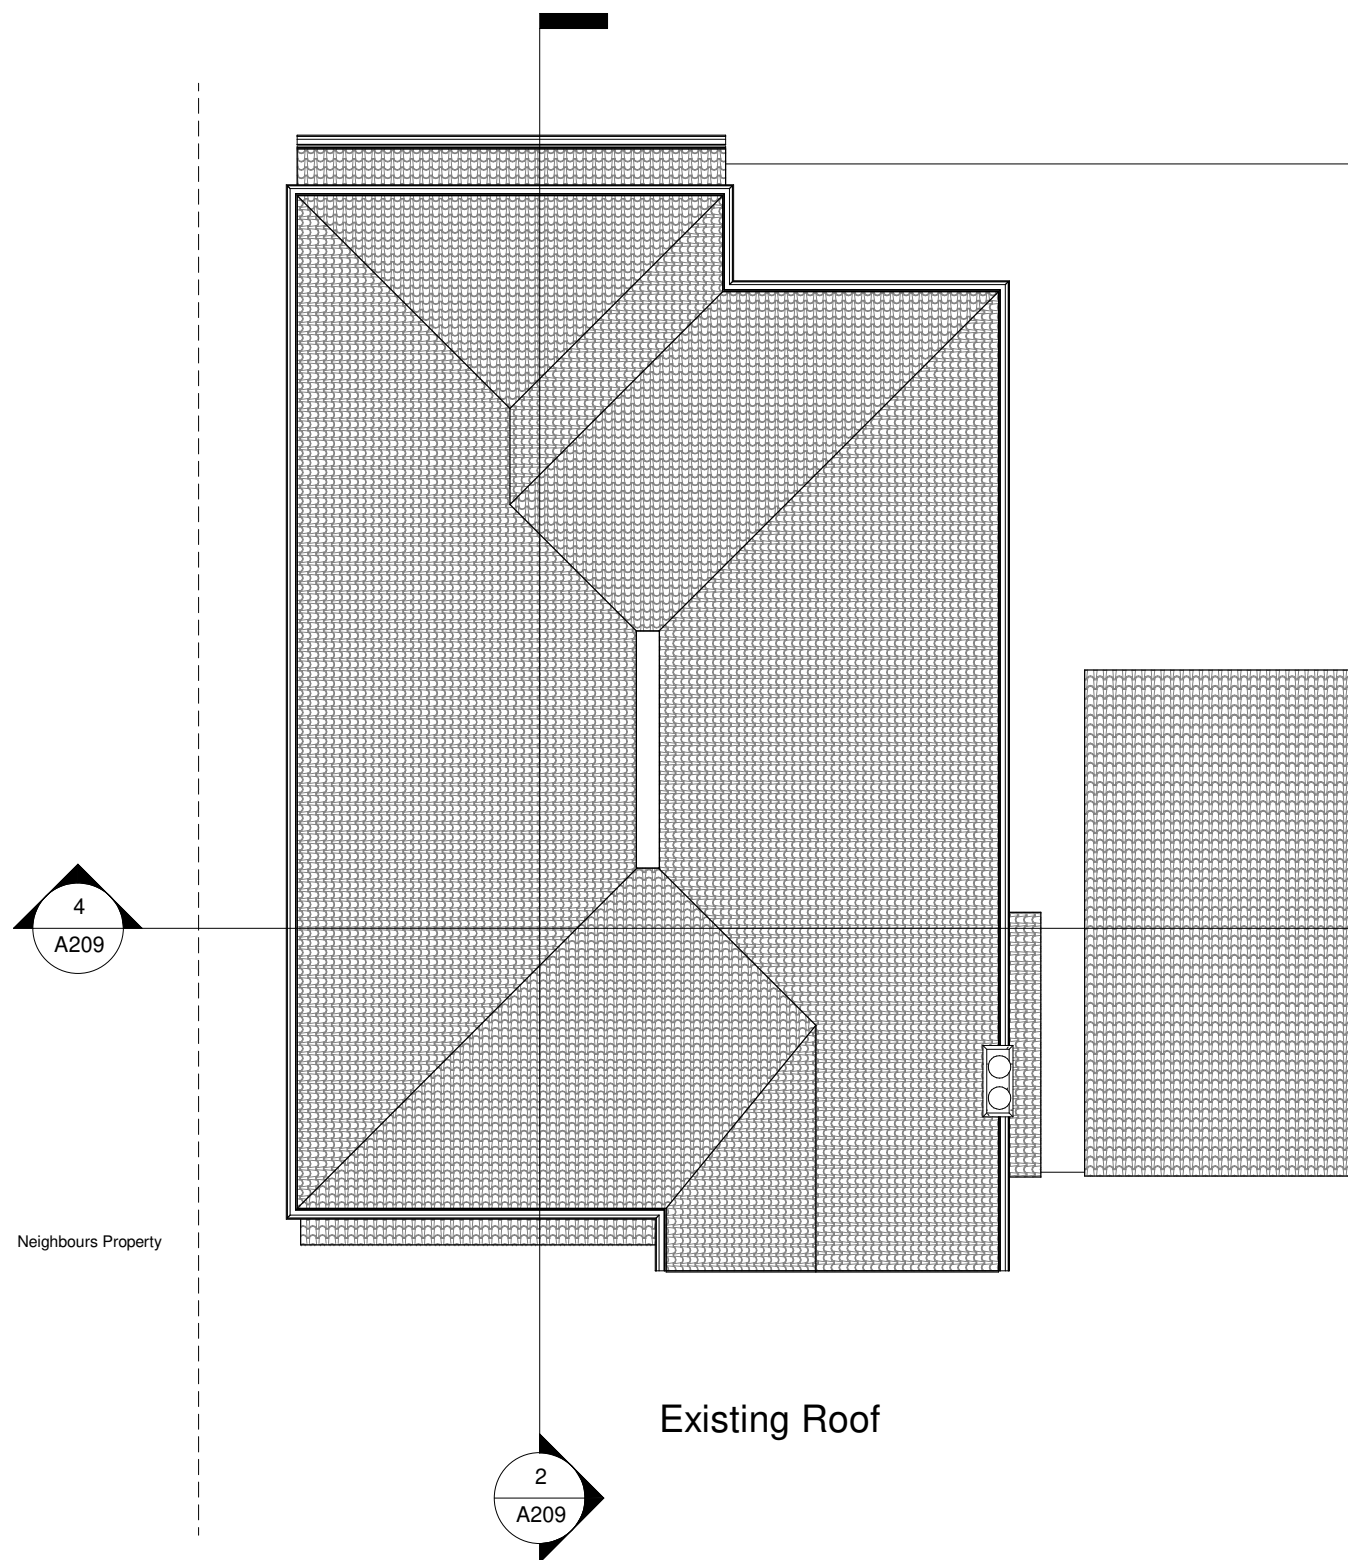


Existing Roof

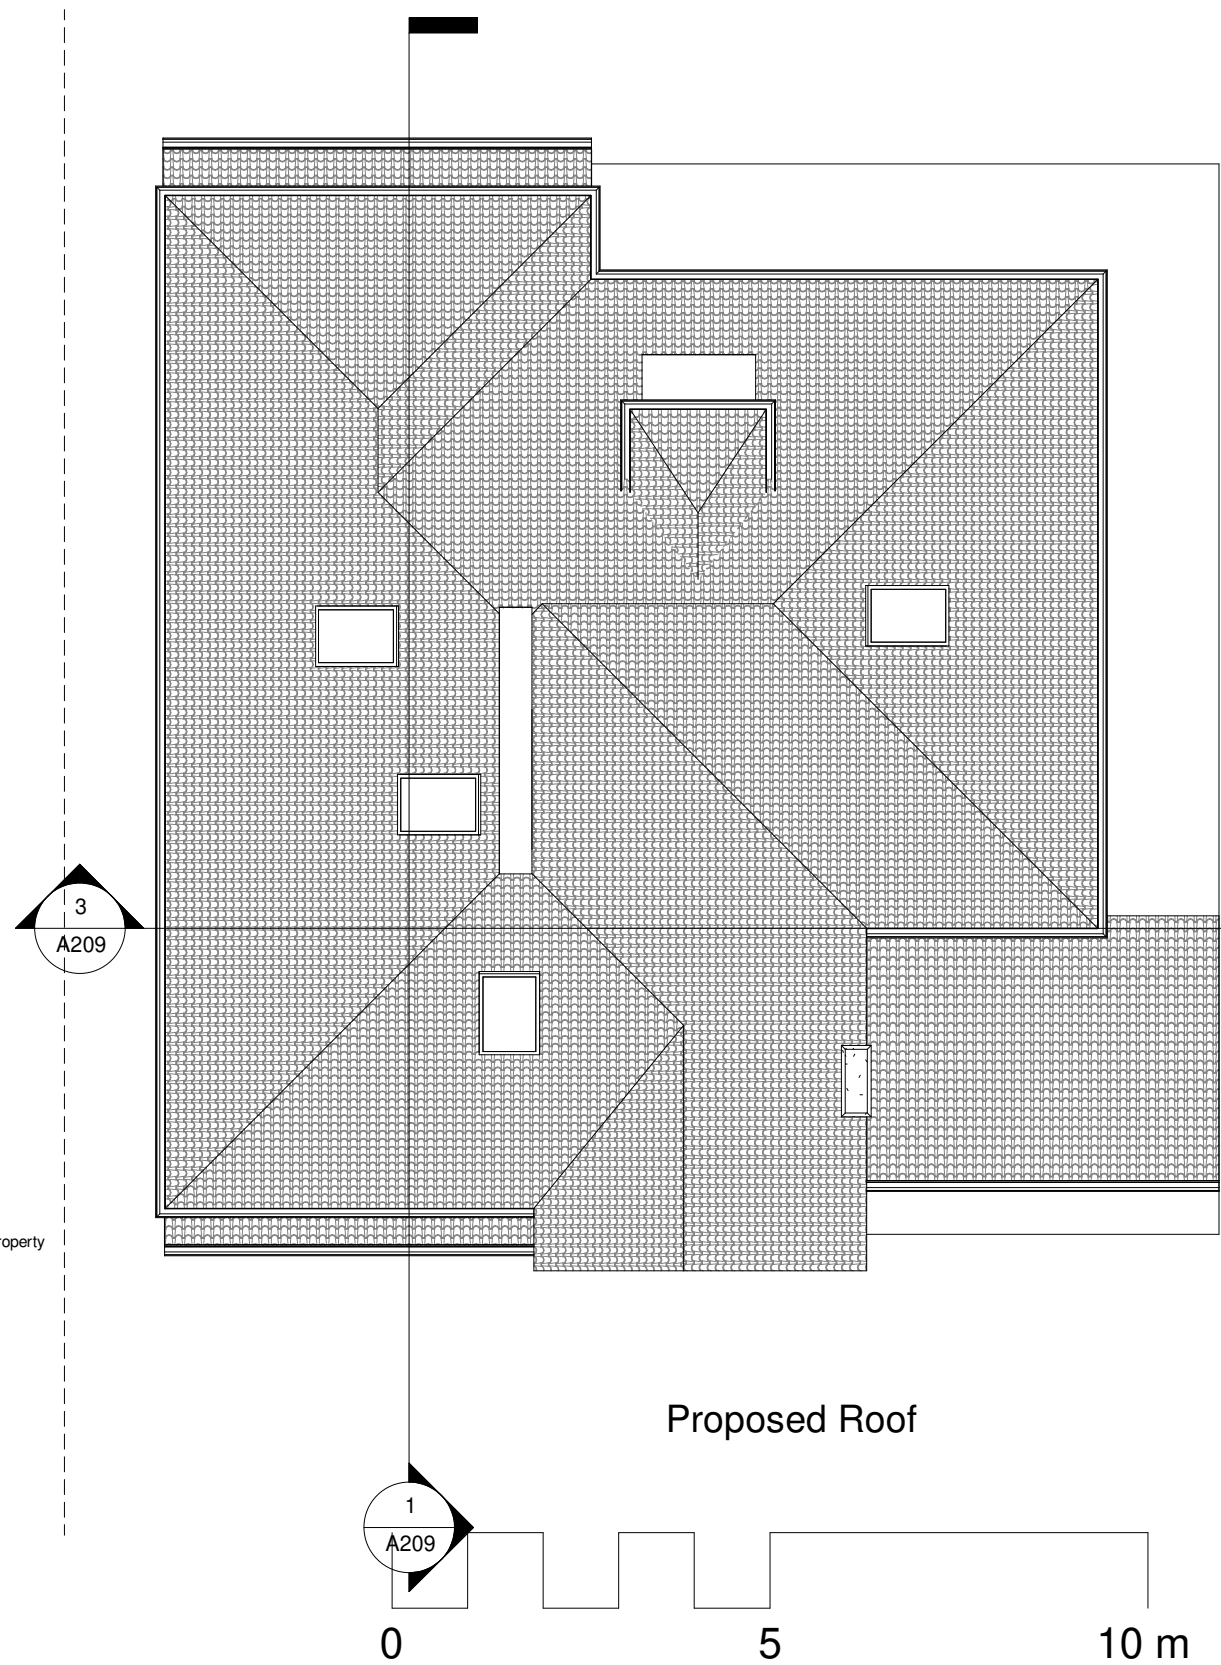


Proposed Roof




Existing front elevation

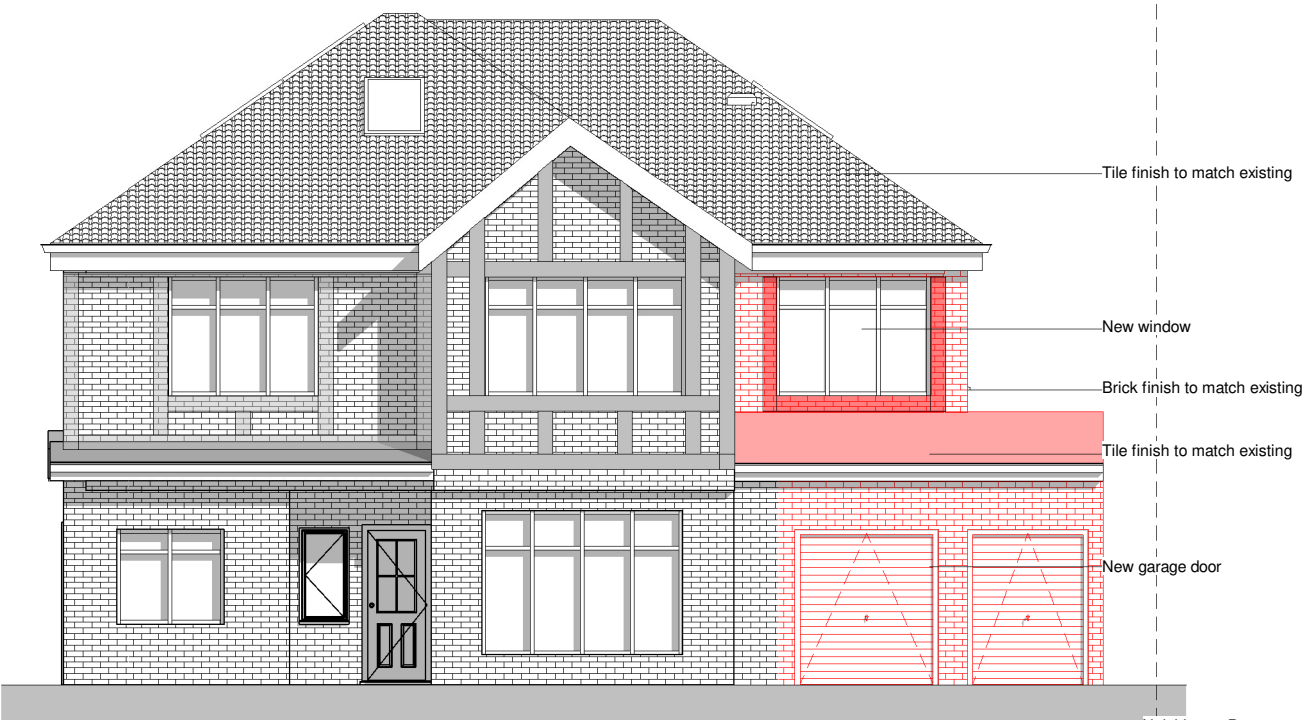

Proposed front elevation

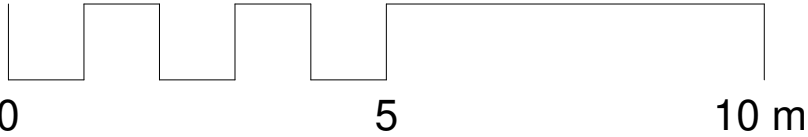


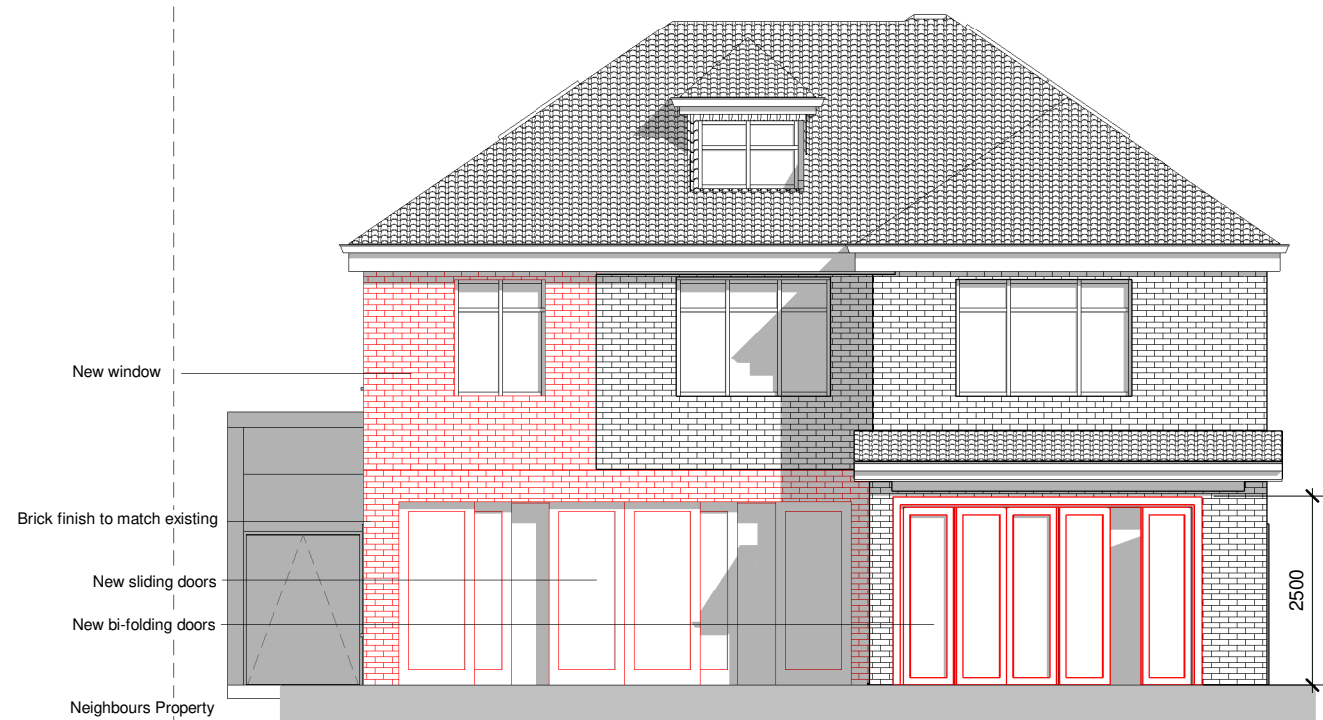


Proposed rear elevation




Existing rear elevation

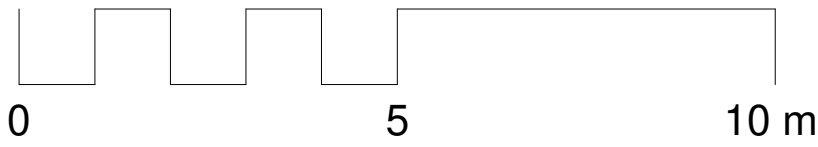


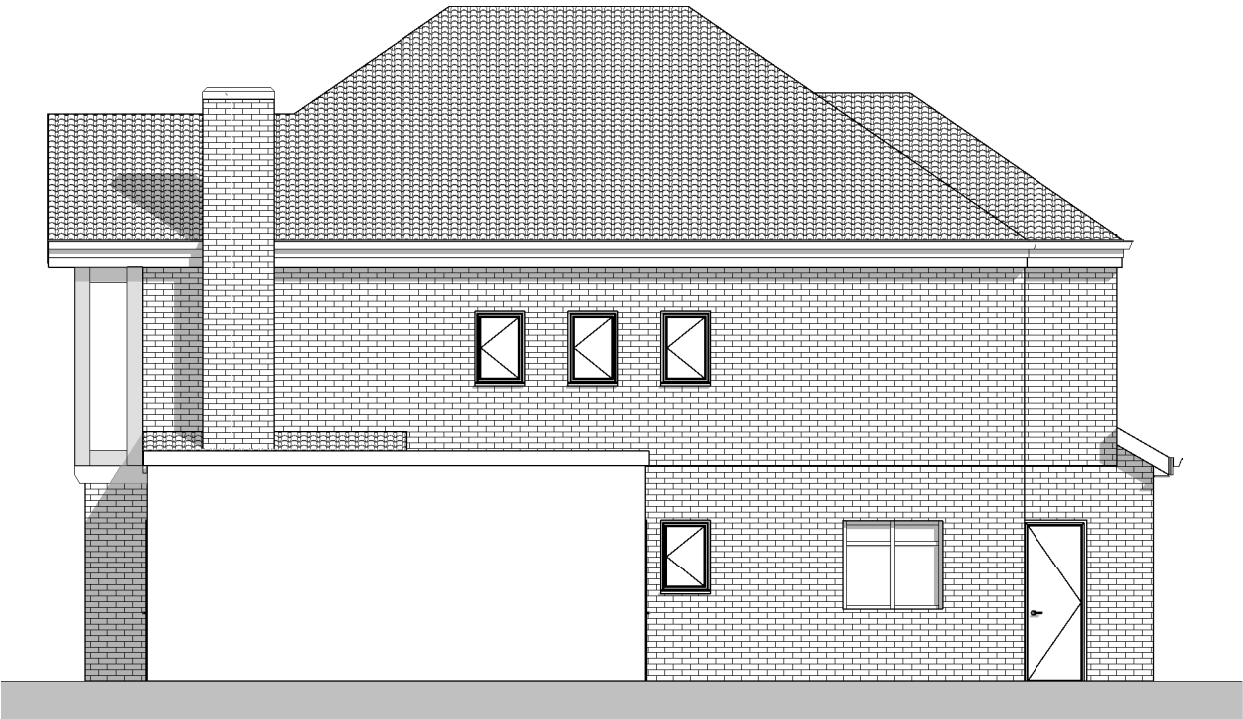


Existing South elevation

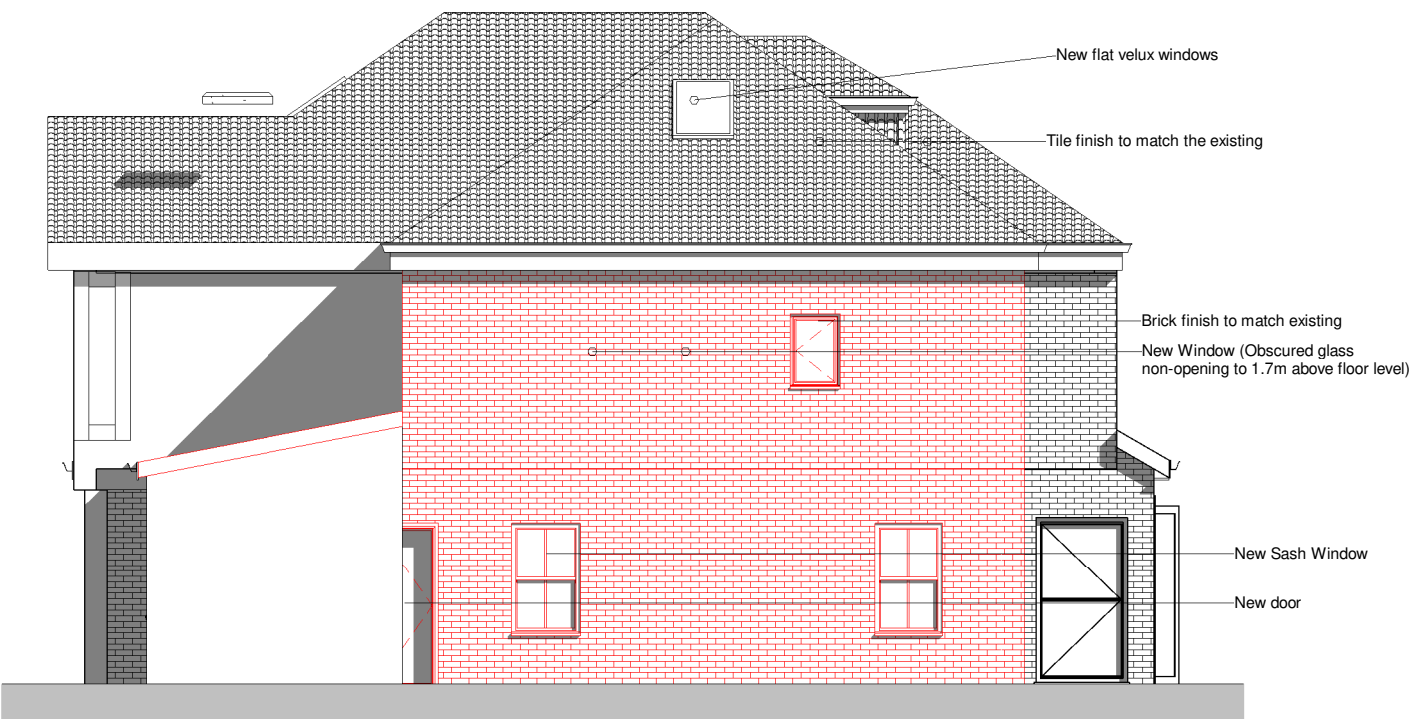

Proposed South elevation

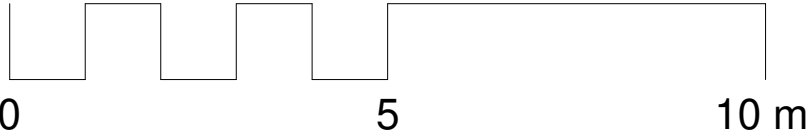




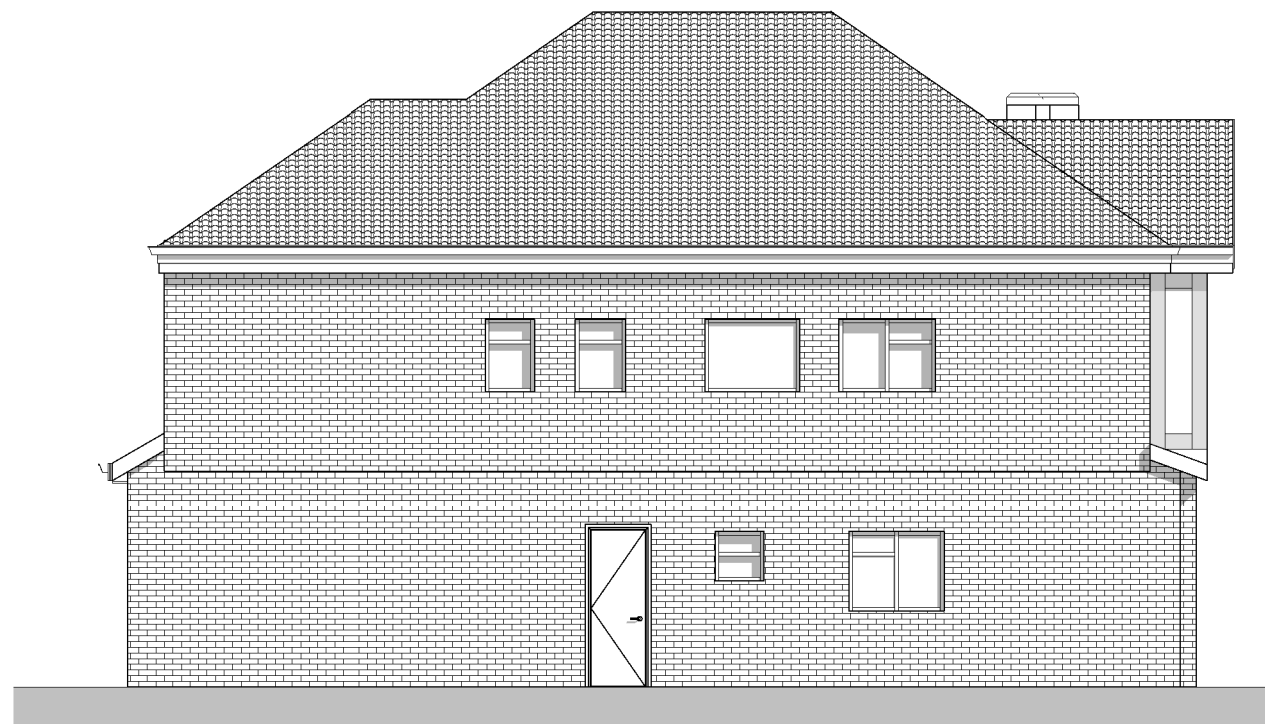


Existing North elevation



Proposed North elevation

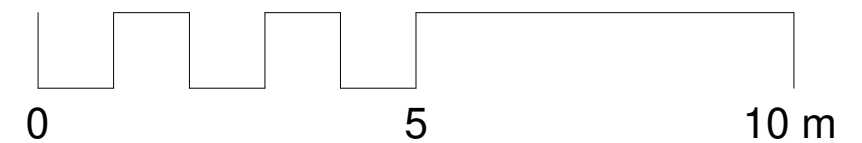

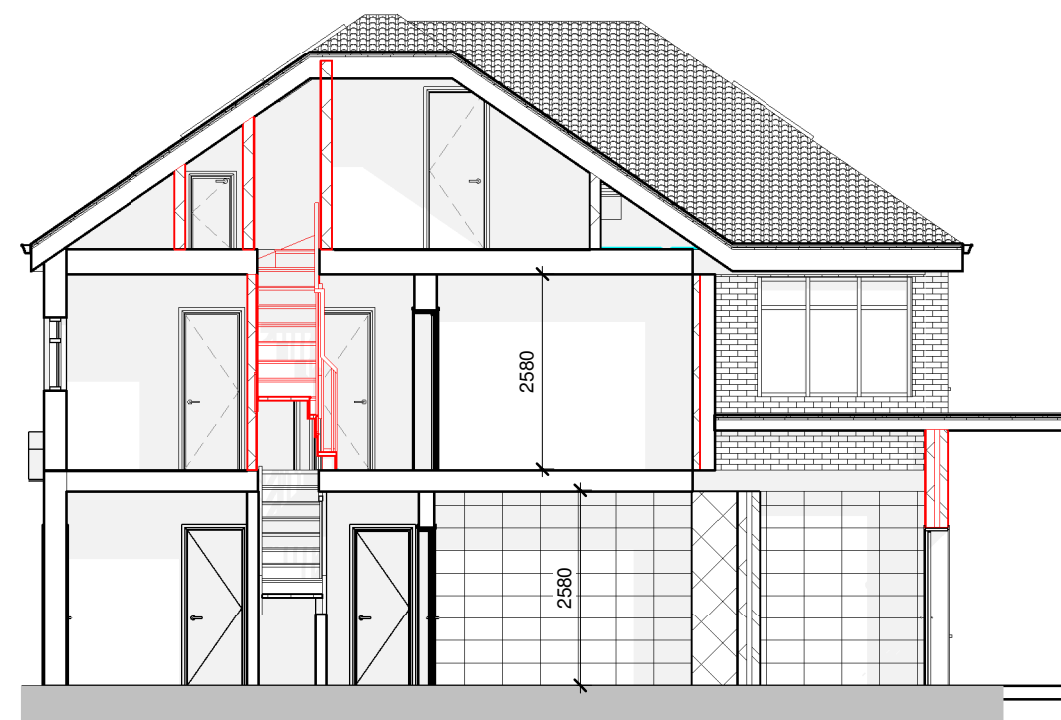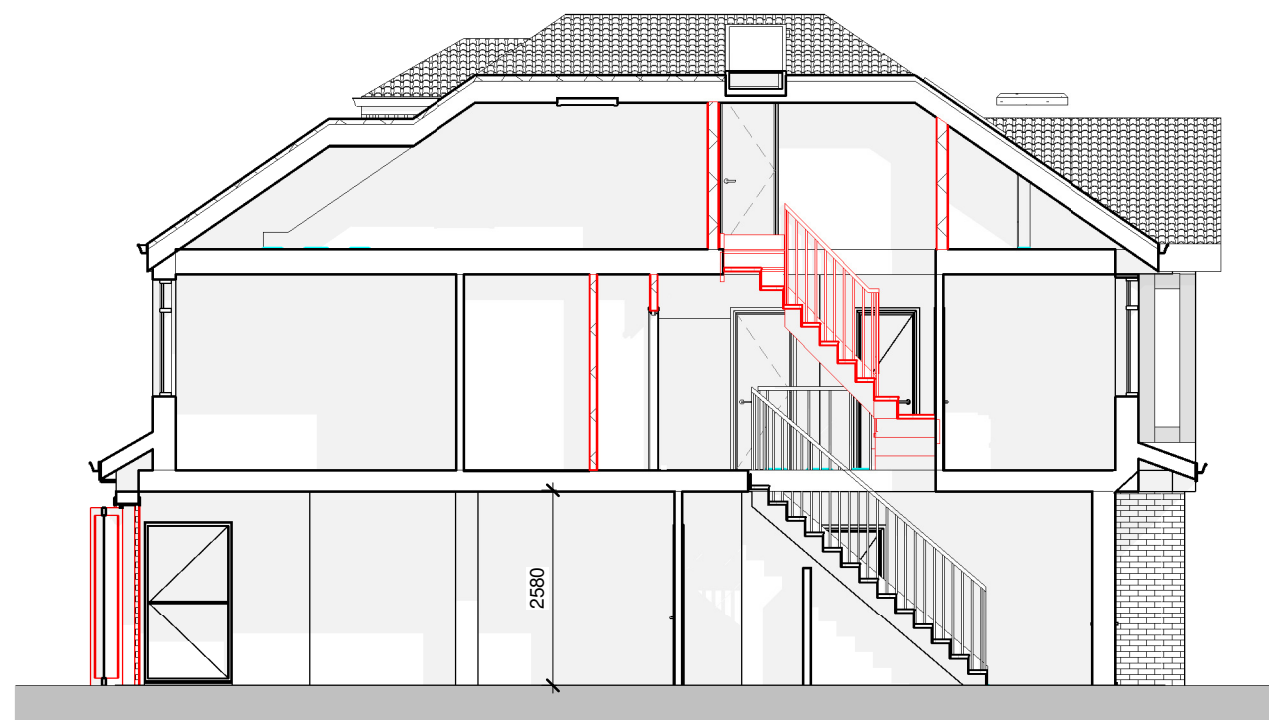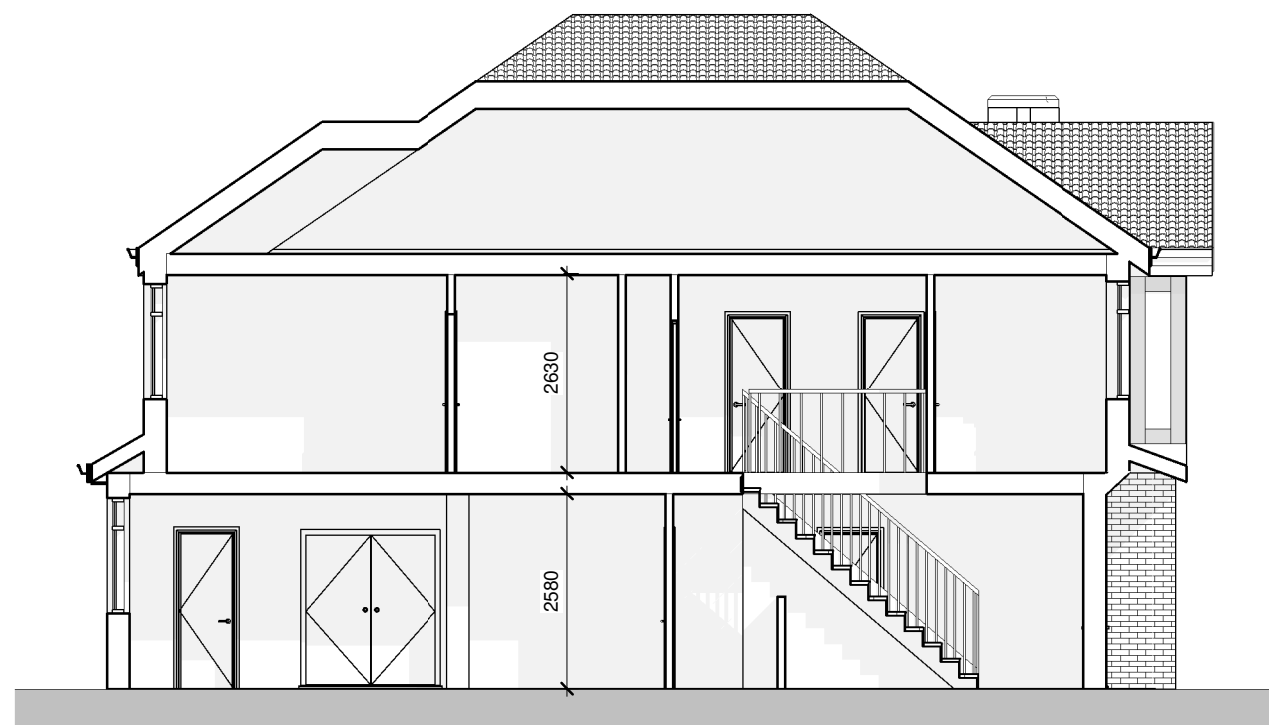

Proposed Section

Proposed Section

