


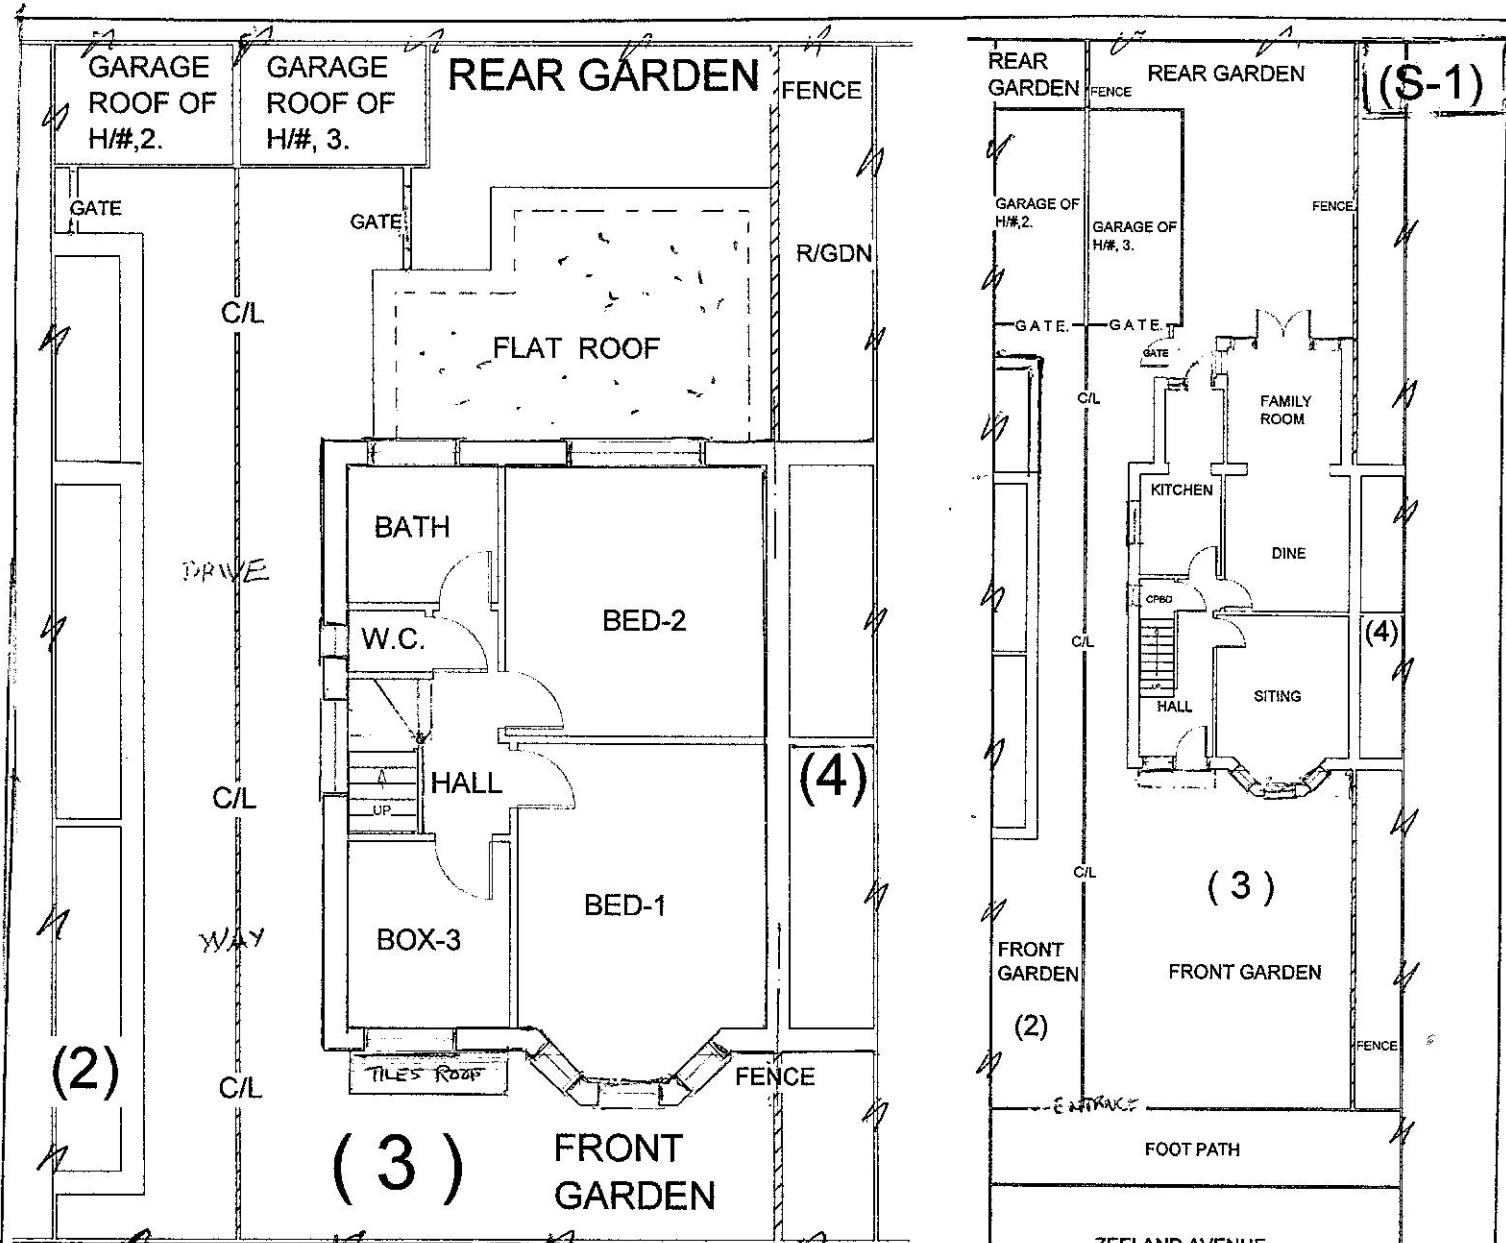

OWNER:- MR.ASIM SHAKEEL &
MRS.TAHIRA TUFAIL.

ADD:- 3, ZEELAND AVE:-
HARMONDSWORTH, WEST
DRAYTON, UB7 0BN.

PROPOSAL:- LOFT
CONVERSION WITH
SHOWER/W.C.
& STORE.

DWG#/, T/S/3/A.

DATE:- 21/08/2021.

SCALE, AS SHOWN



PLANNING
PORTAL REF;#.
PP

COUNCIL REF;#/. P

SHEET/#, (S-1, OF, S-6)

UPD &
LDC/A.
(EXISTING).

EXISTING GROUND FLOOR PLAN
(1:200) 1:100 Scale @ A4.

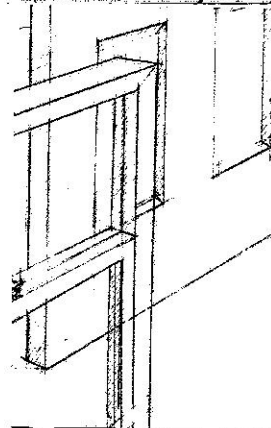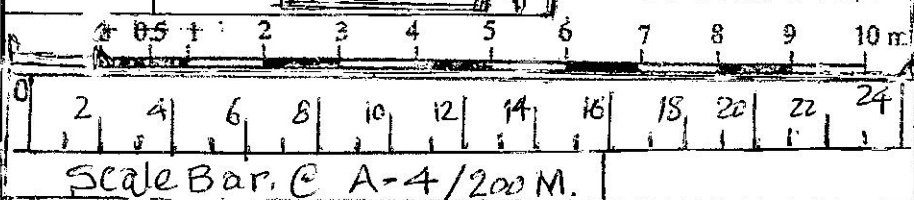

DRAW IT
Architectural Technician/Consultant
Mr.Money Qadri
Agent

ADD:- DOVECOTE
BARN, SG4 7DZ.

Mobile: 07949 035 715
draw_it@hotmail.com

BLOCK PLAN (1:500)