


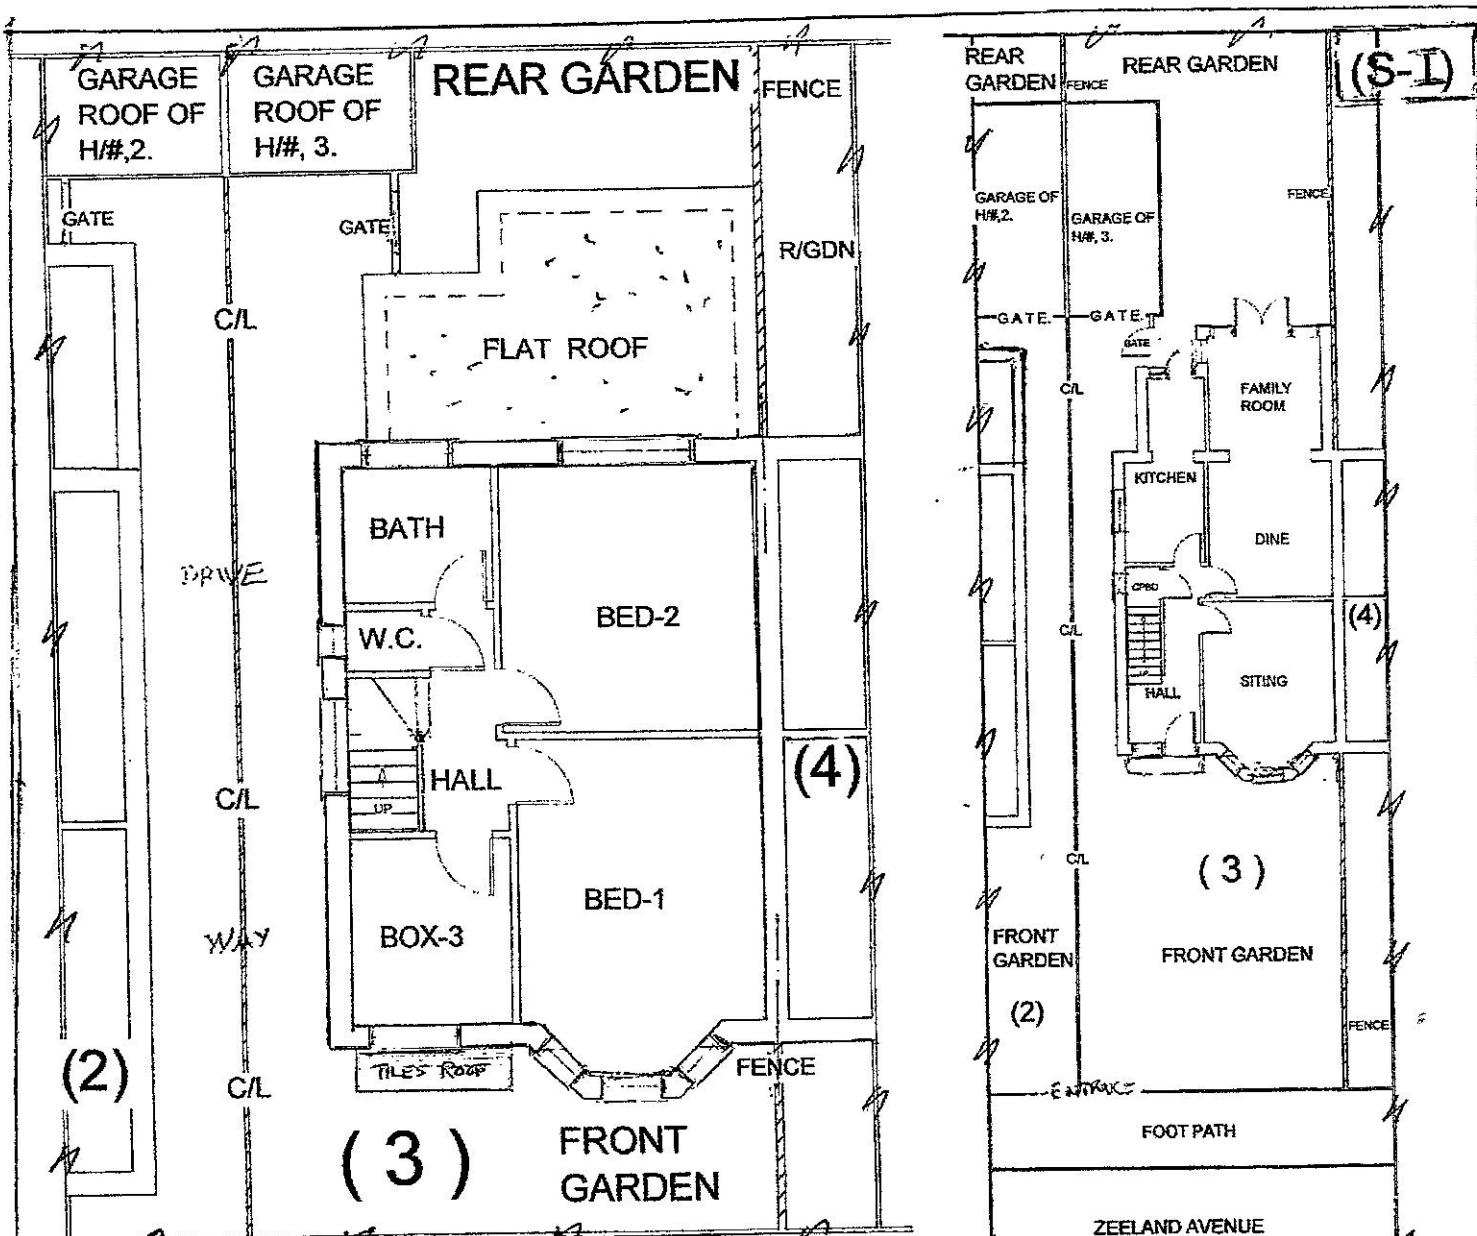

EXISTING FIRST FLOOR PLAN (1:100)

OWNER:- MR.ASIM SHAKEEL & MRS.TAHIRA TUFAIL.

ADD:- 3, ZEELAND AVE;- HARMONDSWORTH, WEST DRAYTON, UB7 0BN.

PROPOSAL:- OUT BUILDING WITH GYM/GAME ROOM, STORE AND PORCH
DWG#, T/S/3/A/1

DATE:- 4/09/2021.

SCALE, AS SHOWN

PLANNING PORTAL REF.#. PP



COUNCIL REF.#. P

SHEET# (S-1 OF S-1)


UPD & LDC/A. (PROPOSED).

EXISTING GROUND FLOOR PLAN (1:200)

1:100 Scale @ A4.

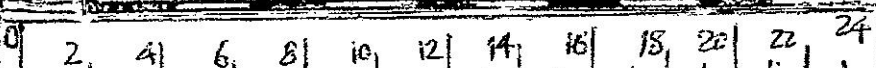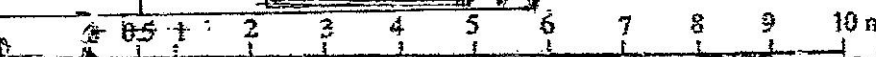

Scale Bar. C A-4/200 M.

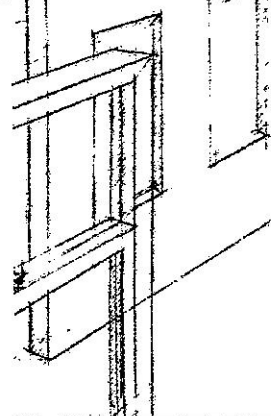

DRAW IT
Architectural Technician/Consultant
Mr.Money Qadri
Agent

ADD:- DOVECOTE BARN, SG4 7DZ.

Mobile: 07949 035 715
draw_it@hotmail.com

BLOCK PLAN (1:500)