


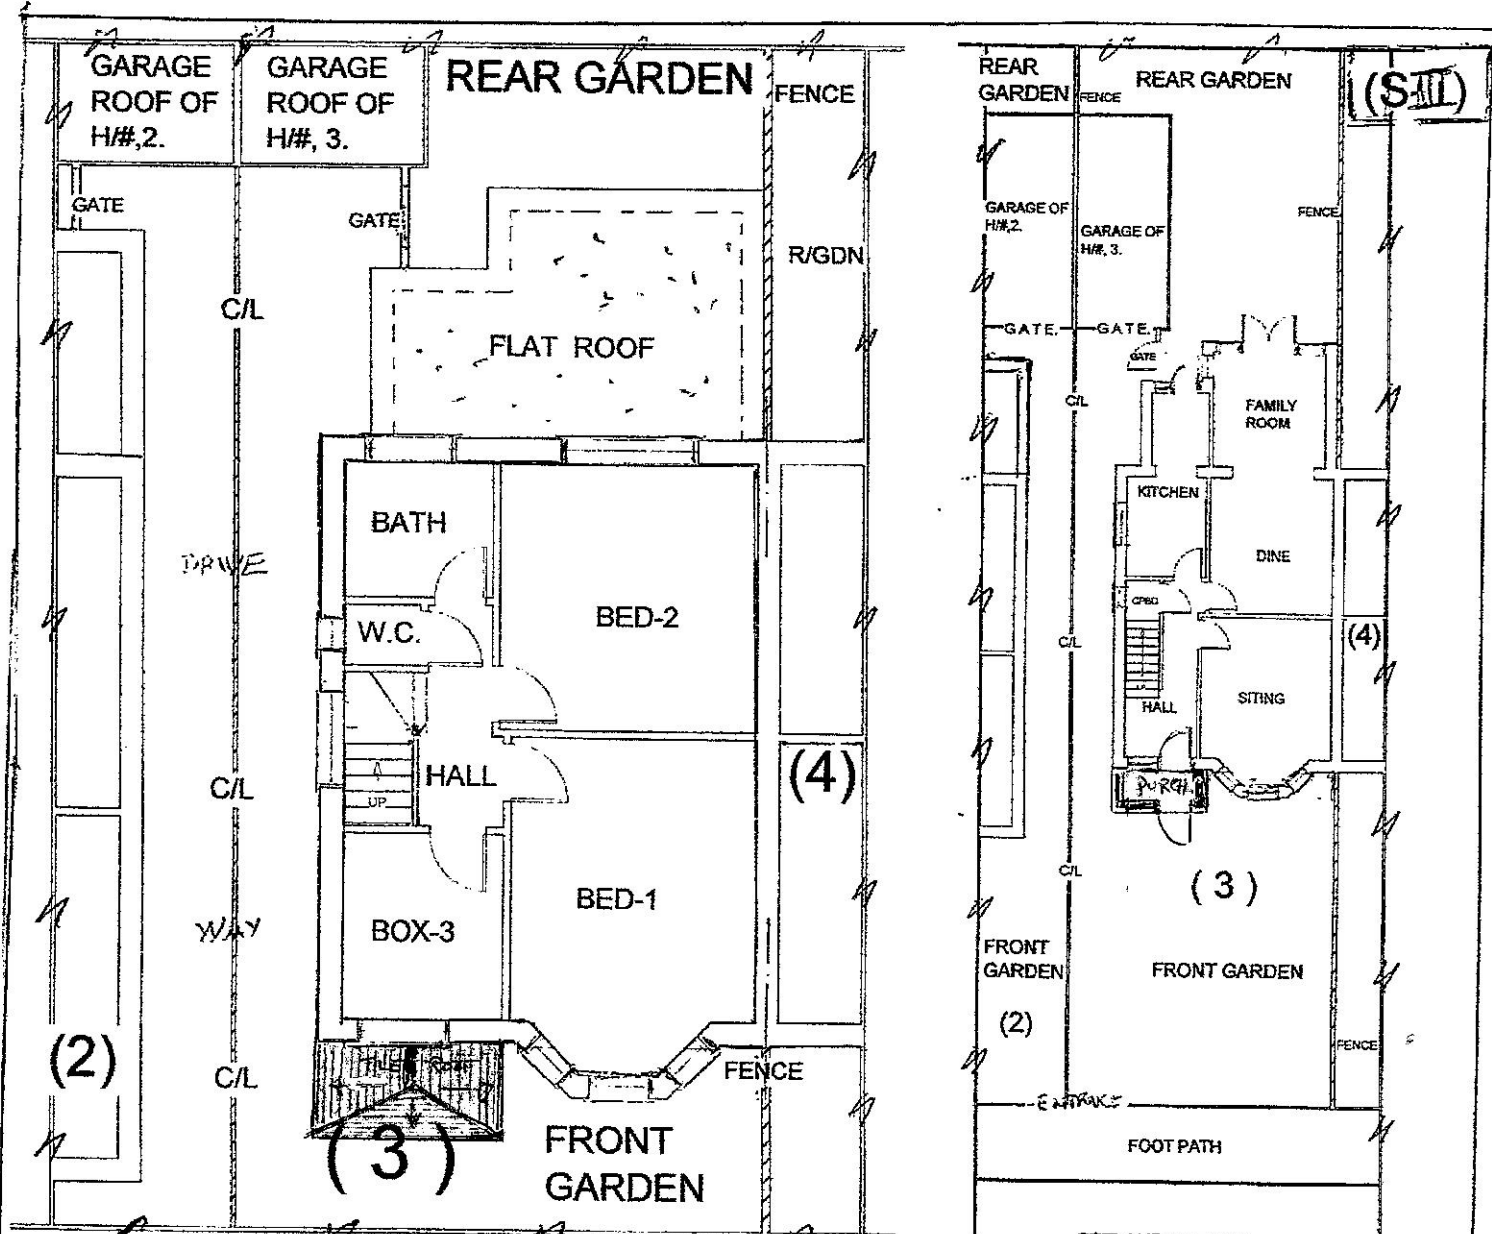

PROPOSED FIRST FLOOR PLAN (1:100)

OWNER:- MR.ASIM SHAKEEL & MRS.TAHIRA TUFAIL.

ADD:- 3, ZEELAND AVE;- HARMONDSWORTH, WEST DRAYTON, UB7 0BN.

PROPOSAL:- OUT BUILDING & WITH GYM/GAME ROOM + STORE AND PORCH.

DWG#, T/S/3/A/1.

DATE:- 14/09/2021.

SCALE, AS SHOWN

PLANNING PORTAL REF:#. PP

COUNCIL REF:#. P

SHEET# (S11 OF S11)

UPD & LDC/A. (PROPOSED).


PROPOSED GROUND FLOOR PLAN (1:200)

1:100 Scale @ A4.

0 1 2 3 4 5 6 7 8 9 10 m.

2 4 6 8 10 12 14 16 18 20 22 24

Scale Bar @ A-4/200 M.

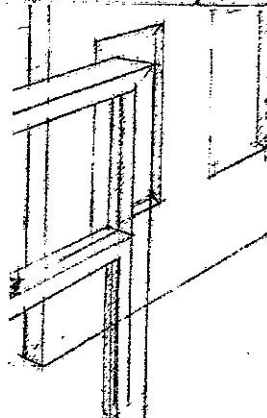

DRAW IT
Architectural Technician/Consultant
Mr.Money Qadri
Agent

ADD:- DOVECOTE BARN, SG4 7DZ.

Mobile: 07949 035 715

draw_it@hotmail.com

BLOCK PLAN (1:500)