


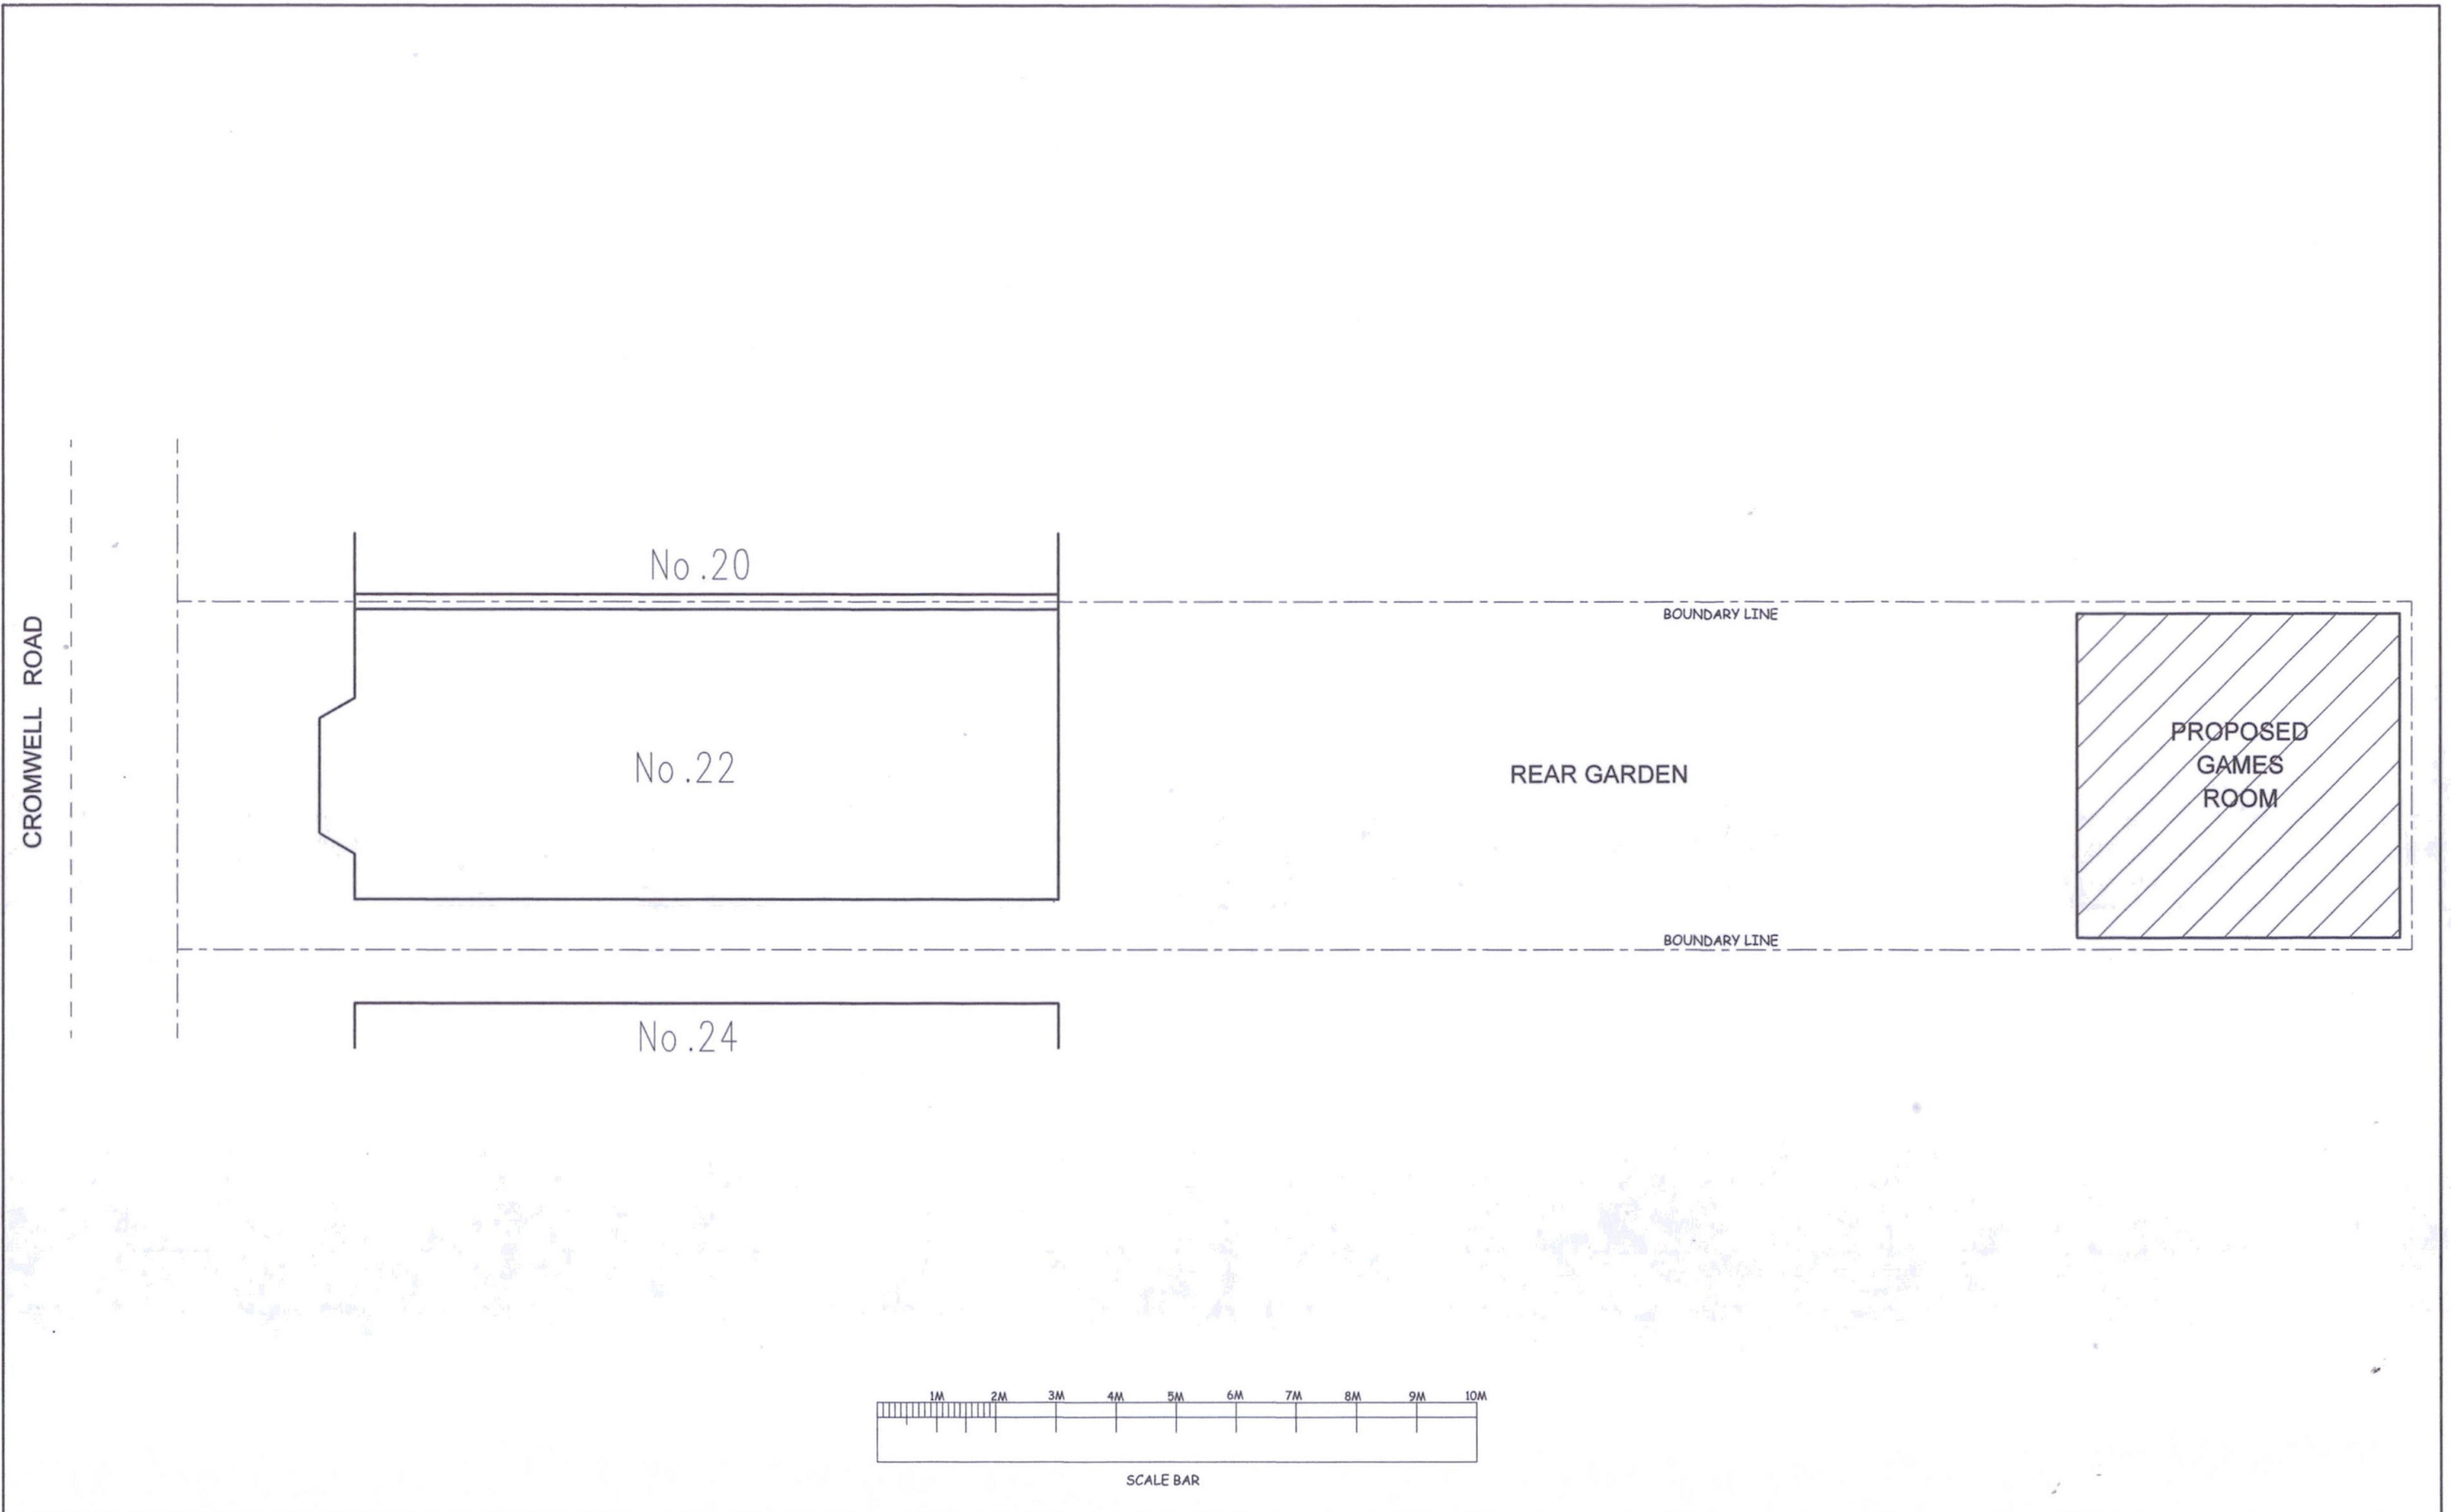

R.P.ARCHITECTURAL SERVICES 39A NORWICH ROAD NORTHWOOD MIDDLESEX HA6 1ND Tel: 07753 659794	JOB TITLE:	DRAWING TITLE:	SCALE : 1:100				
	22 CROMWELL ROAD HAYES UB3 2PP	BLOCK PLAN					
			DATE:JAN/2021	DRAWN: RPA			
			DRG. NO. RPA/22/CR/200		REV.		
						A	
			REV	DATE	DESCRIPTION		