


DO NOT SCALE


NOTE

Adoptable sewers and manholes to be constructed in accordance with "Sewers for Adoption 7th Addition" and to the approval of the adopting water authority.



Private drainage to be constructed in accordance with the Building Regulations "Approved Document H

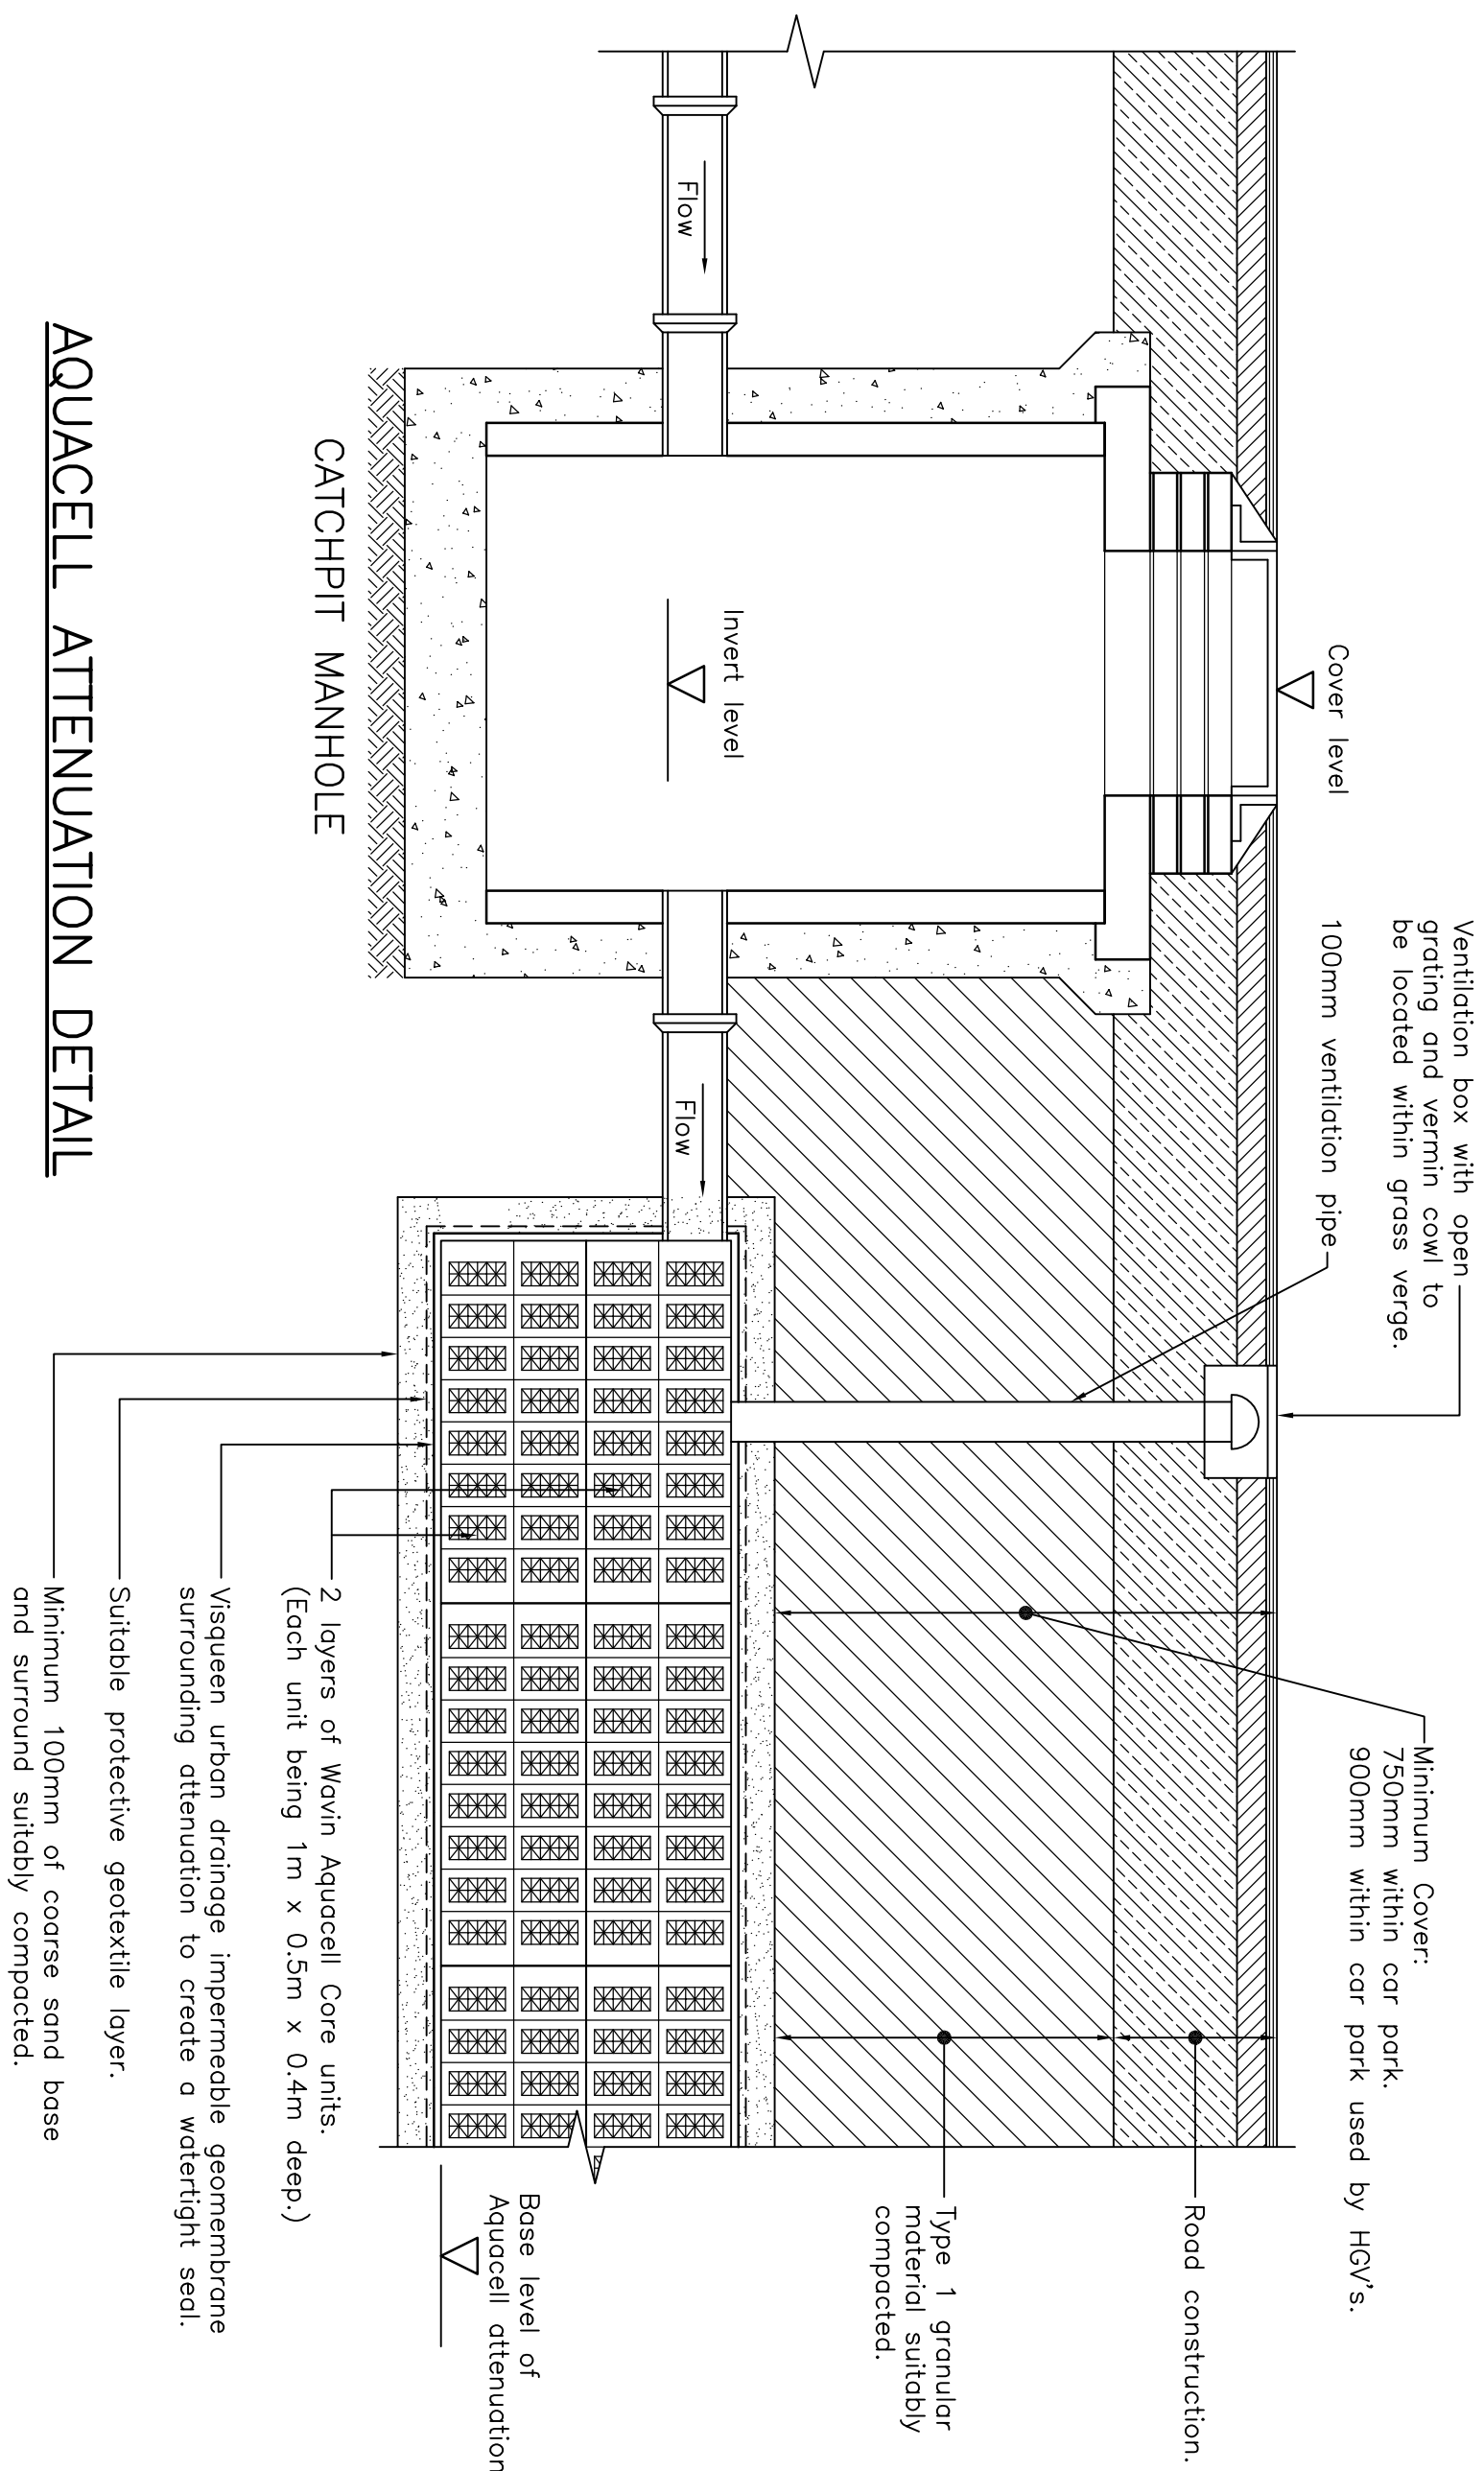


CATCHPIT MANHOLE

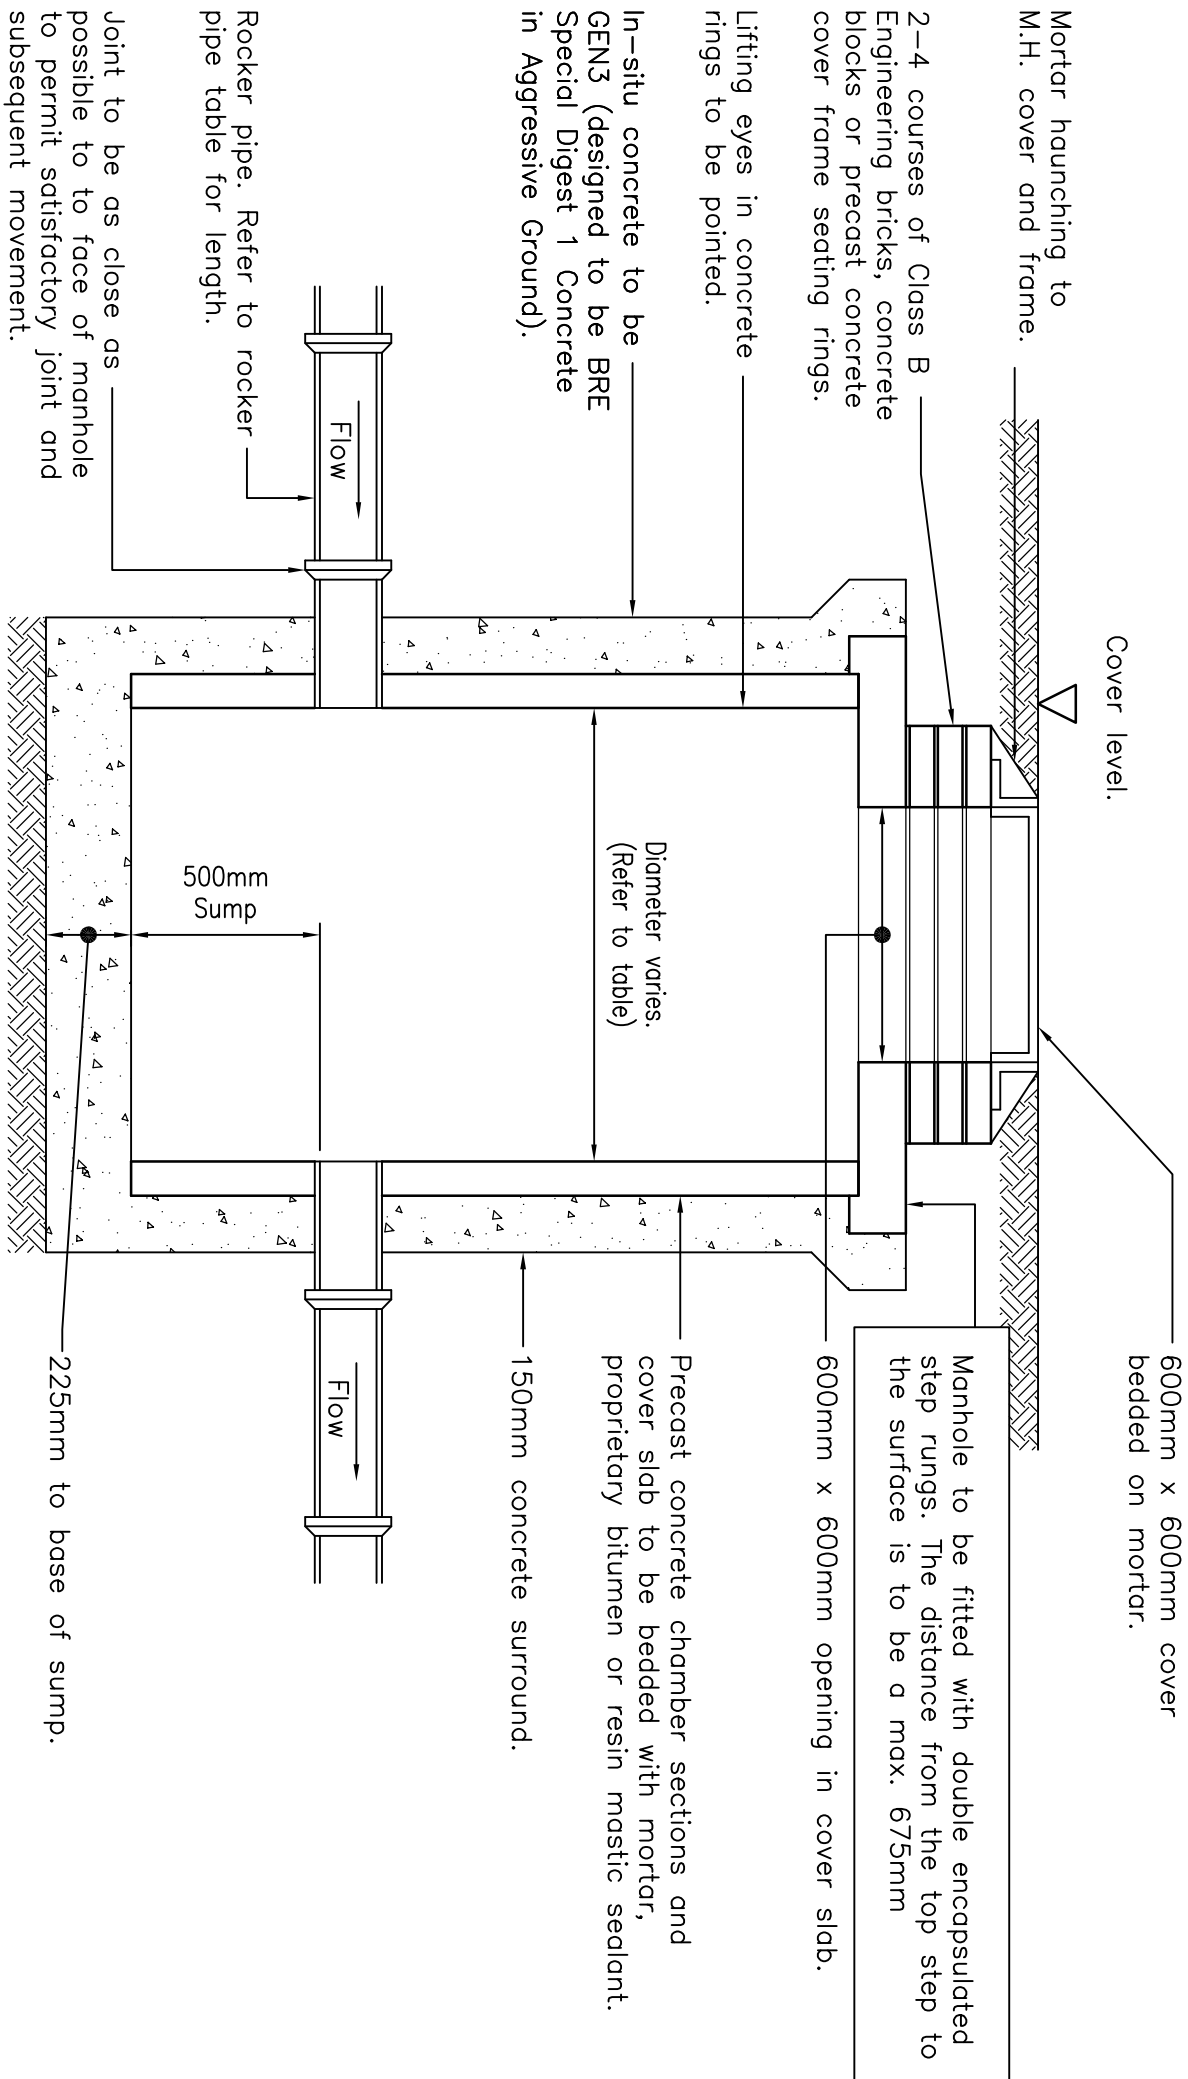

AQUACELL ATTENUATION DETAIL

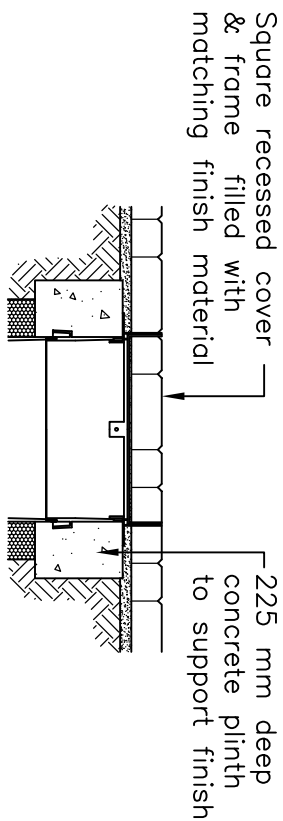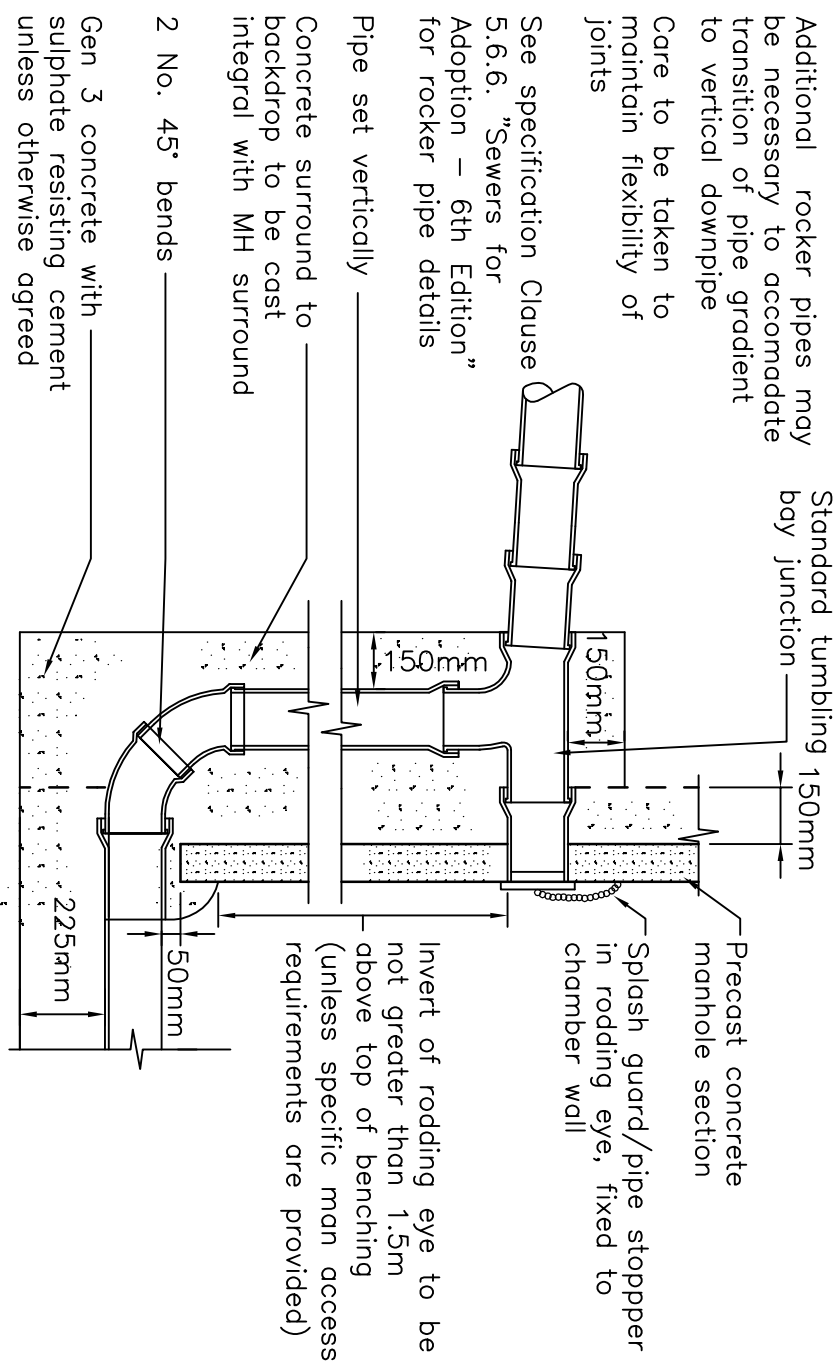

UIC RECESSED COVER

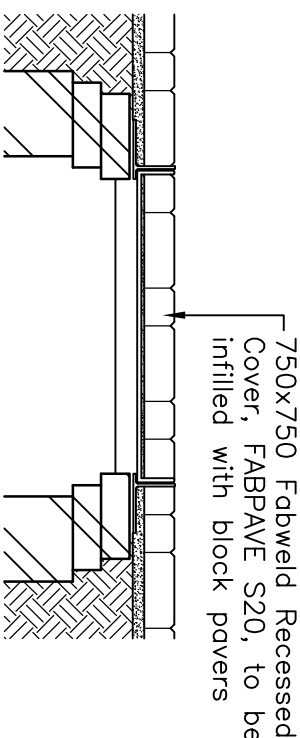

RECESSED COVER

Rocker Pipes	
Nominal dia. (mm)	Effective length (m)
150 – 600	0.6
601 – 750	1.0
Over 750	1.25

Manhole Diameters	
Diameter of largest pipe in manhole (mm)	Internal diameter of manhole (mm)
Less than 375	1200
375 – 700	1500
750 – 900	1800
Greater than 900	Consult Underwriter

OAKHURST
NORTHGATE
NORTHWOOD

SIMPSON ASSOCIATES
CONSULTING ENGINEERS LLP

8 Friday Street
Henley-on-Thames
Oxfordshire RG9 1AH
T: 01491-576221 F: 01491-410129
e-mail: mail@aimpcanrg.com

ace
consultancy engineering business environments

Offices at Herley-on-Thames and Gloucester

TENDER

A