



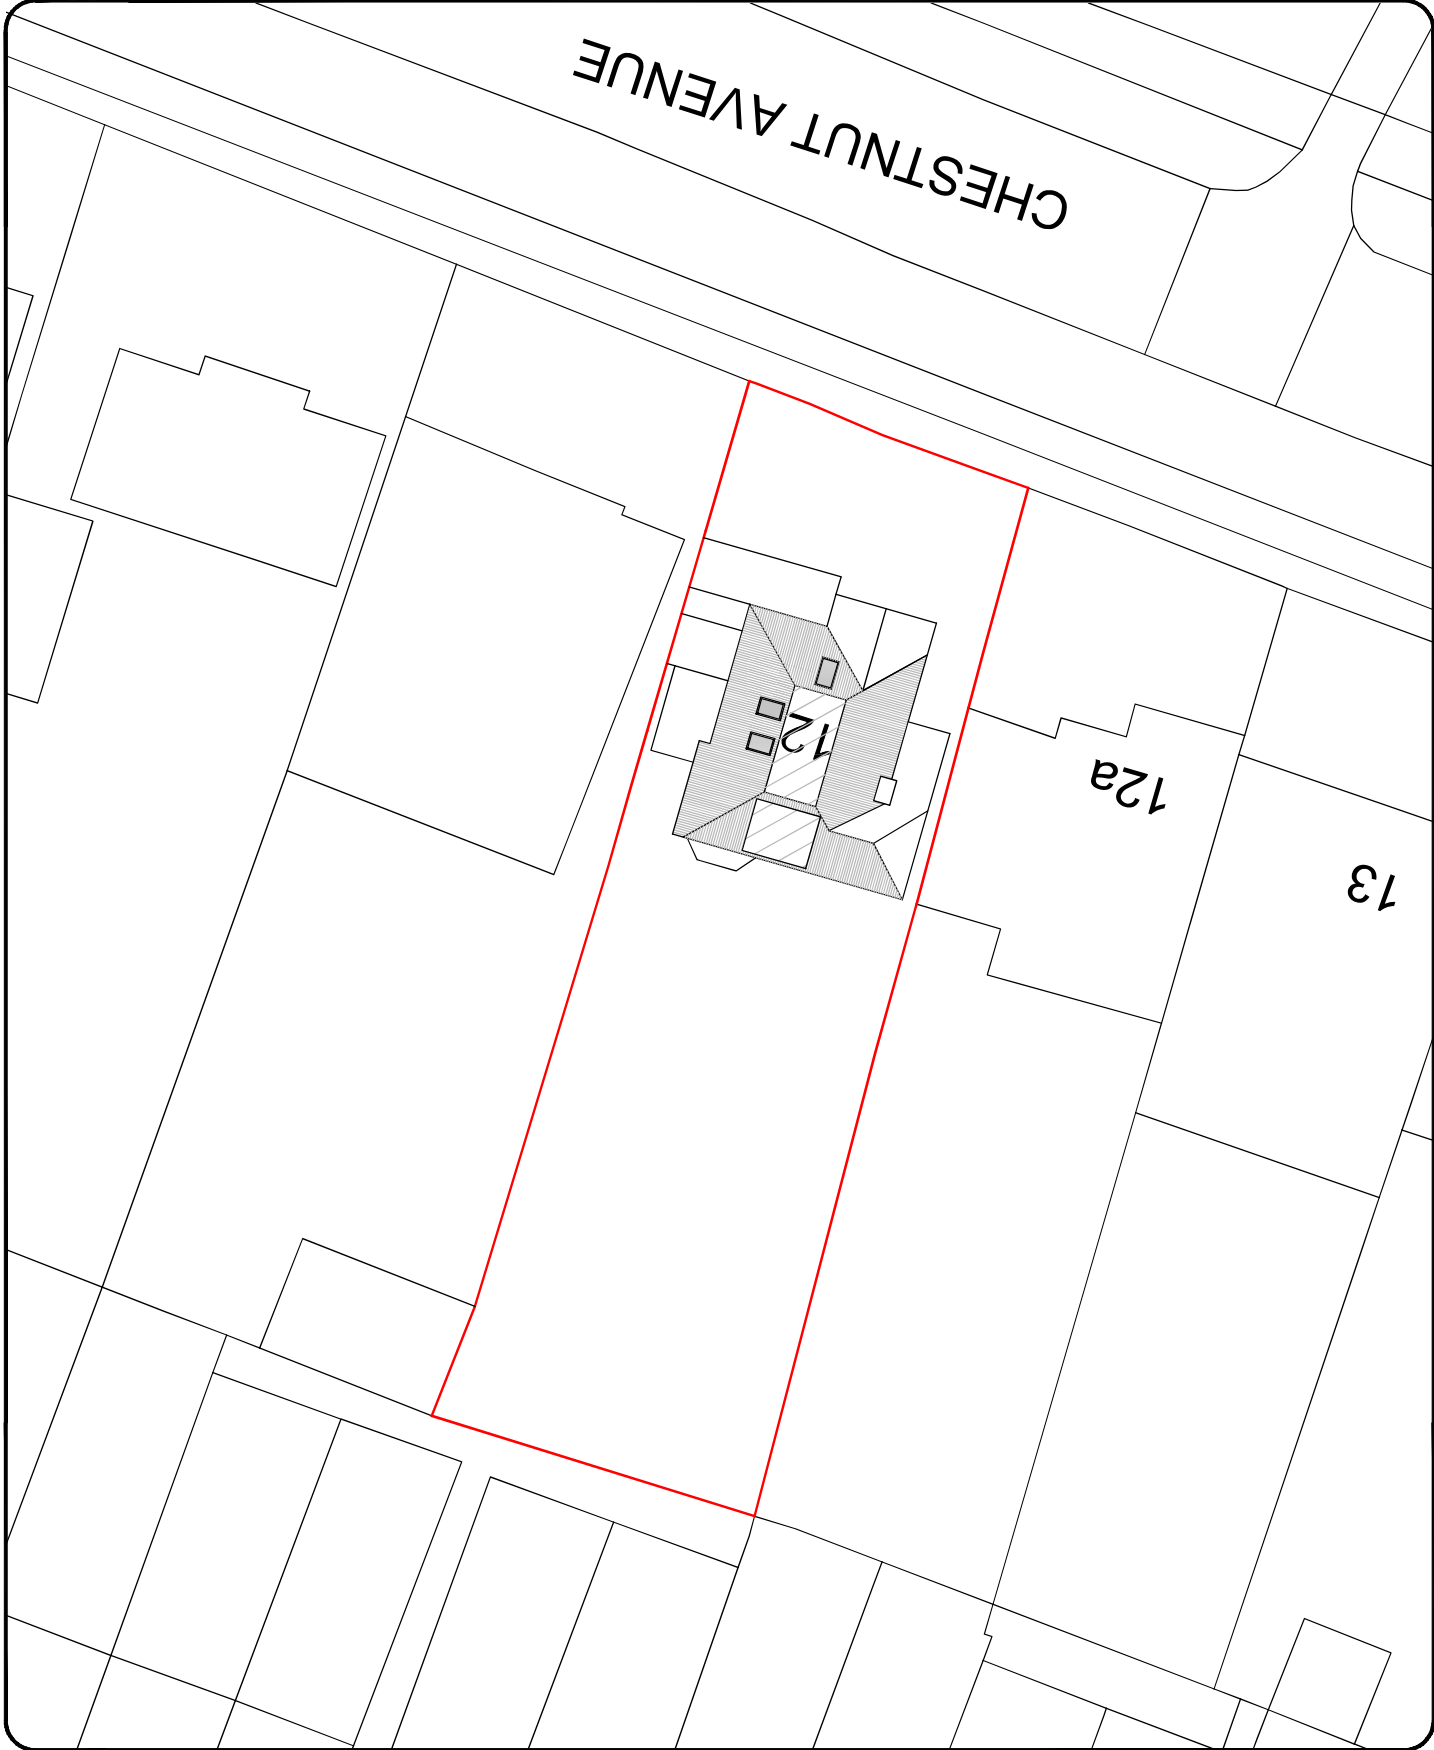

Notes

All drawings to be signed off by building control before the commencement of any works. If works commence on a Building Notice, the Builder/property owner commences works at their own risk and ELA Design (or its Officer's) cannot accept and liability whatsoever for these works carried out.

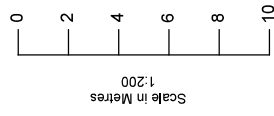

UK Licence number	
1000 2243 2	
Rev	Date
A	10/02/22
By	Details
CE	
Project	
Loft Extension	
Drawing	
Block Plan	
Address	
12 Chestnut Avenue, Northwood, HA6 1HR	
Drawing No	Rev
ELA/13	A
Drawn By	Date
CE	10/02/22
Job No	
2259	
ELA Design	
12 Chestnut Avenue	
Northwood, HA6 1HR	
www.ela-design.co.uk	
Tel: 07979510821	