
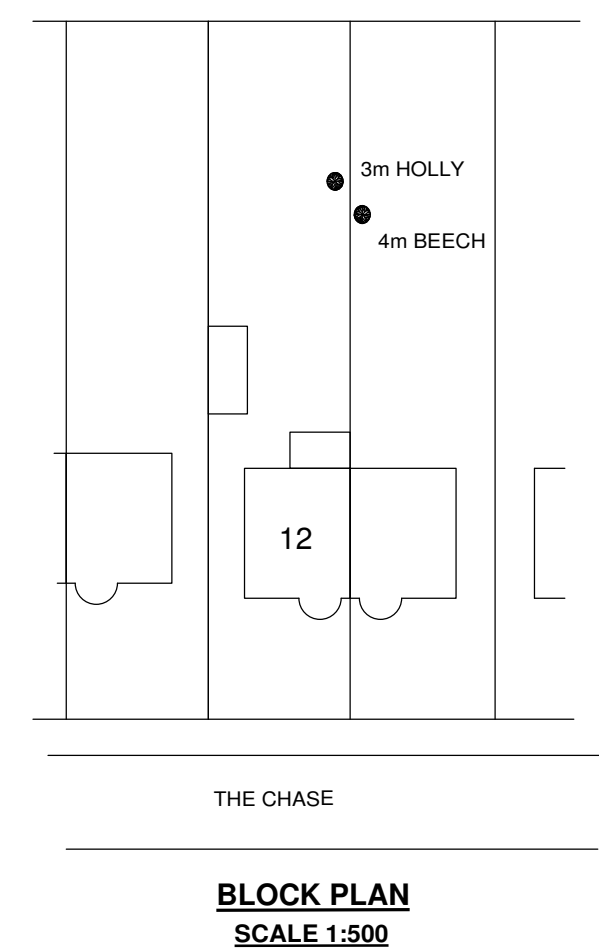
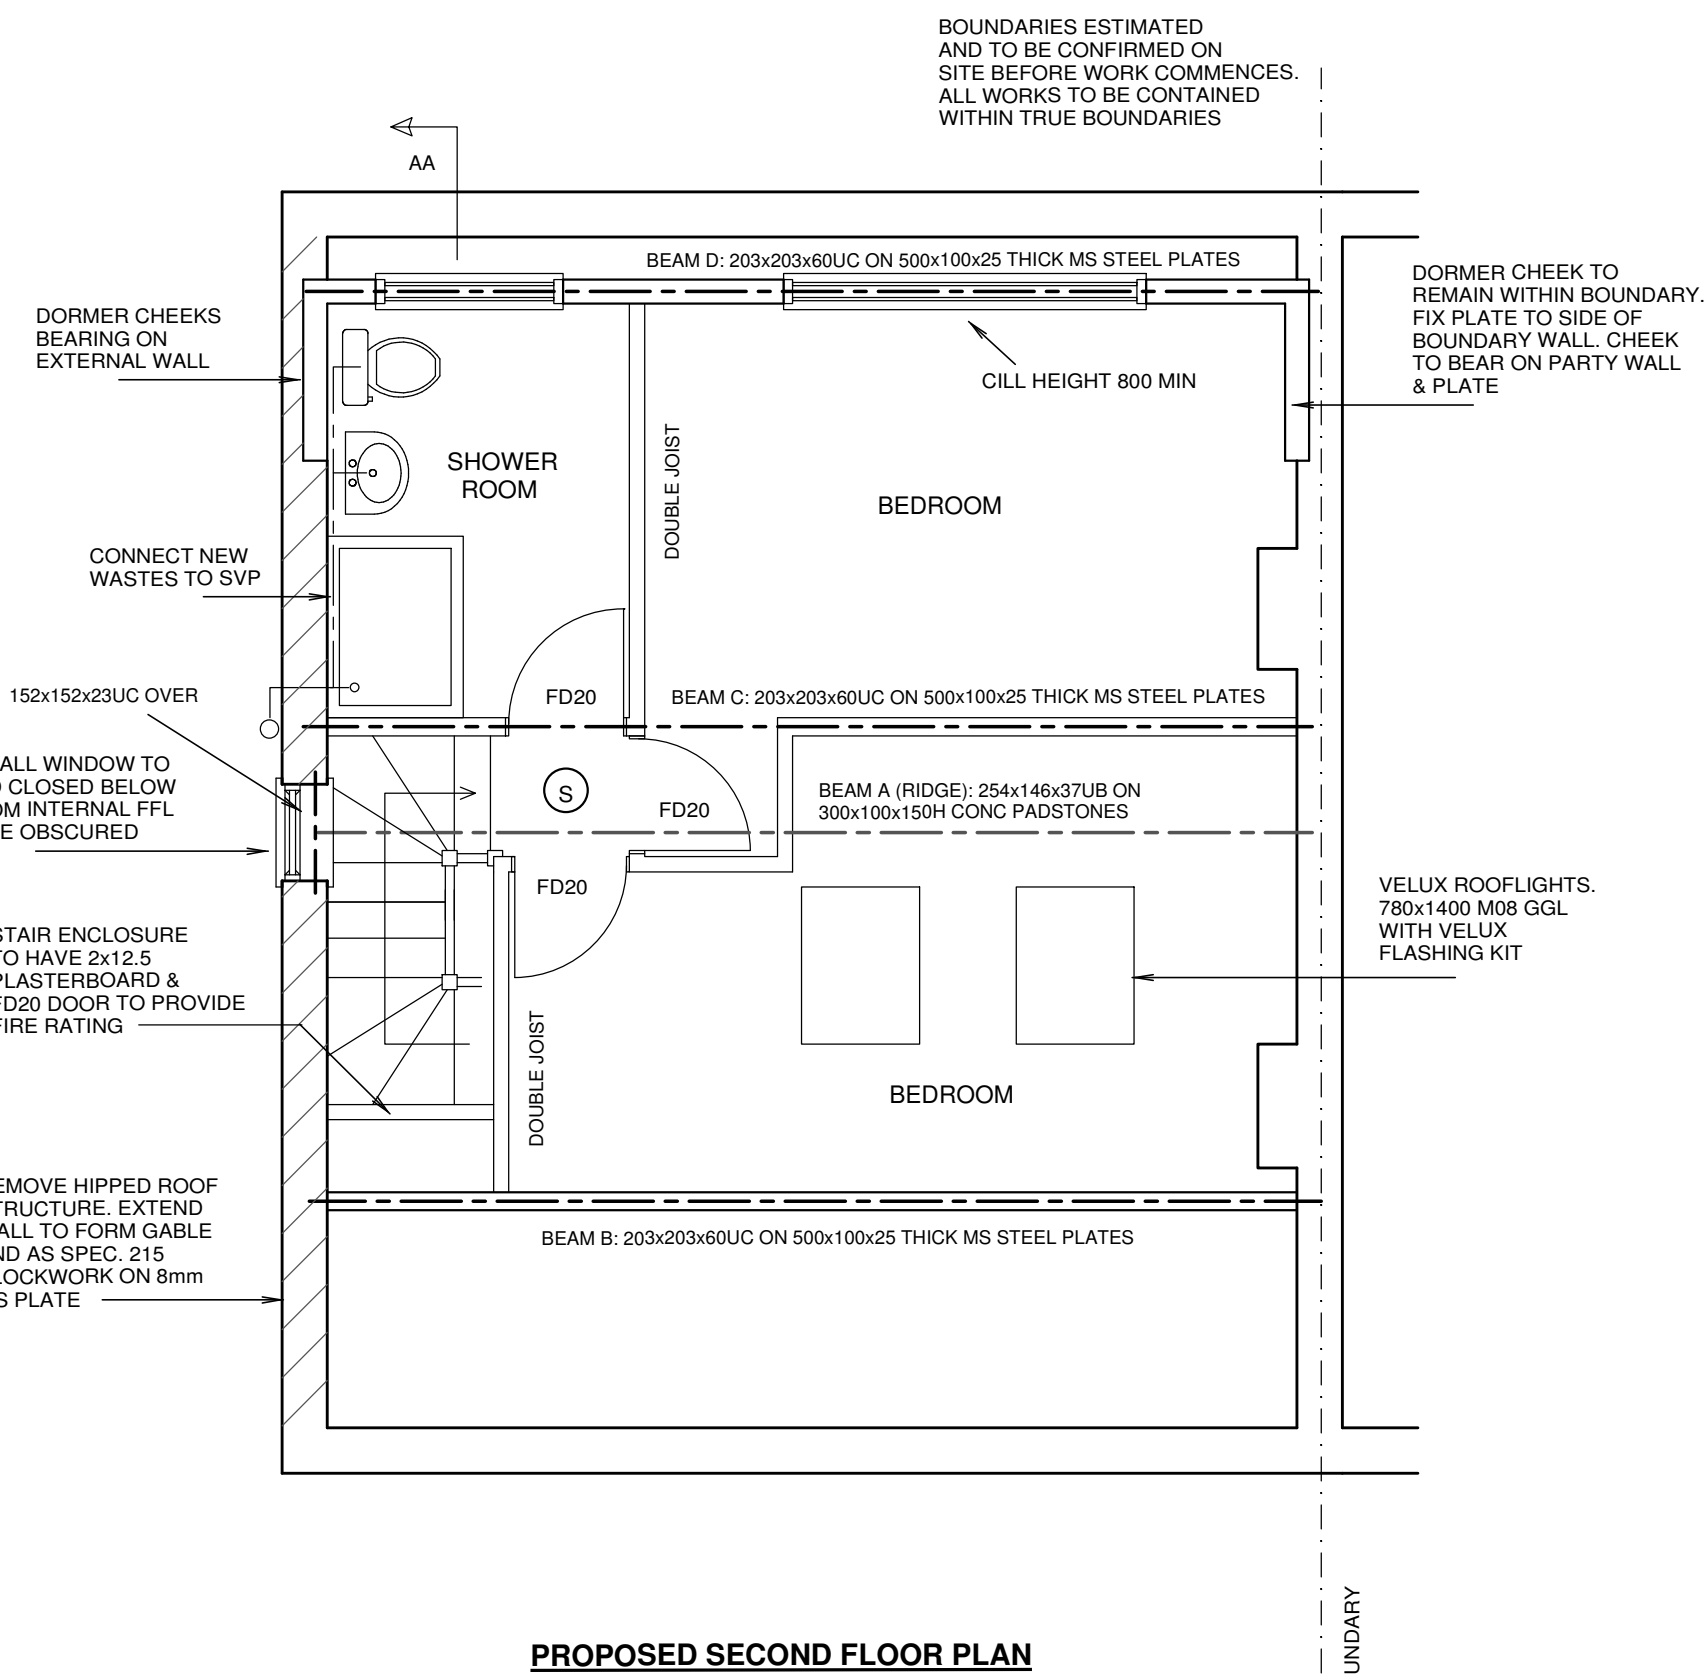
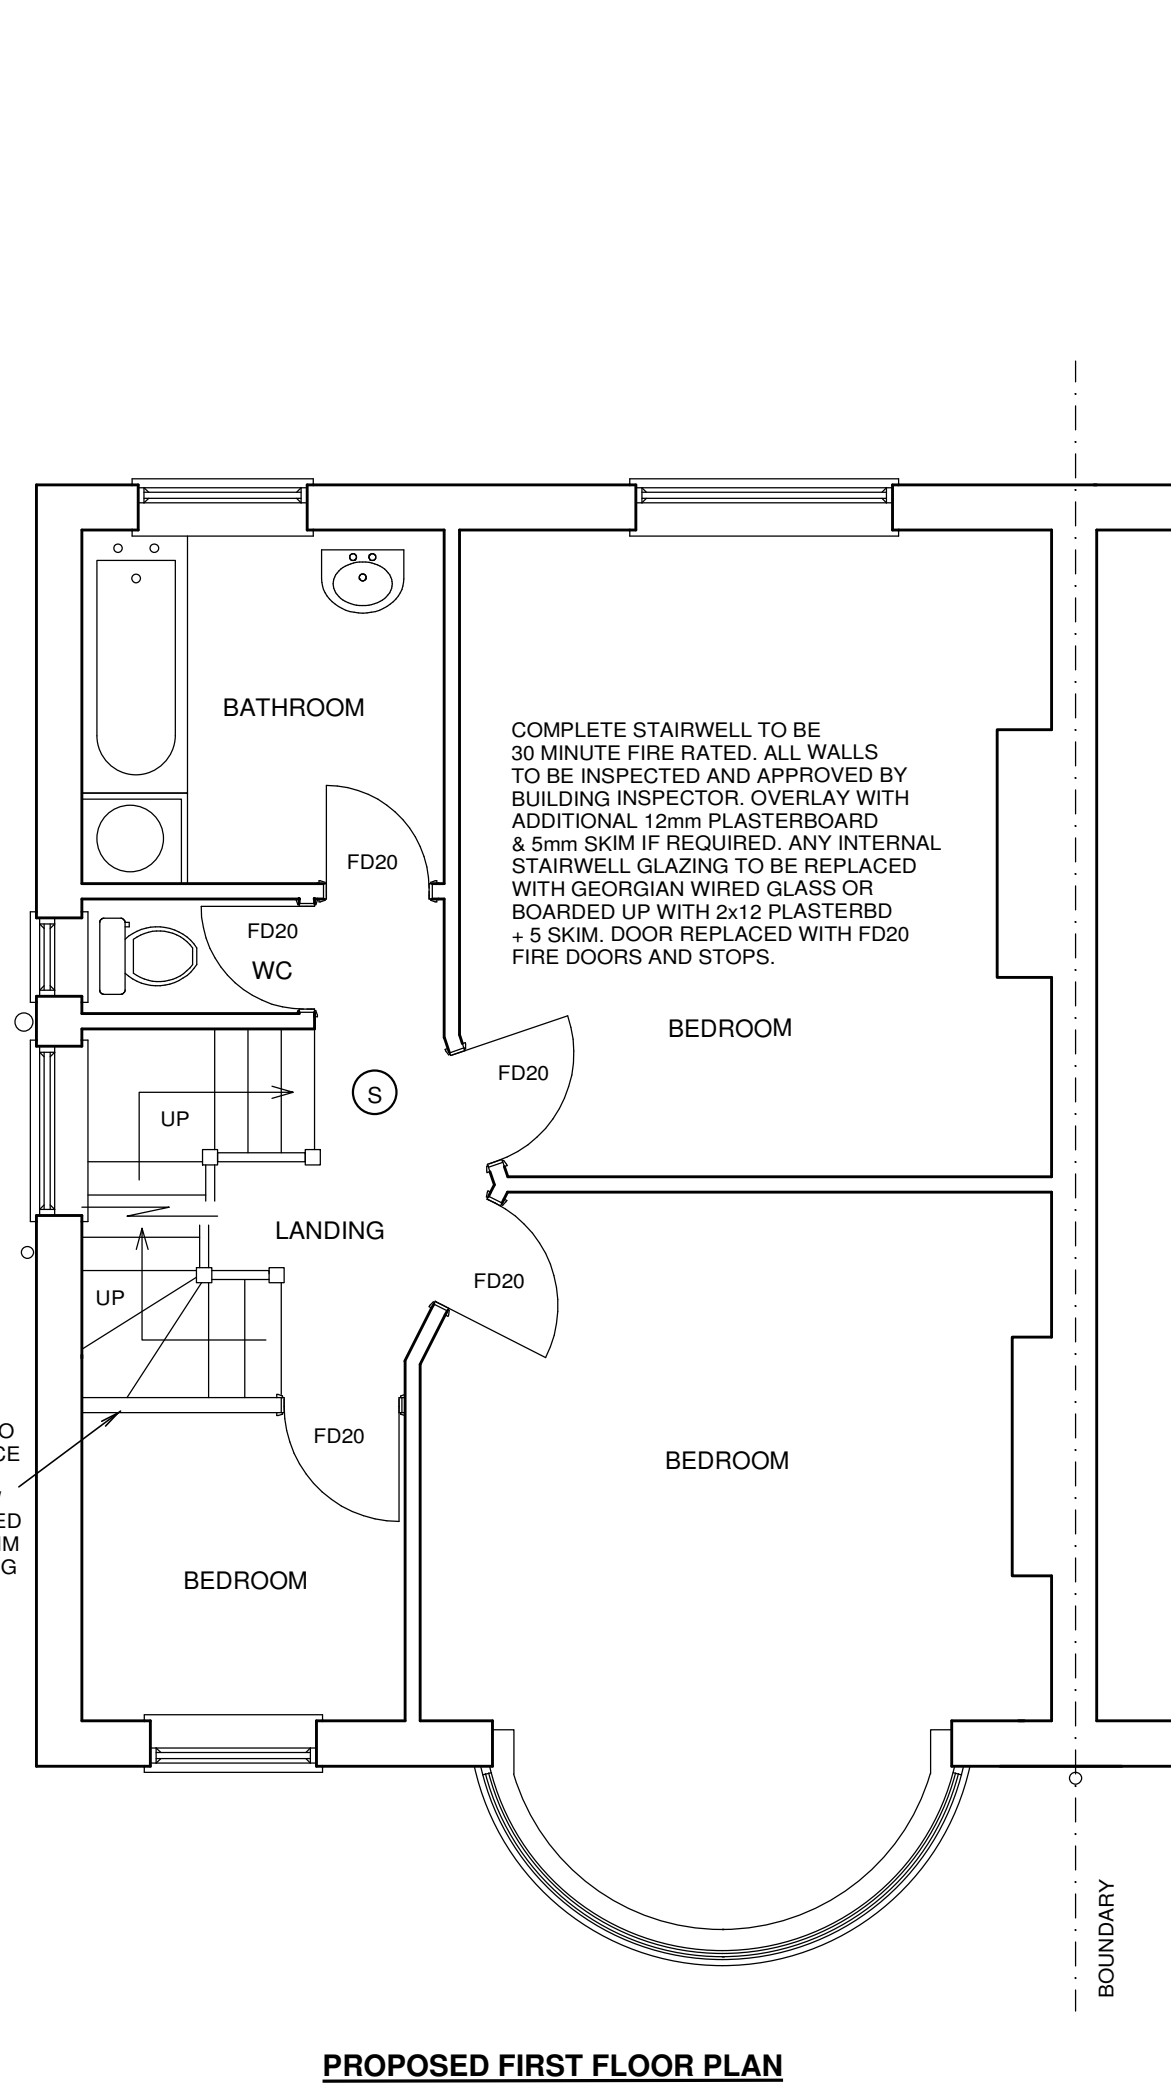
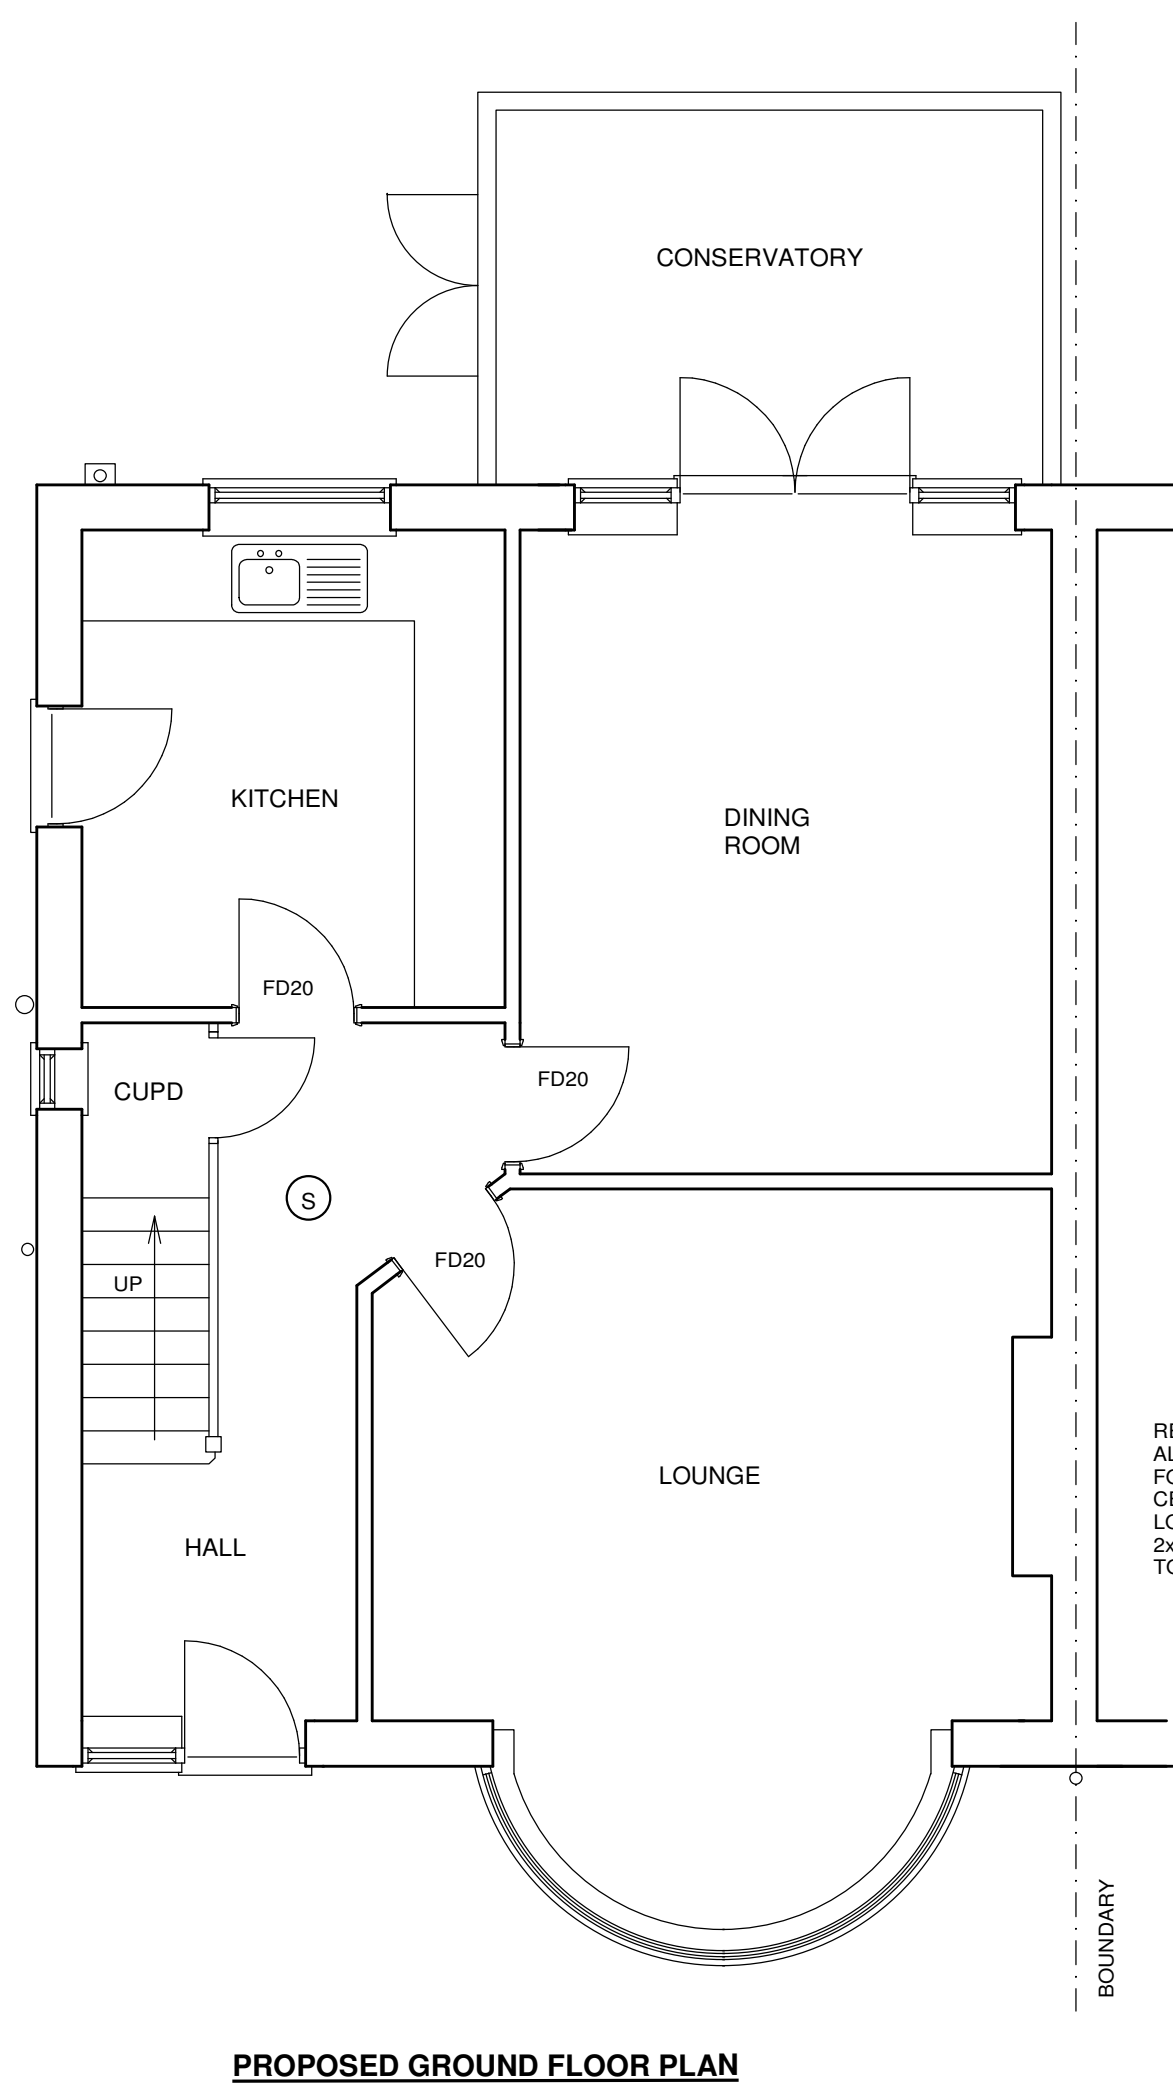
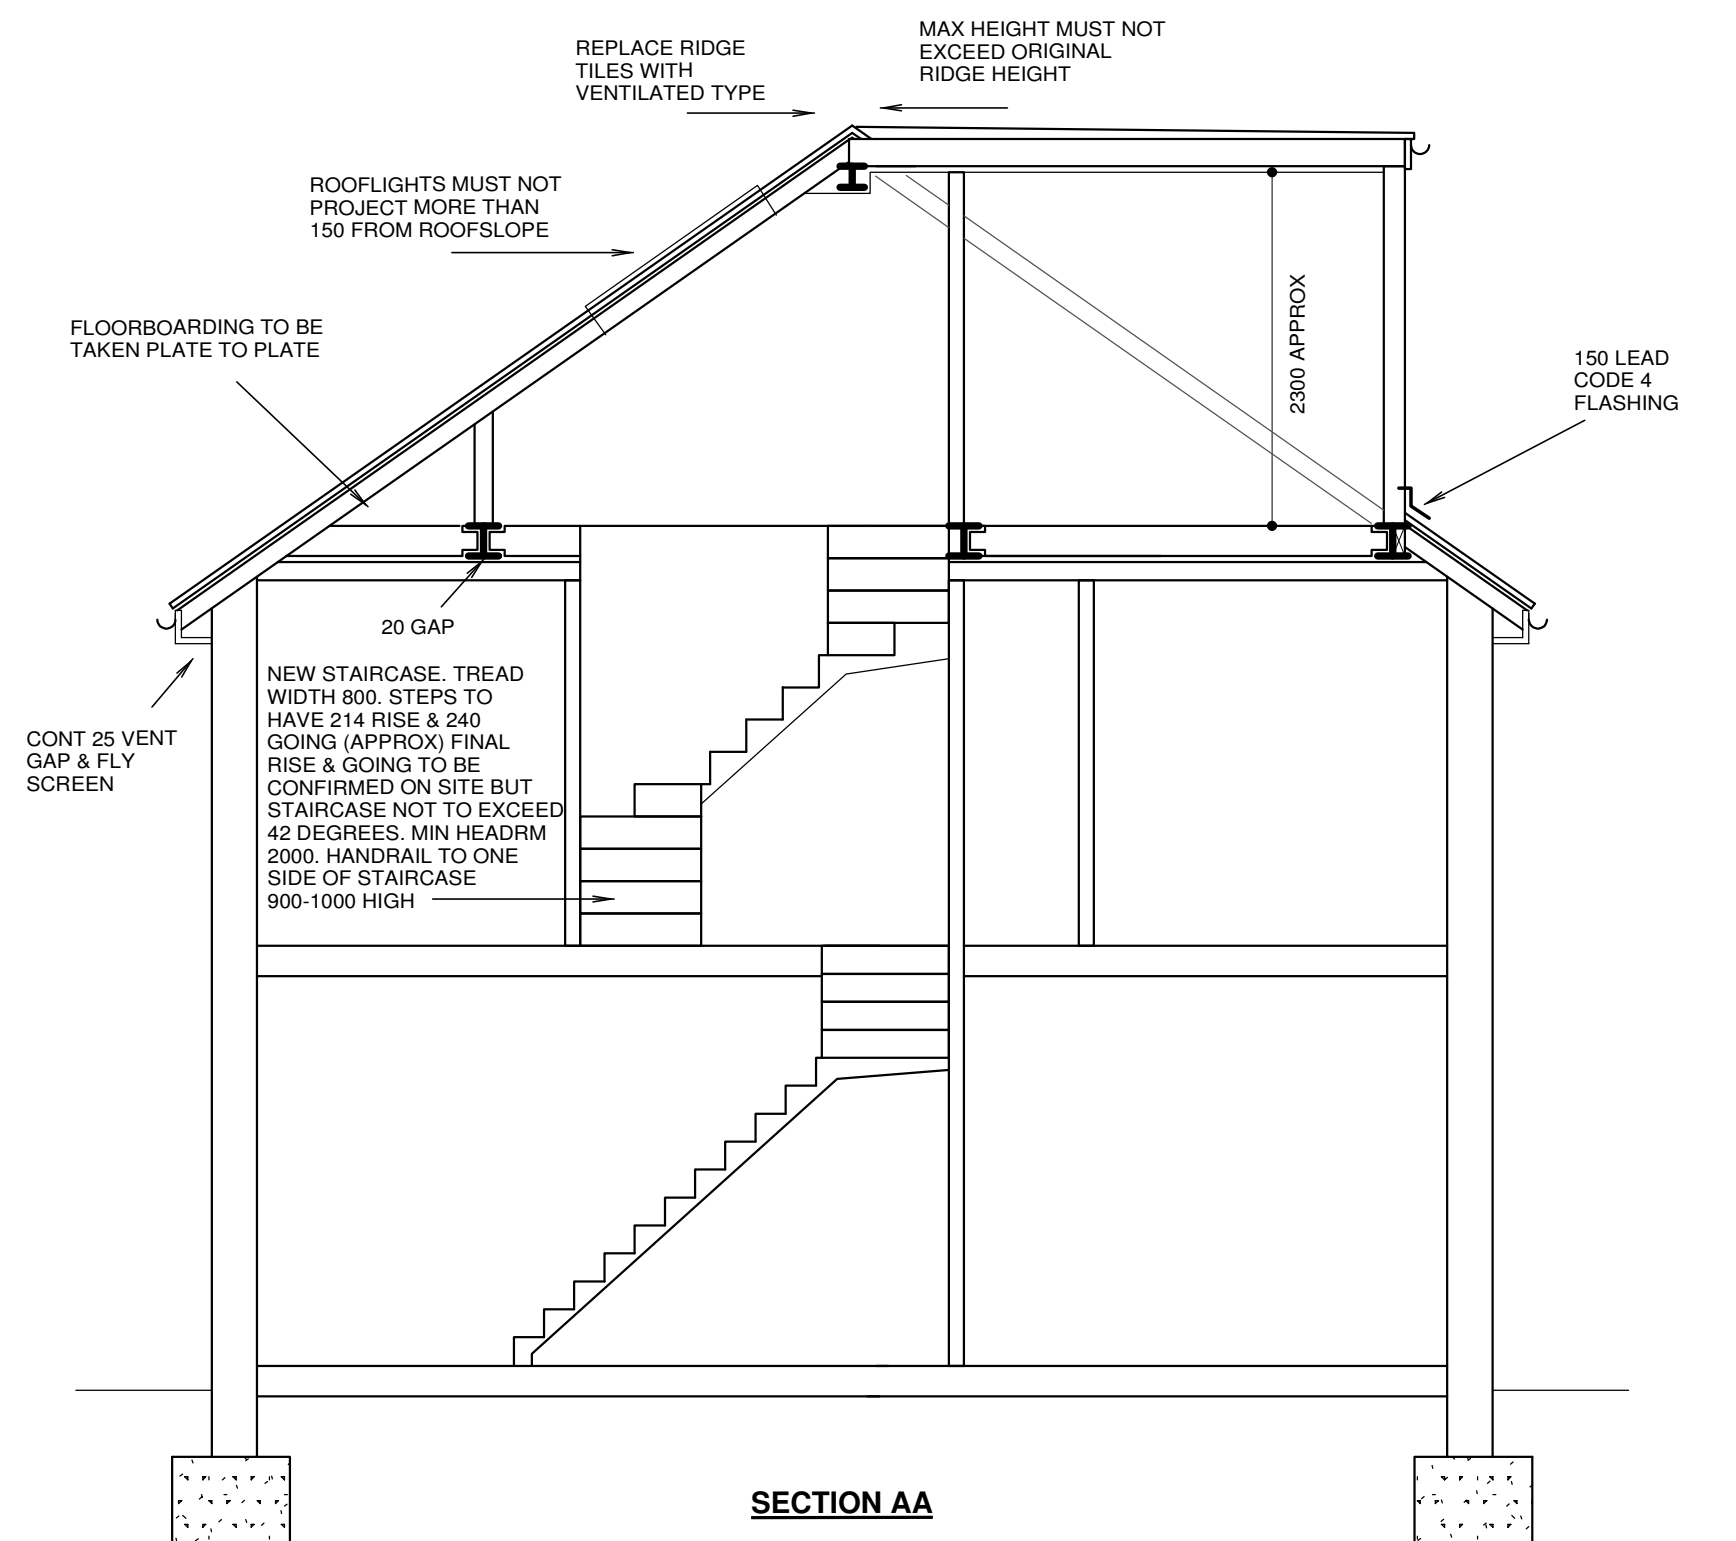


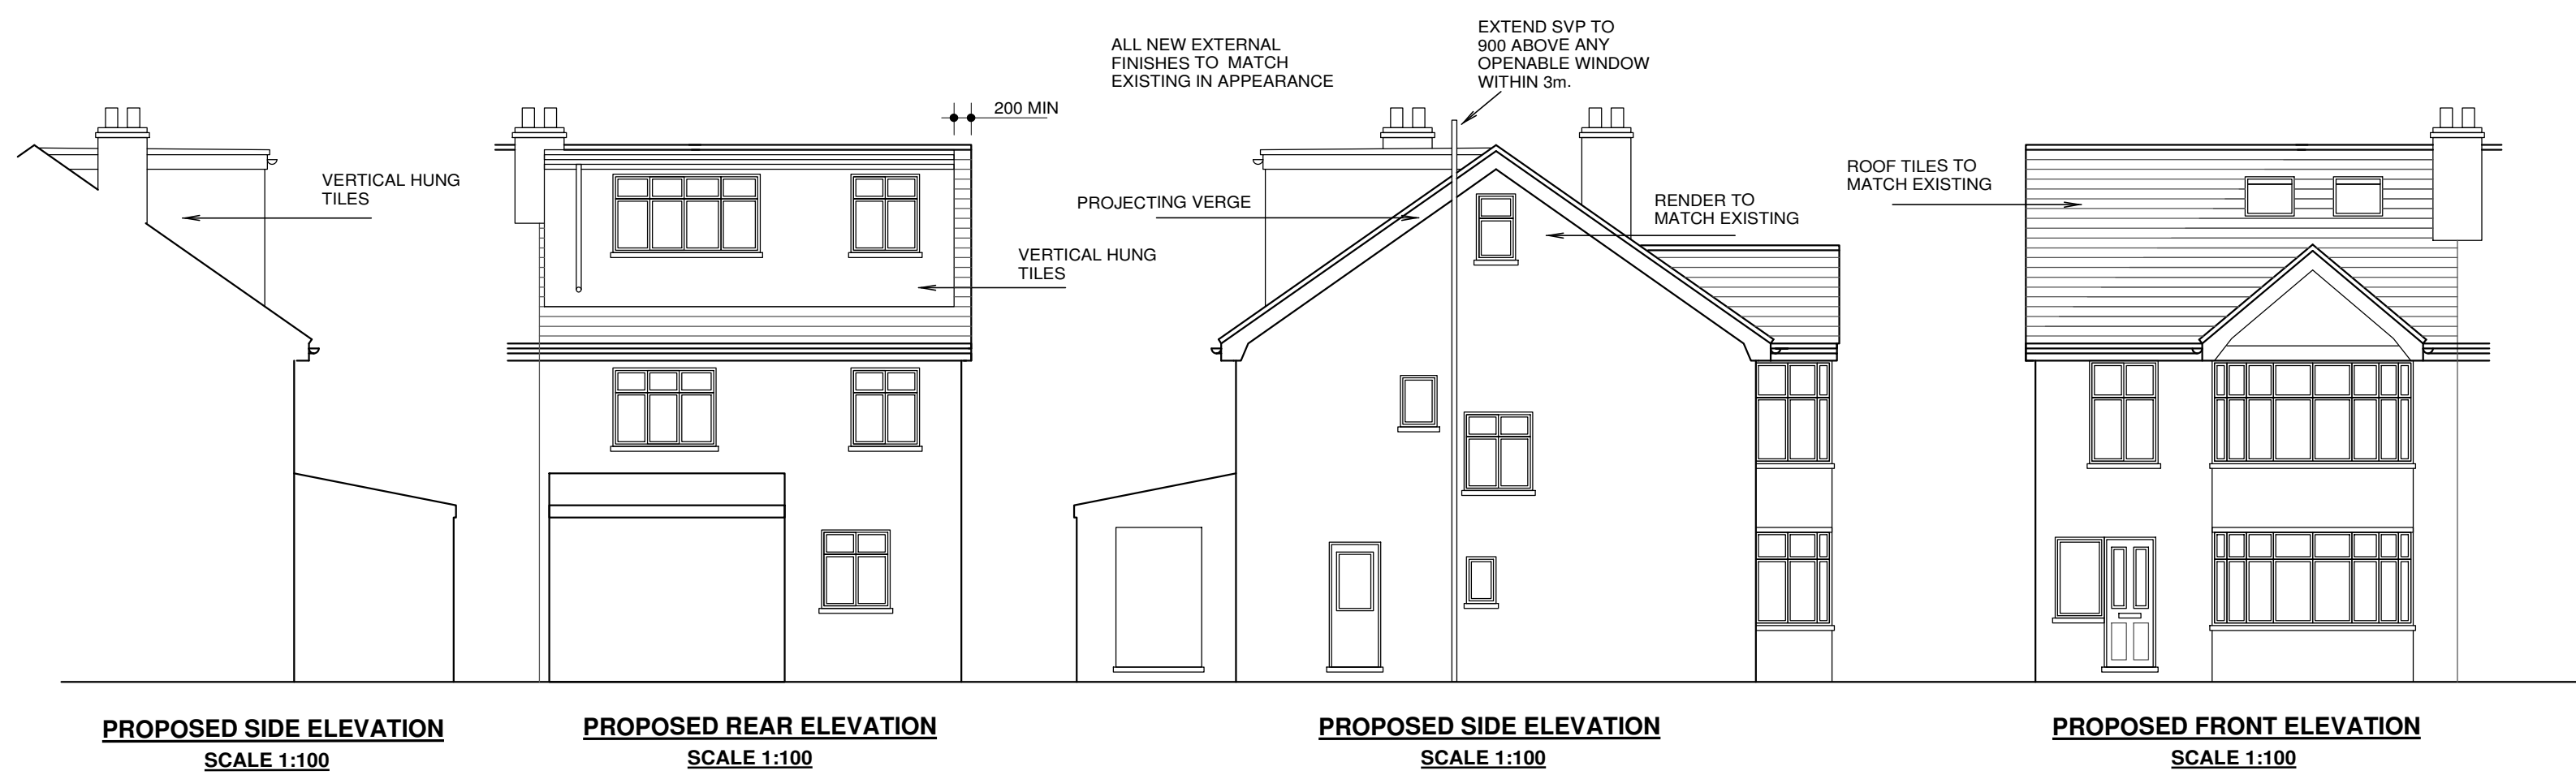

10,000 m @ 1:100

10,000 m @ 1:50

(S) SELF CONTAINED MAINS OPERATED INTERLINKED OPTICAL SMOKE DETECTOR SYSTEM IN ACCORDANCE WITH BS 6839 OR 5446. ALARMS TO HAVE BATTERY BACK UP. DETECTORS 300 min FROM WALLS

© COPYRIGHT JAMES RUSH ASSOCIATES LTD

12 THE CHASE EASTCOTE PINNER MIDDX HA5 1SL

LOFT CONVERSION

JAMES RUSH ASSOCIATES LTD

38 WINDMILL DRIVE CROXLEY GREEN RICKMANSWORTH
HERTFORDSHIRE WD3 3PD TEL 01923 775 761
EMAIL: jamesrush@hotmail.com

SCALE 1:50 / 1:100 @ A1

MAY 2014

DRAWING No. 1265.2

ALL NEW WORKS TO COMPLY WITH CURRENT BUILDING REGULATIONS.
DIMENSIONS IN MILLIMETRES AND TO BE CHECKED ON SITE
ALL DRAINS & TREES ARE ESTIMATED AND TO BE CHECKED
ON SITE BEFORE WORK COMMENCES
CLIENT TO SERVE PARTY WALL ACT NOTICE BEFORE WORK COMMENCES
ALL WORK TO BE CARRIED OUT & SUPERVISED BY COMPETENT PERSONS
ALL WALLS & PARTITIONS TO BE CONSIDERED LOADBEARING UNTIL
OPENED UP ON SITE AND CHECKED BY COMPETENT PERSON TO
CONFIRM OTHERWISE
IF STRUCTURAL ENGINEERS DESIGN RELATING TO STRUCTURAL ELEMENTS
CONTRADICTS ARCHITECT'S DRAWING & SPEC- ENGINEERS DESIGN PREVAILS