



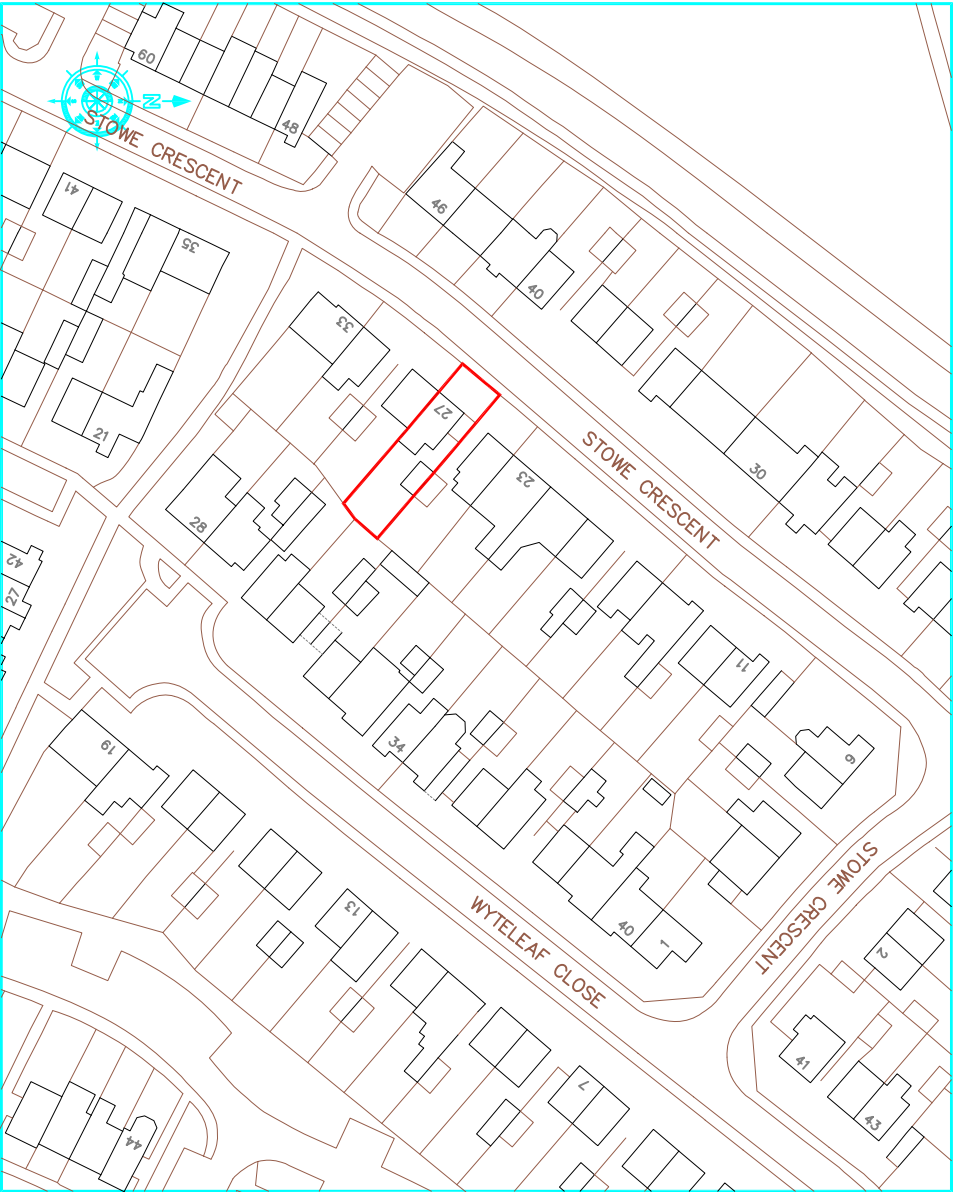

Location Plan 1:1250

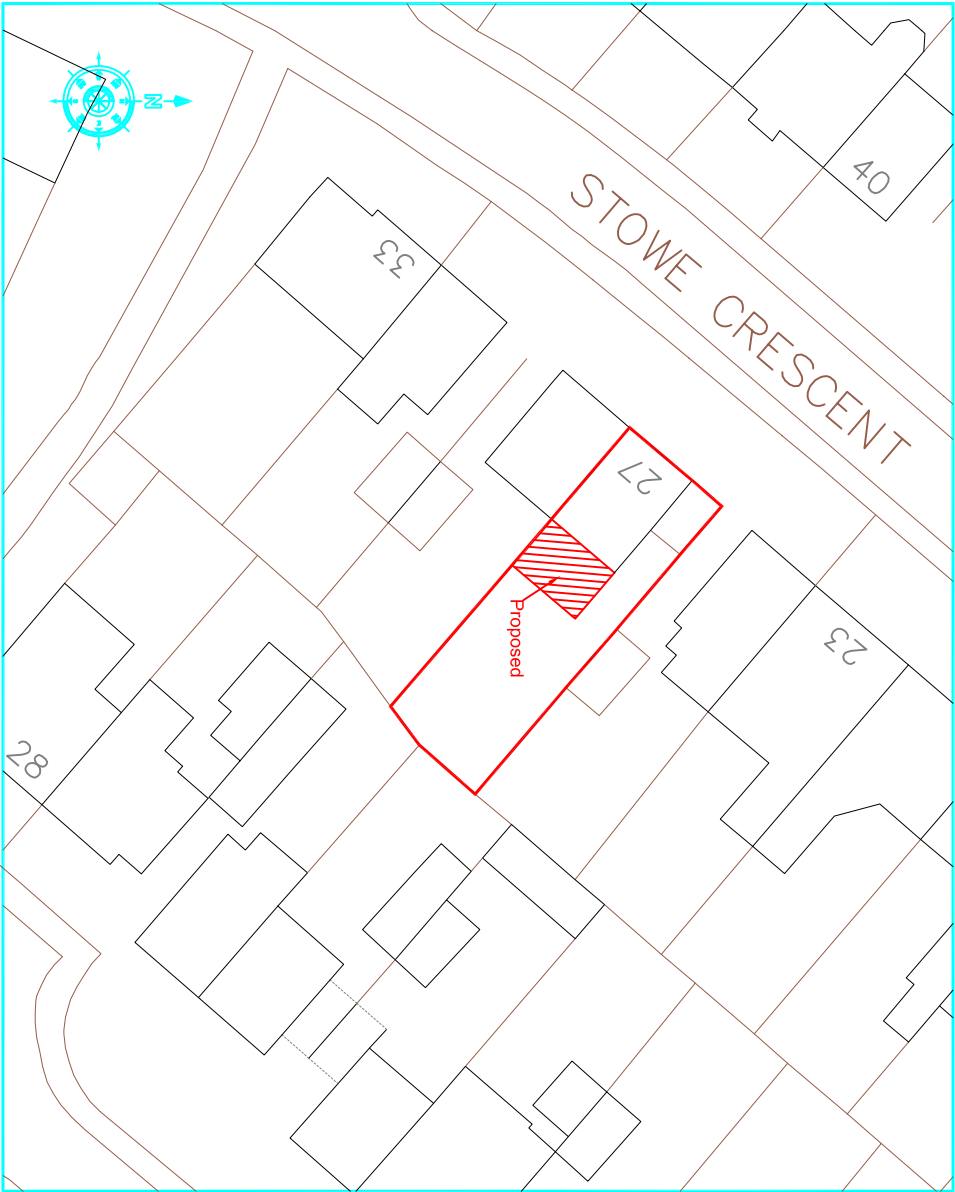

Block Plan 1:500

rev			

These drawings should be approved by local Authority
No dimensions to be scaled from this drawing. All dimensions to be checked on site. This drawing is copyright and should not be reproduced without permission of the Architects.

client:

Mr. Parul Mekwan

project:

27 Towe Crescent
Northwood
HA4 7SR

drawing:

Location & Block Plans

scale: 1:100 date: Feb 2019 drawn:

01 / 10

rev: