




© This drawing is the property of Oxbridge Design and Detailing Services Ltd. Copyright is reserved by them and is issued on the condition that it is not copied or disclosed by or to any unauthorised persons without the prior consent in writing. All dimensions to be checked on site any discrepancies must be reported to Oxbridge Design and Detailing Ltd. prior to undertaking of any relevant works. Written dimensions to be followed in preference to scaled dimensions and all figured dimensions are millimetres unless otherwise stated.

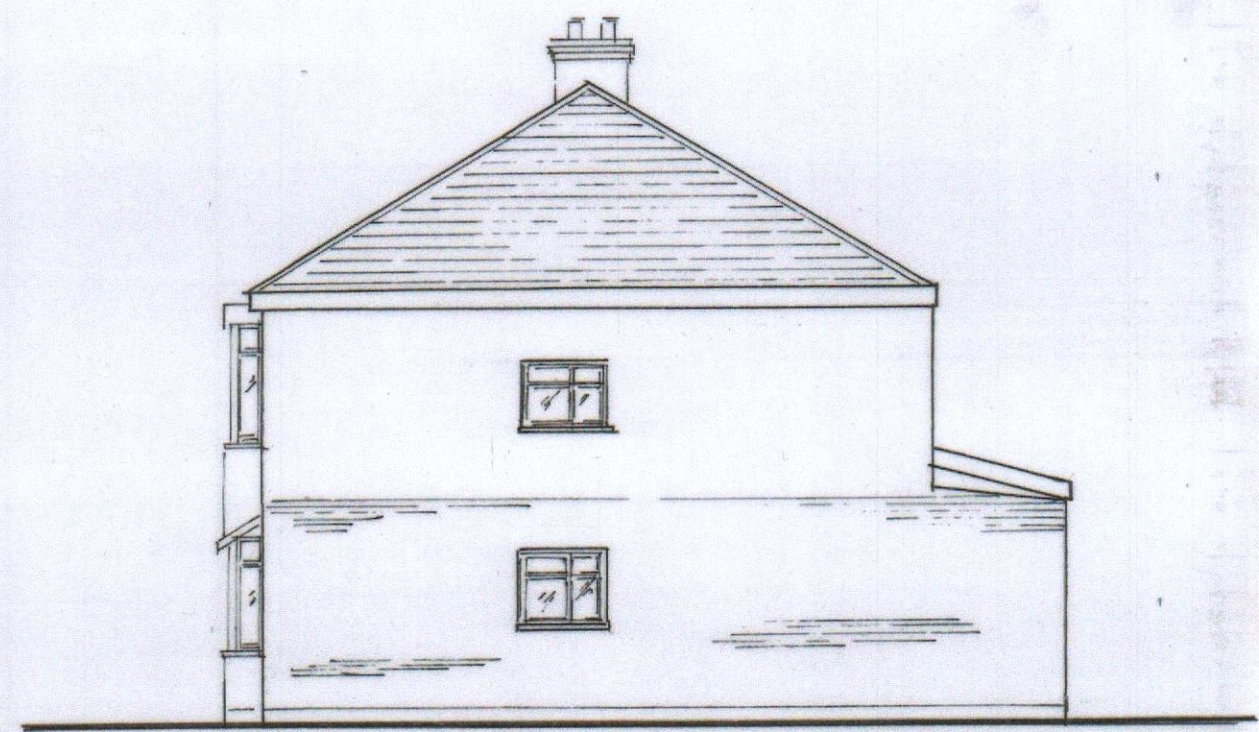


EXISTING SIDE ELEVATION 'A'
(1:100)

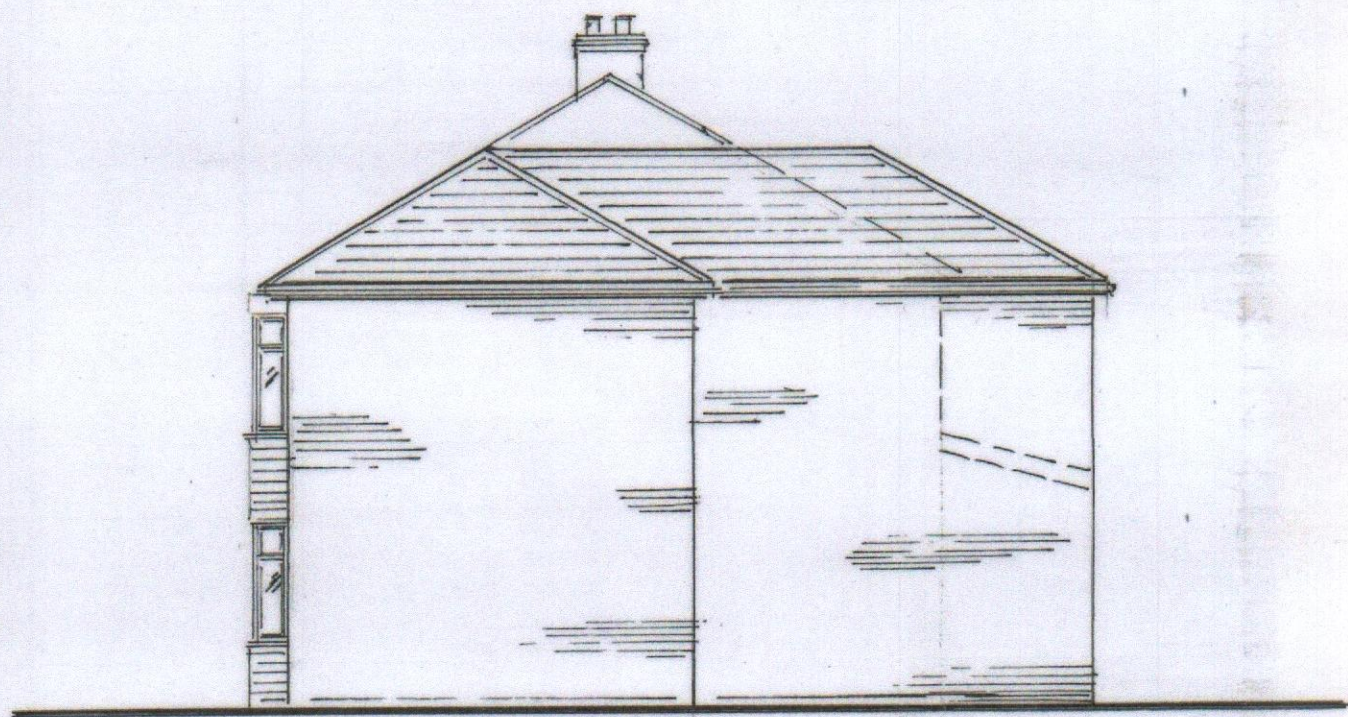


PROPOSED SIDE ELEVATION 'B'
(1:100)

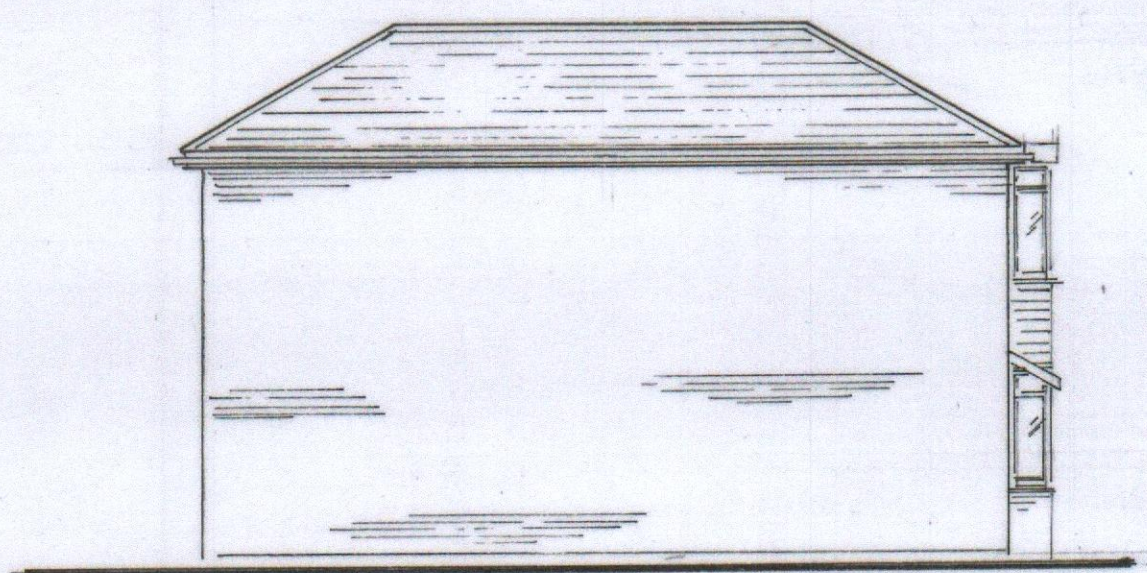


PROPOSED SIDE ELEVATION 'C'
(1:100)

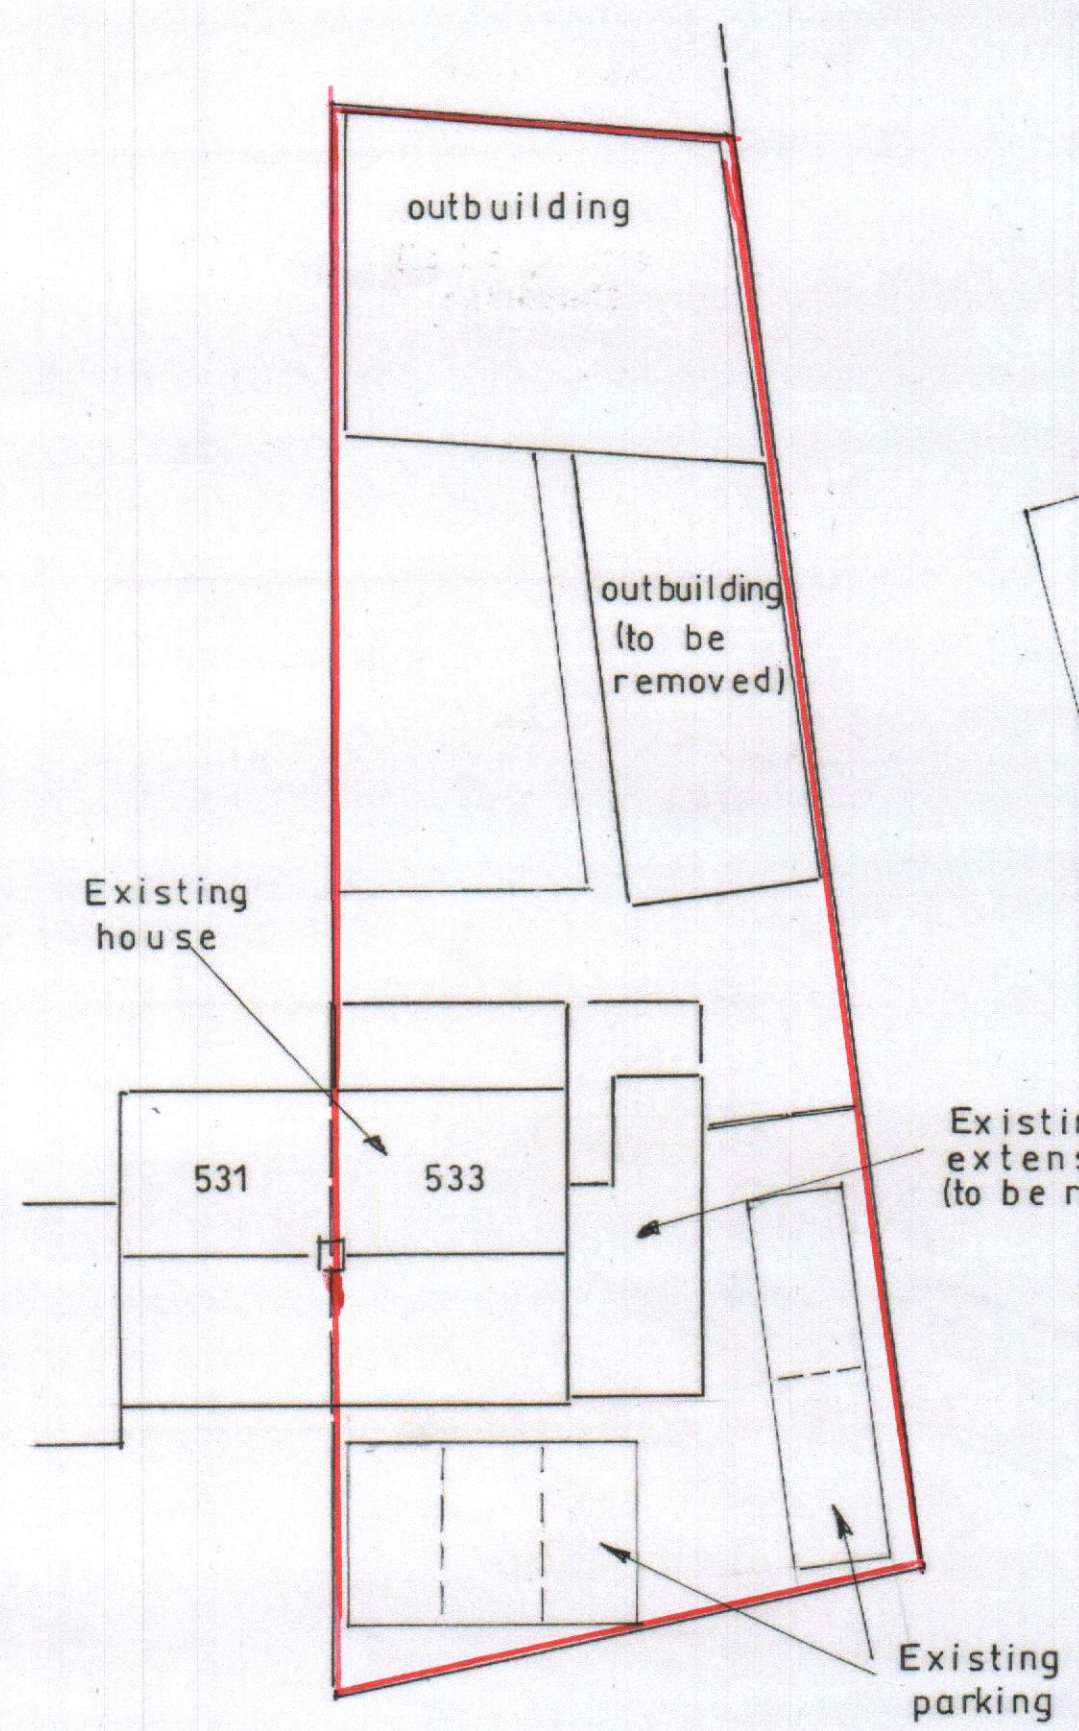

EXISTING
BLOCK PLAN
(1:200)

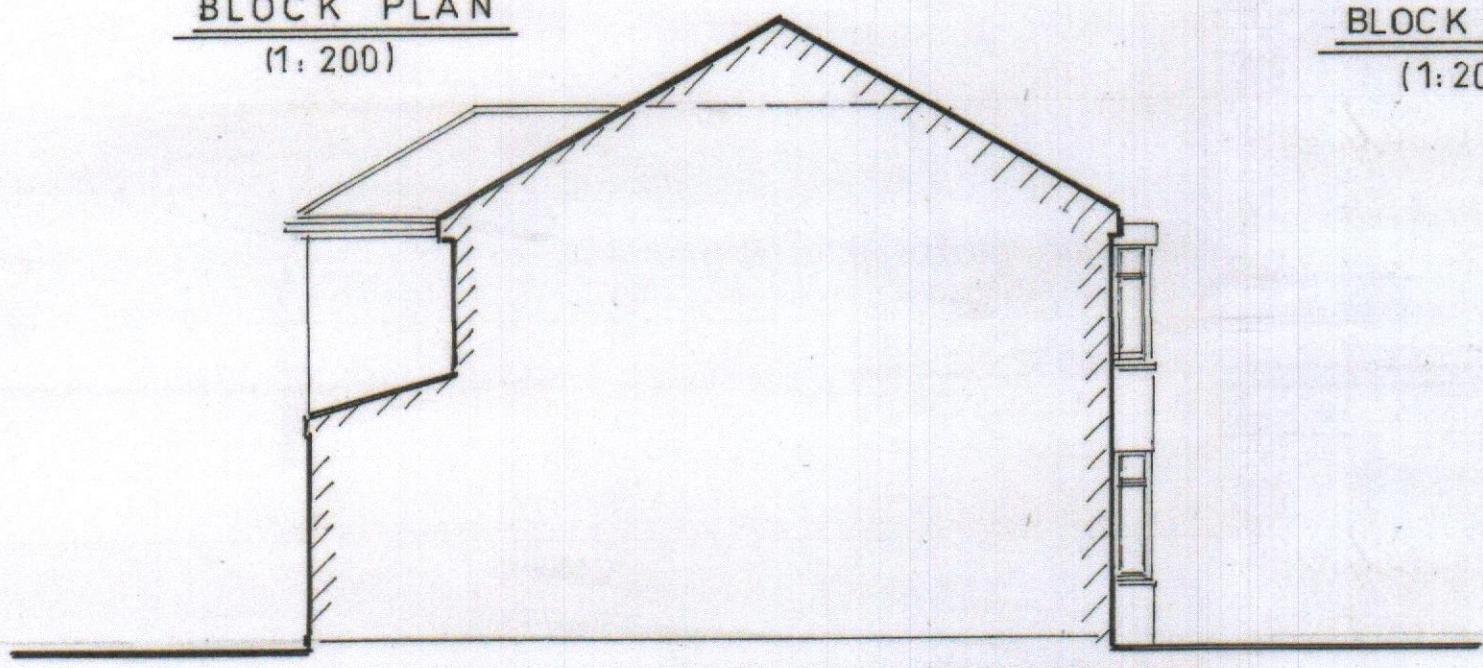

PROPOSED SIDE ELEVATION 'D'
(1:100)

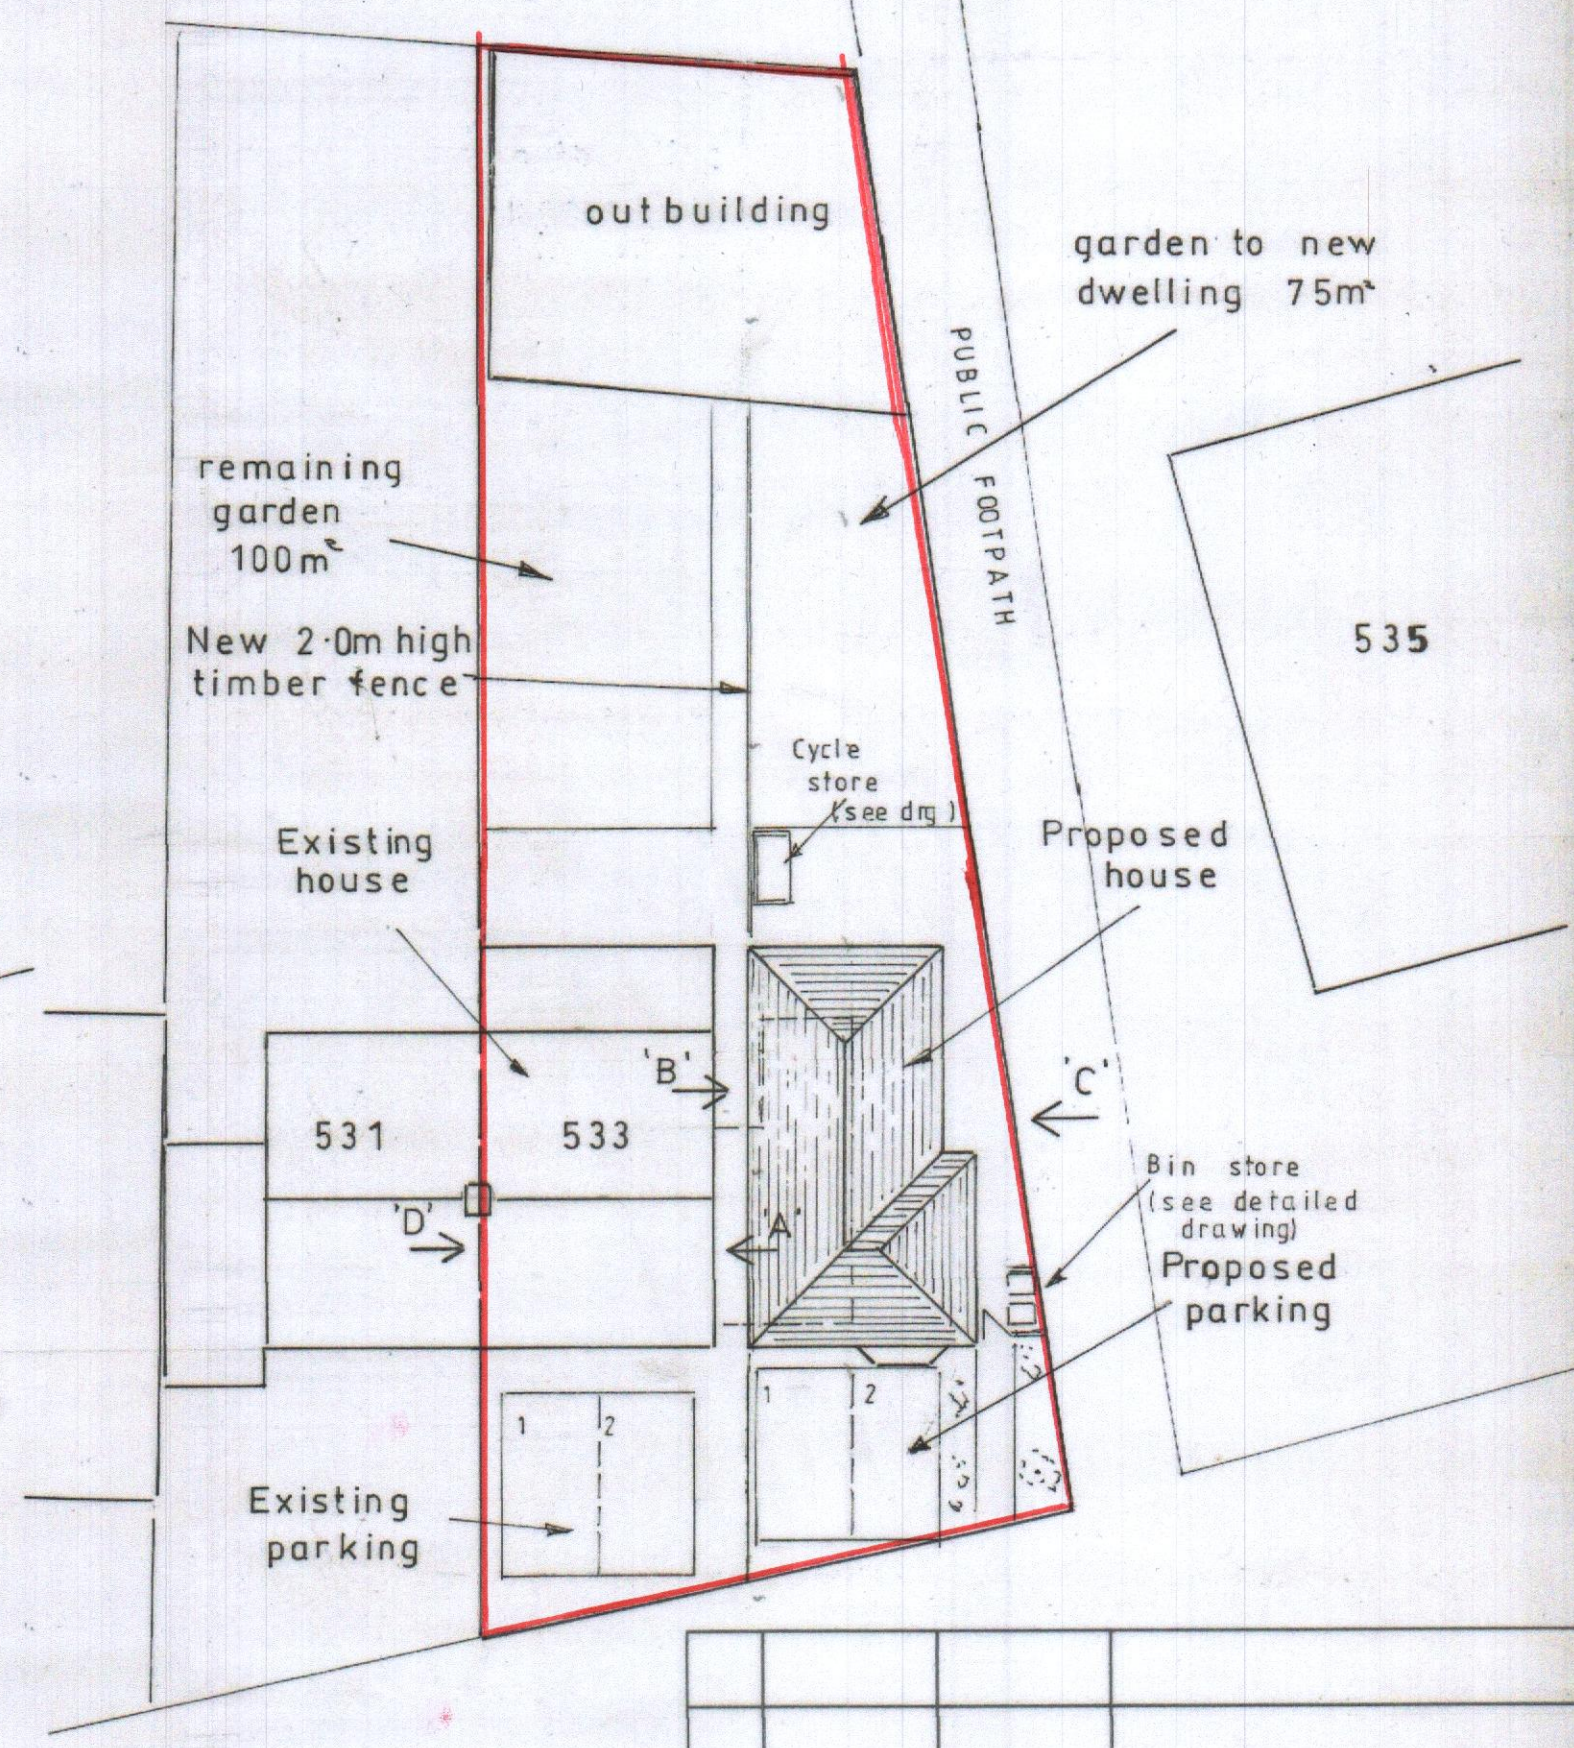

PROPOSED
BLOCK PLAN
(1:200)

A	SEPT 26	DW	NOTES ADDED
REV	DATE	DRAWN BY	DESCRIPTION
Oxbridge Design & DETAILING SERVICES The Studio, at 114 High Street, Chalgrove, OX44 7ST T. 01895 255791 E. info@oxbridgedesign.co.uk W. www.oxbridgedesign.co.uk			
CLIENT	MR & MRS S MASSON		
PROJECT	533 UXBRIDGE ROAD HAYES MIDDLESEX UB4 8HN		
TITLE	NEW DETACHED DWELLING EXISTING AND PROPOSED SIDE ELEVATIONS AND BLOCK PLAN		
DATE	SCALE	DRN	DRG NO
AUG 26	1:100 1:200	DW	26 / 51 / 03
REV	SIZE		
A X	A2		