


© This drawing is the property of Oxbridge Design and Detailing Services Ltd. Copyright is reserved by them and is issued on the condition that it is not copied or disclosed by or to any unauthorised persons without the prior consent in writing. All dimensions to be checked on site any discrepancies must be reported to Oxbridge Design and Detailing Ltd. prior to undertaking of any relevant works. Written dimensions to be followed in preference to scaled dimensions and all figured dimensions are millimetres unless otherwise stated.

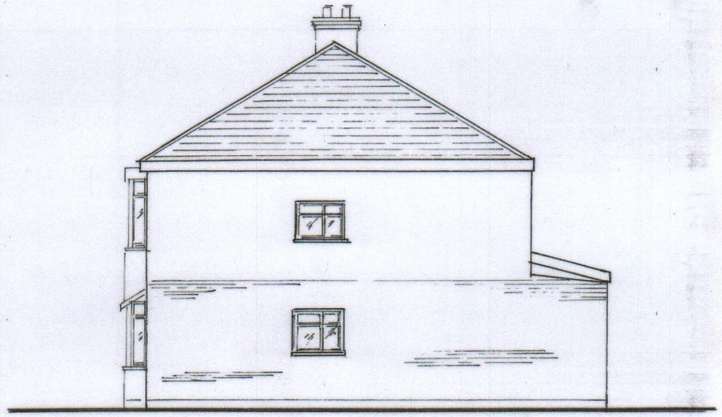


EXISTING SIDE ELEVATION 'A'
(1:100)

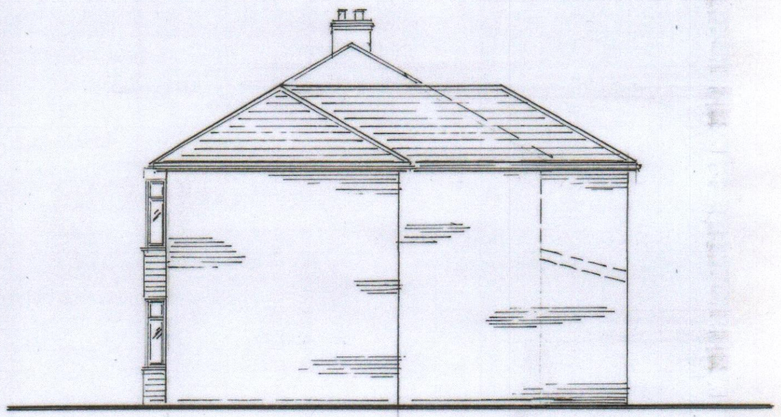


PROPOSED SIDE ELEVATION 'B'
(1:100)

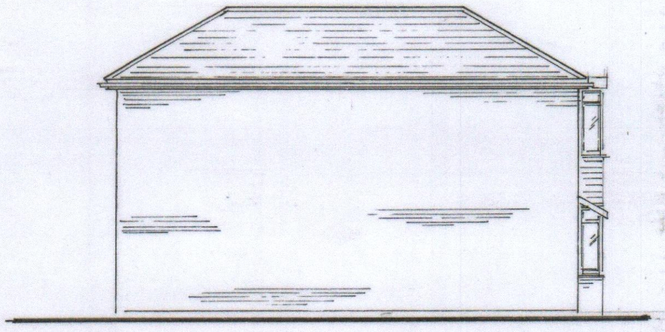


PROPOSED SIDE ELEVATION 'C'
(1:100)

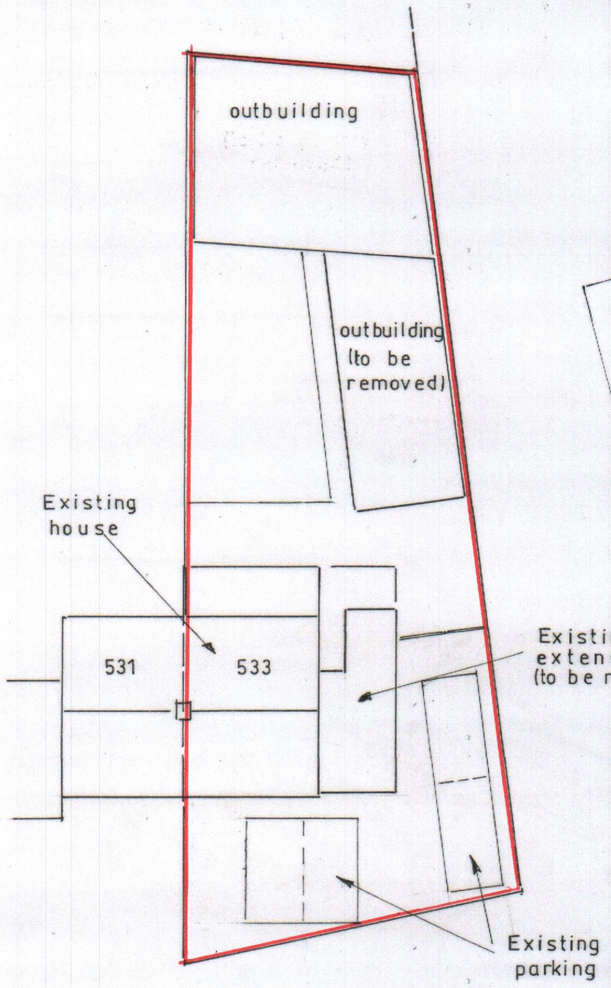

EXISTING
BLOCK PLAN
(1:200)

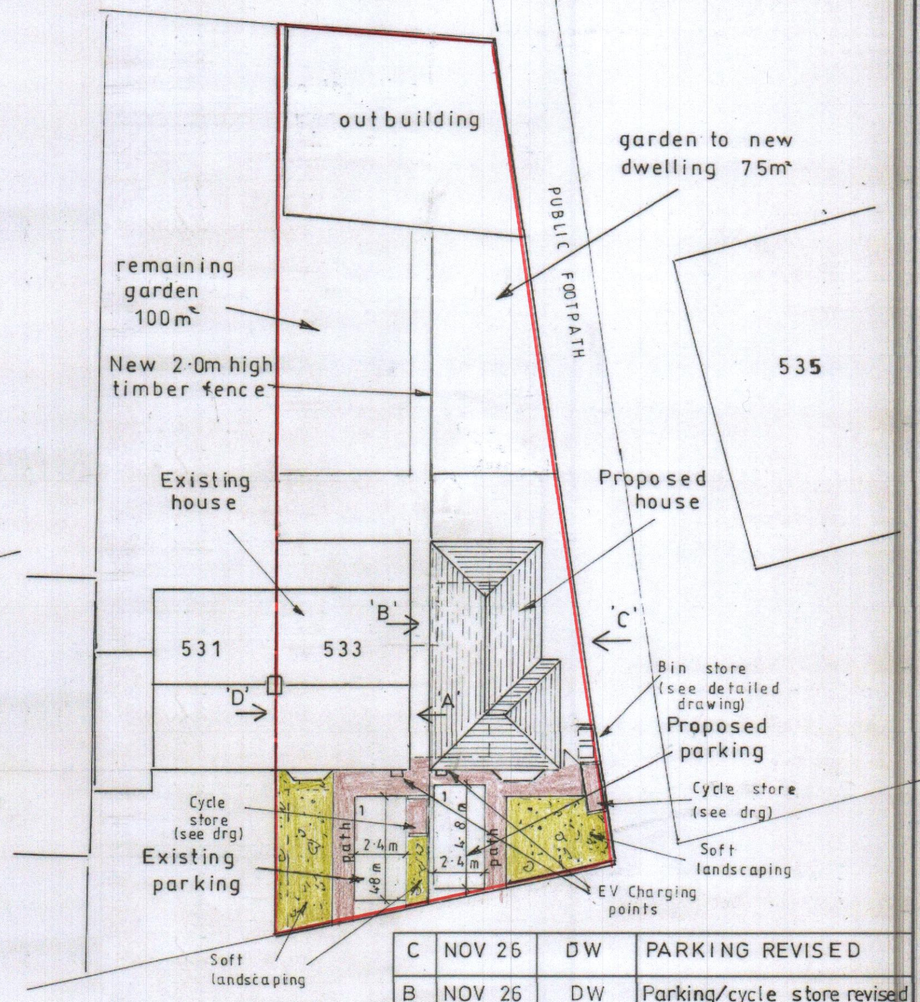

PROPOSED
BLOCK PLAN
(1:200)

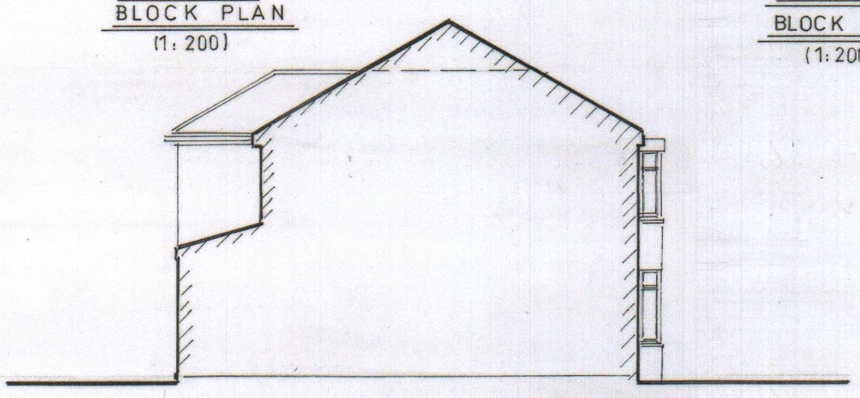

PROPOSED SIDE ELEVATION 'D'
(1:100)

REV	DATE	DRAWN BY	DESCRIPTION
C	NOV 26	DW	PARKING REVISED
B	NOV 26	DW	Parking/cycle store revised
A	SEPT 26	DW	NOTES ADDED

Oxbridge Design
& DETAILING SERVICES
The Studio, at 114 High Street, Chalgrove, OX44 7ST
T. 01895 255791
E. info@oxbridgedesign.co.uk
W. www.oxbridgedesign.co.uk

SCALE 1:100 — 0m, 2m, 4m, 6m, 8m

CLIENT: MR & MRS S MASSON

PROJECT: 533 UXBRIDGE ROAD
HAYES MIDDLESEX UB4 8HN

TITLE: NEW DETACHED DWELLING
EXISTING AND PROPOSED SIDE
ELEVATIONS AND BLOCK PLAN

DATE	SCALE	DRN	DRG NO	REV	SIZE
AUG 26	1:100 1:200	DW	26/51/03	C	A2