
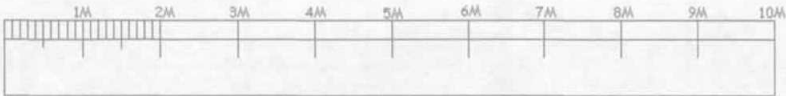


NOTES:
ALL DIMENSIONS MUST BE CHECKED ON SITE AND
NOT SCALED FROM THIS DRAWING

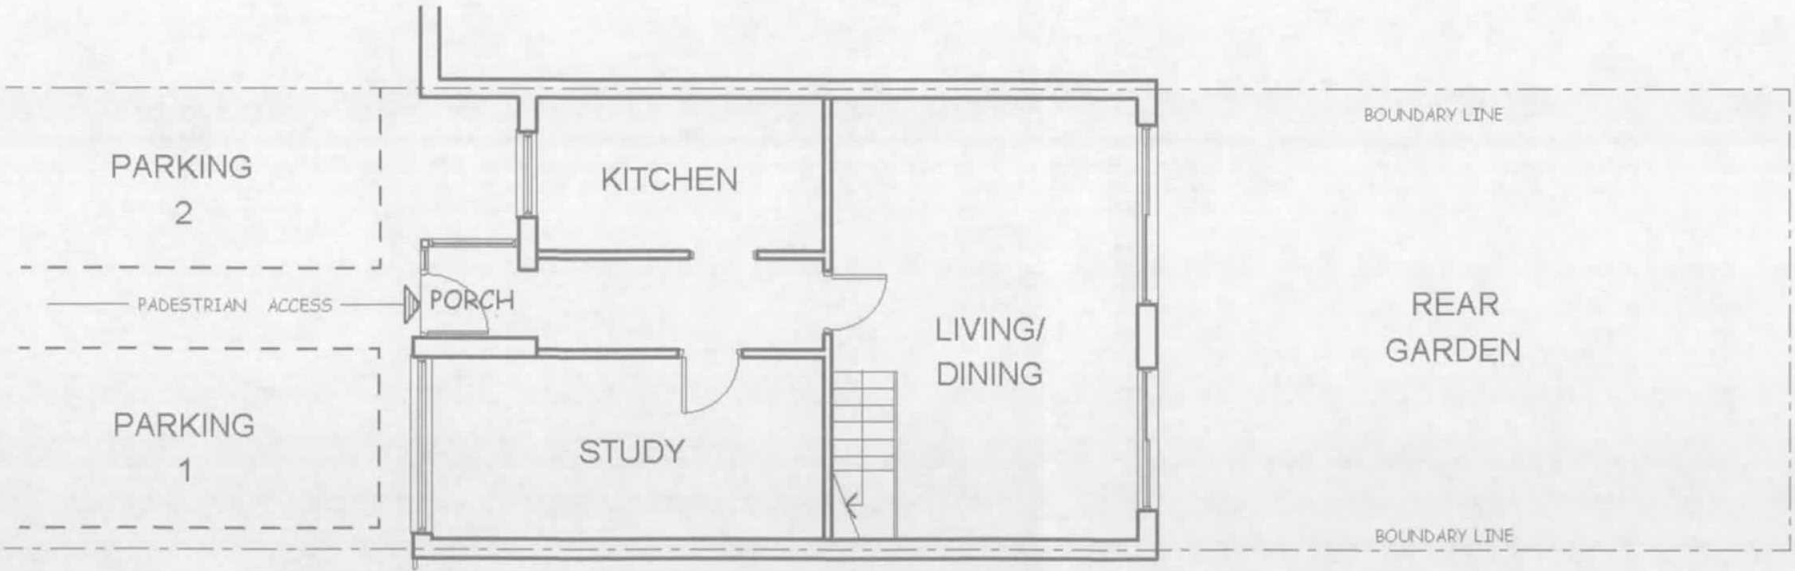

SCALE BAR

London Borough of Hillingdon
RECEIVED
- 9 JAN 2017
Planning
Residents Services

CLIENT:

JOB TITLE:

25 KNOLL CRESCENT
NORTHWOOD
HA6 1HH

DRAWING TITLE:

BLOCK PLAN

SCALE: 1:100

DATE: JAN/2017

DRAWN: RPA

DRG. NO.

RPA/25/KC/100

REV.