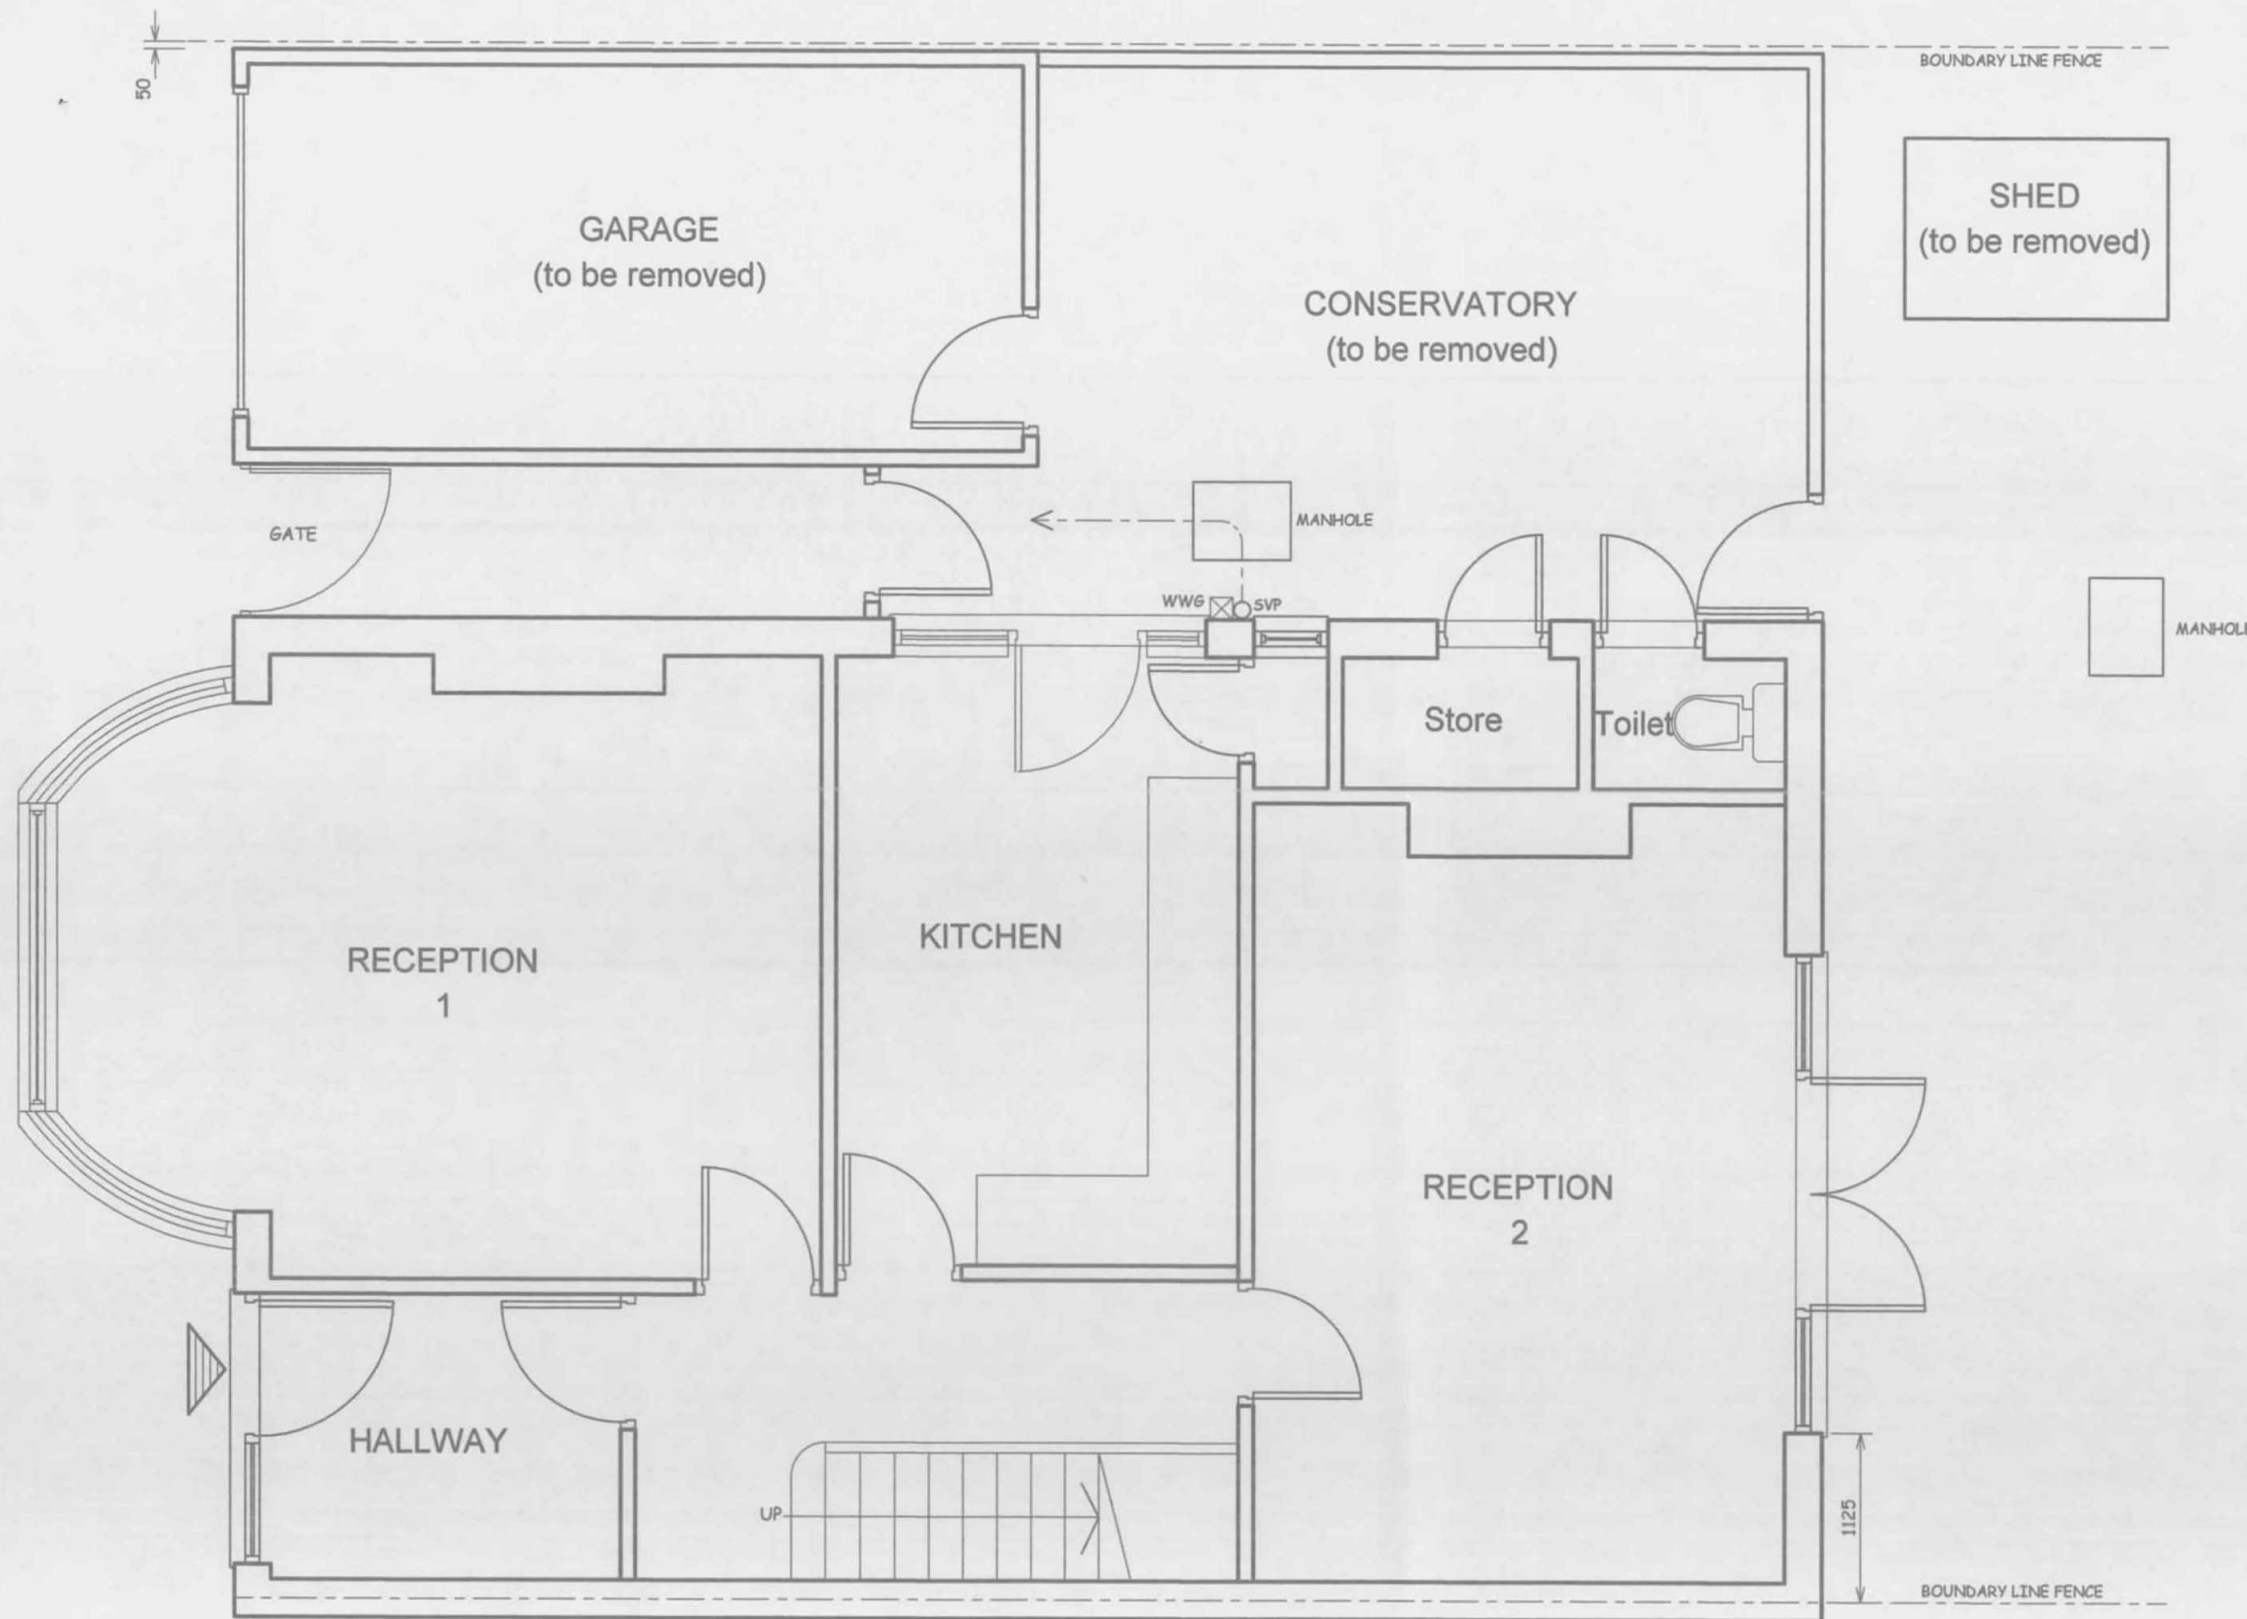


SCALE BAR

NOTES:
ALL DIMENSIONS MUST BE CHECKED ON SITE AND
NOT SCALED FROM THIS DRAWING

A

REV.	DATE	DESCRIPTION
------	------	-------------

COPYRIGHT

R.P.Architectural Services
39A, NORWICH ROAD
NORTHWOOD
MIDDLESEX
HA6 1ND

Tel: 07753 659794

CLIENT:

JOB TITLE:

6 THE UPLANDS
RUISLIP
HA4 8QN

DRAWING TITLE

EXISTING GROUND FLOOR

SCALE: 1:50

DATE: OCT/2019

DRAWN: RPA

DRAWING. NO.

RPA/6/TU/101

REV.