


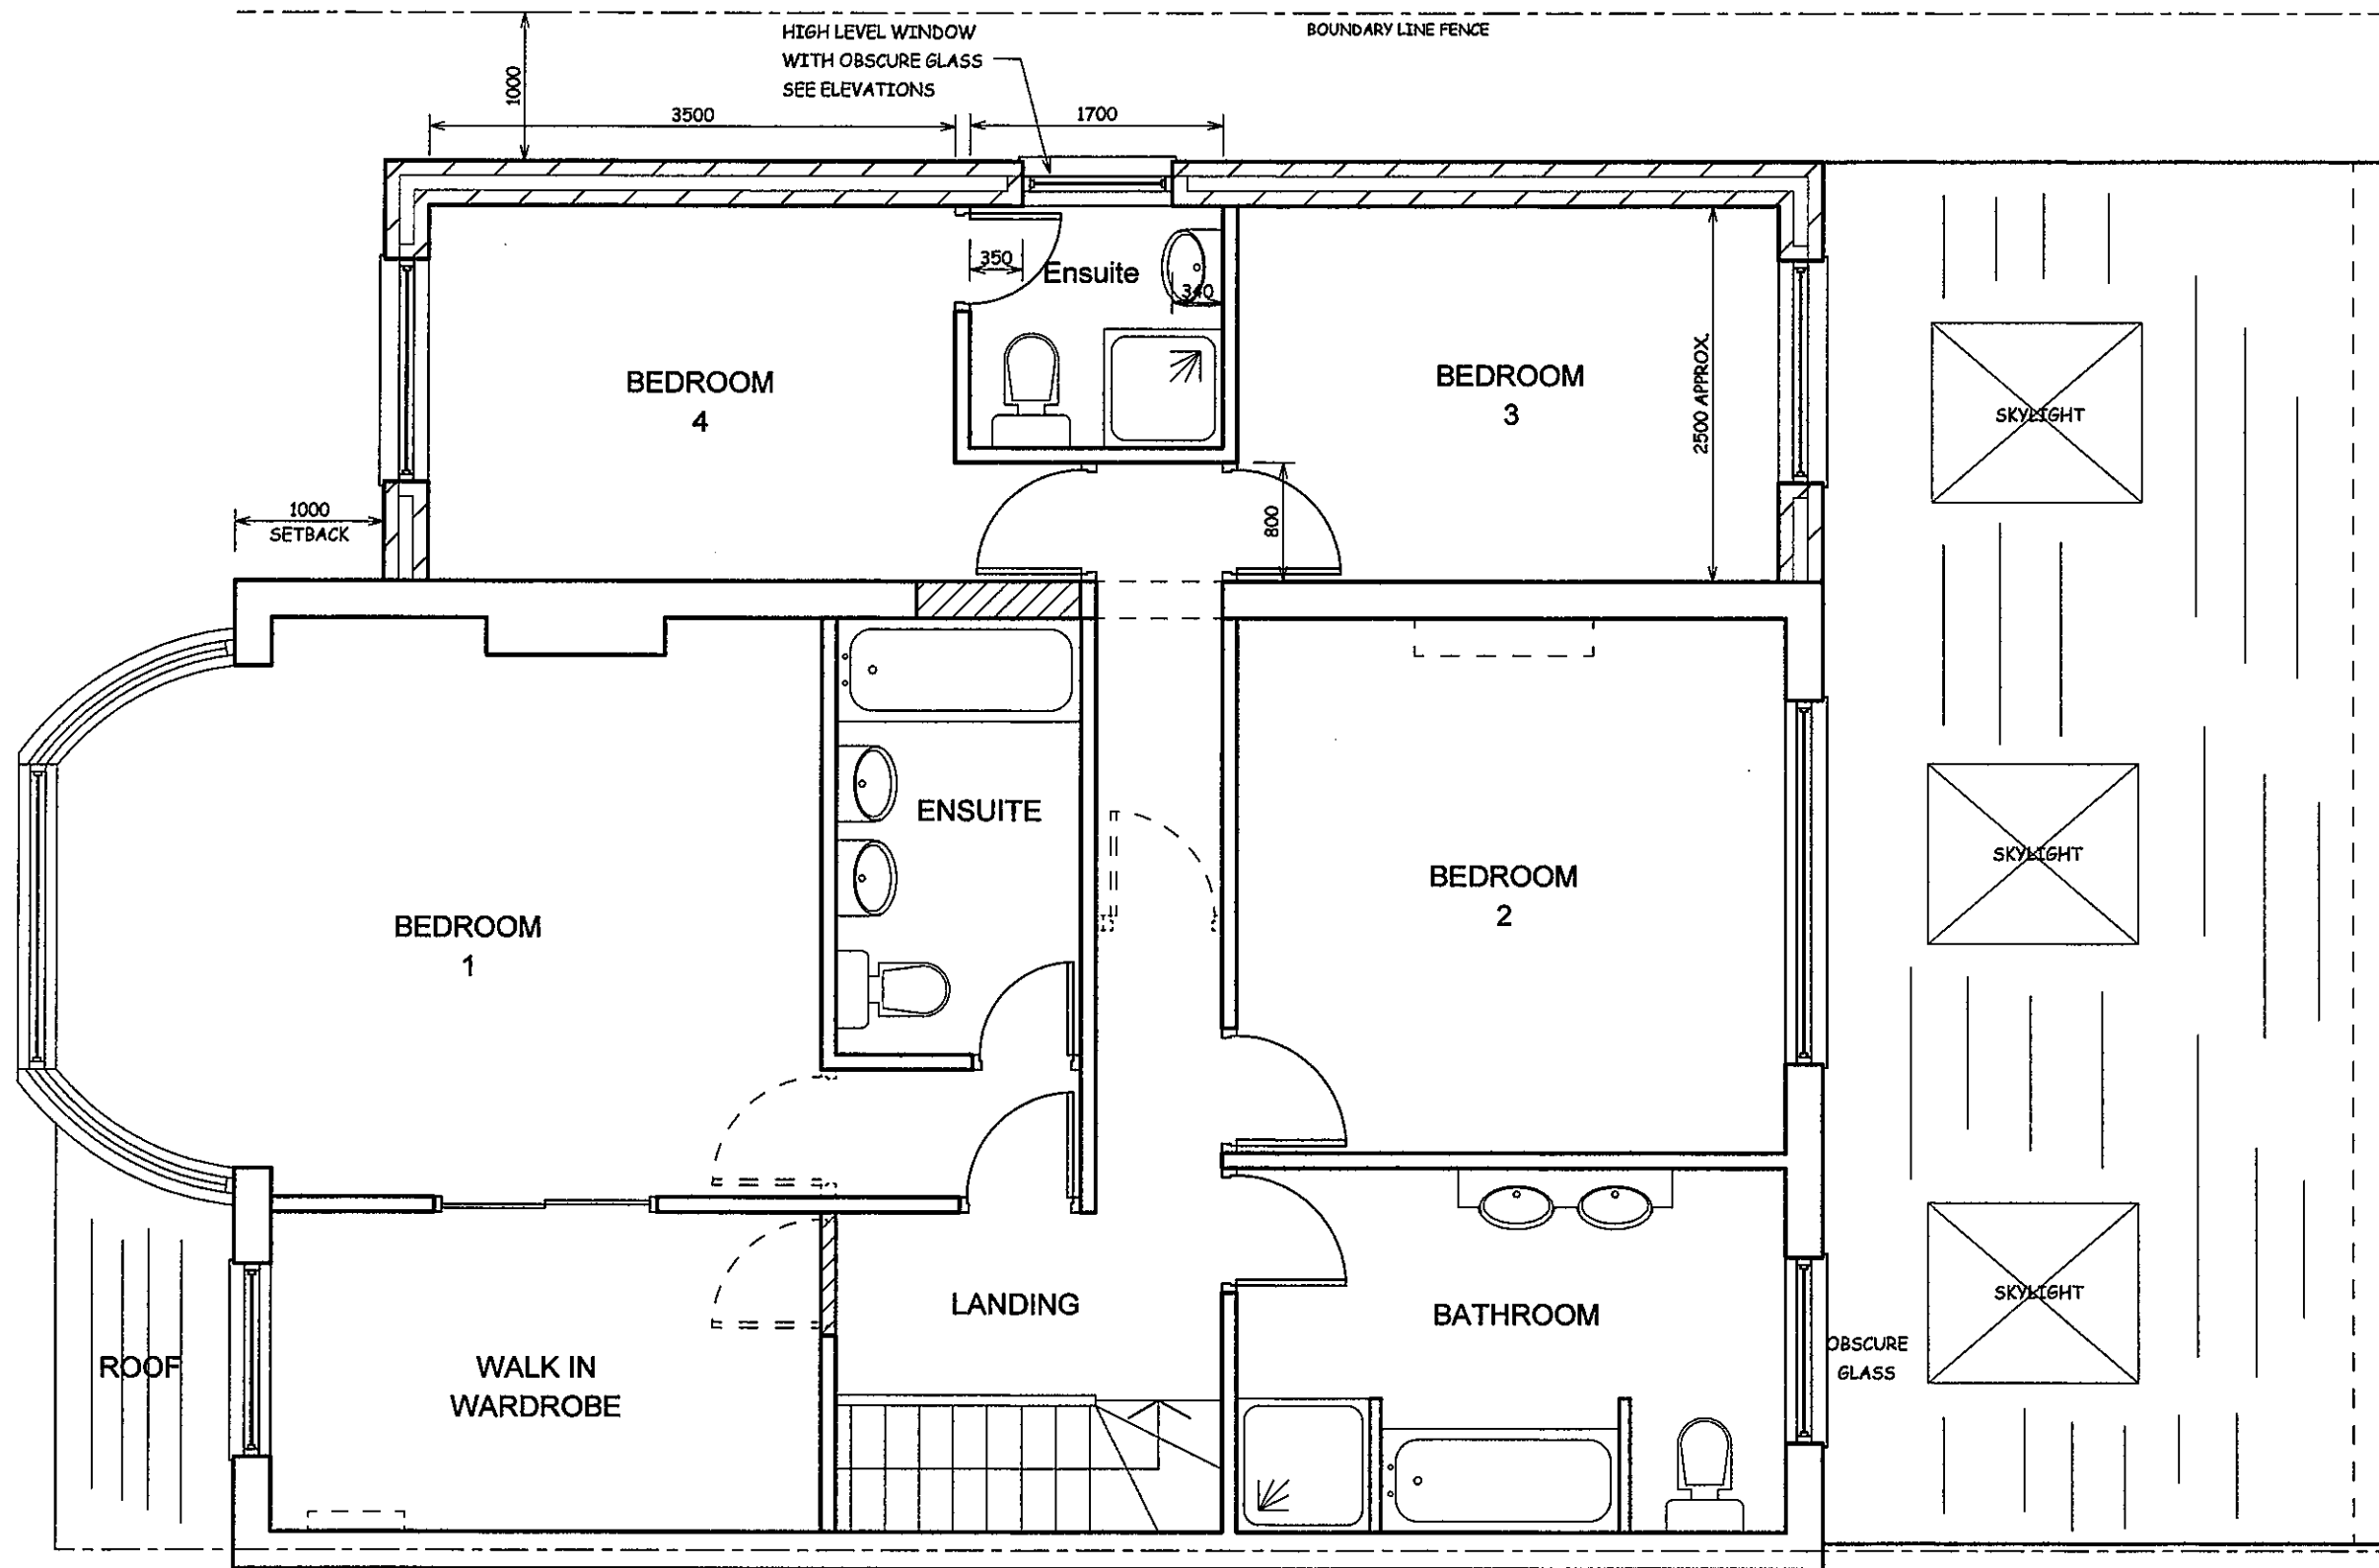

NOTES:
ALL DIMENSIONS MUST BE CHECKED ON SITE AND
NOT SCALED FROM THIS DRAWING

REV.	DATE	DESCRIPTION
A	JAN/20	MONO PITCH ROOF AT FRONT OF SIDE EXTENSION REMOVED

COPYRIGHT
R.P.ARCHITECTURAL SERVICES
39A,NORWICH ROAD
NORTHWOOD
MIDDLESEX
HA6 1ND

Tel:07753 659794

CLIENT:

JOB TITLE:

6 THE UPLANDS
RUISLIP
HA4 8QN

DRAWING TITLE

PROPOSED FIRST FLOOR

SCALE: 1:50

DATE:OCT/2019

DRAWN: RPA

DRAWING. NO.

RPA/6/TU/104

REV.

A