Ordnance Survey (c) Crown Copyright 2023. All rights reserved. Licence number 100022432

Location plan

DWG No. 3325 SK1 Scale 1:1250
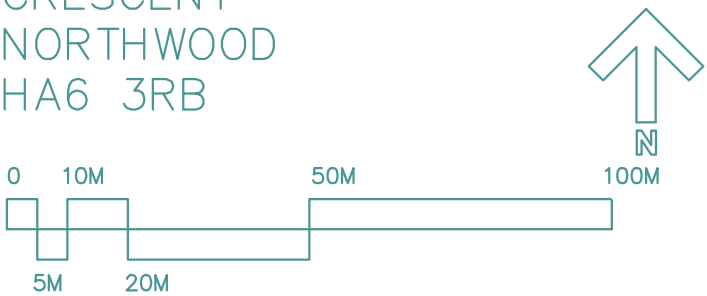
10 WOODGATE
CRESCENT
NORTHWOOD
HA6 3RB