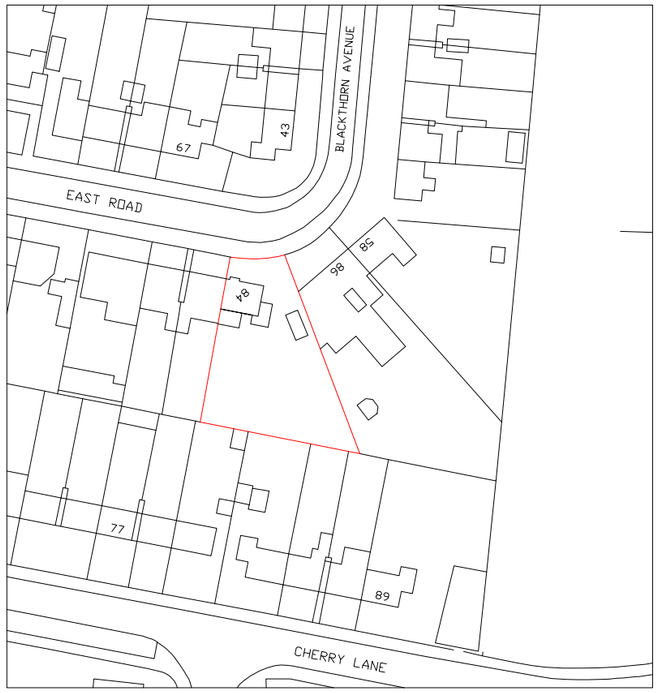

Location Plan
Scale:1:1250

1:1250 0 5 10 20 50 100 Meter

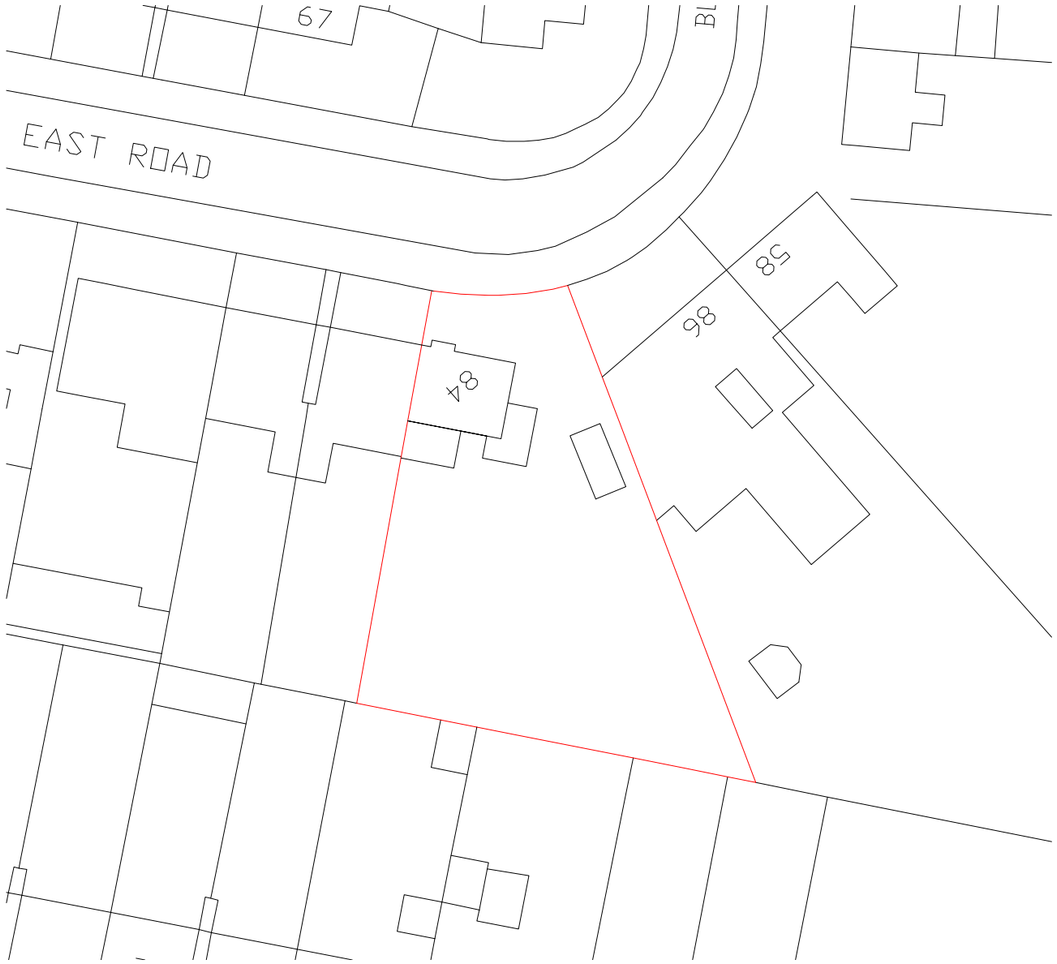

Block Plan
Scale:1:500

1:500 0 5 10 20 50 Meter

Multi Creation	Project: 84 East Road West Drayton Middx UB7 9HA	Title: Location Plan Block Plan	Scale: 1:1250/500@A3 Date: 07 2022 Drawing No.: 3624 - 05/MT Revision

239 Western Road, Southall, Middx, UB2 5HS Tel: 020 8571 1369 info@multicreation.co.uk