

NOTES :
ALL DIMENSIONS MUST BE CHECKED ON SITE AND
NOT SCALED FROM THIS DRAWING

A		
DATE	REVISION	

COPYRIGHT:

R.P.ARCHITECTURAL SERVICES
39A NORWICH ROAD
NORTHWOOD
MIDDLESEX
HA6 1ND
Tel: 07753 659794

CLIENT:

JOB TITLE:

8A,HIGHFIELD ROAD
NORTHWOOD
HA6 1ET


DRAWING TITLE:

BLOCK PLAN

SCALE : 1:100

DATE:JULY/2020	DRAWN: RPA
----------------	------------

DRG. NO. RPA/8/HFR/200	REV.
-------------------------------	--------------

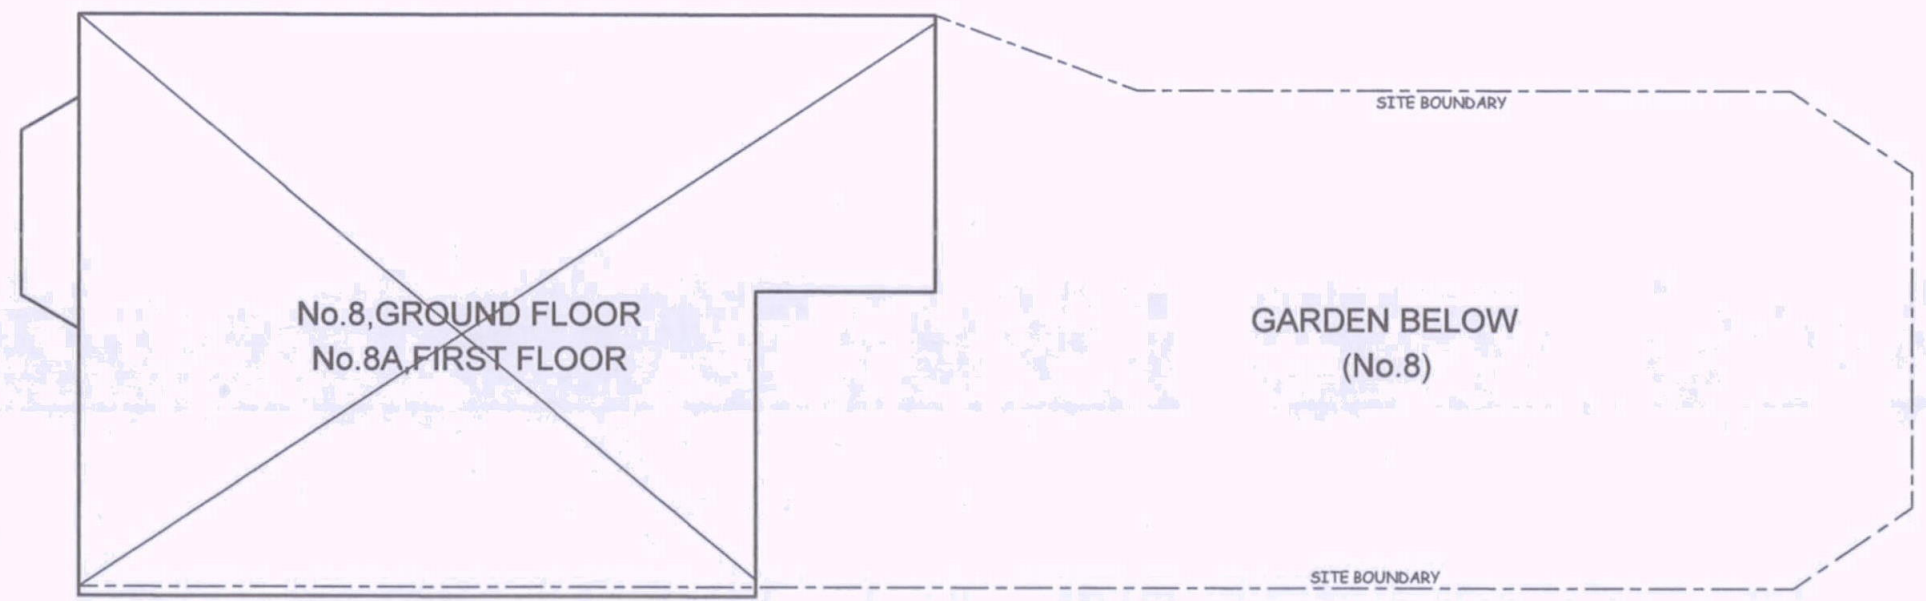

16 JUL 2020

