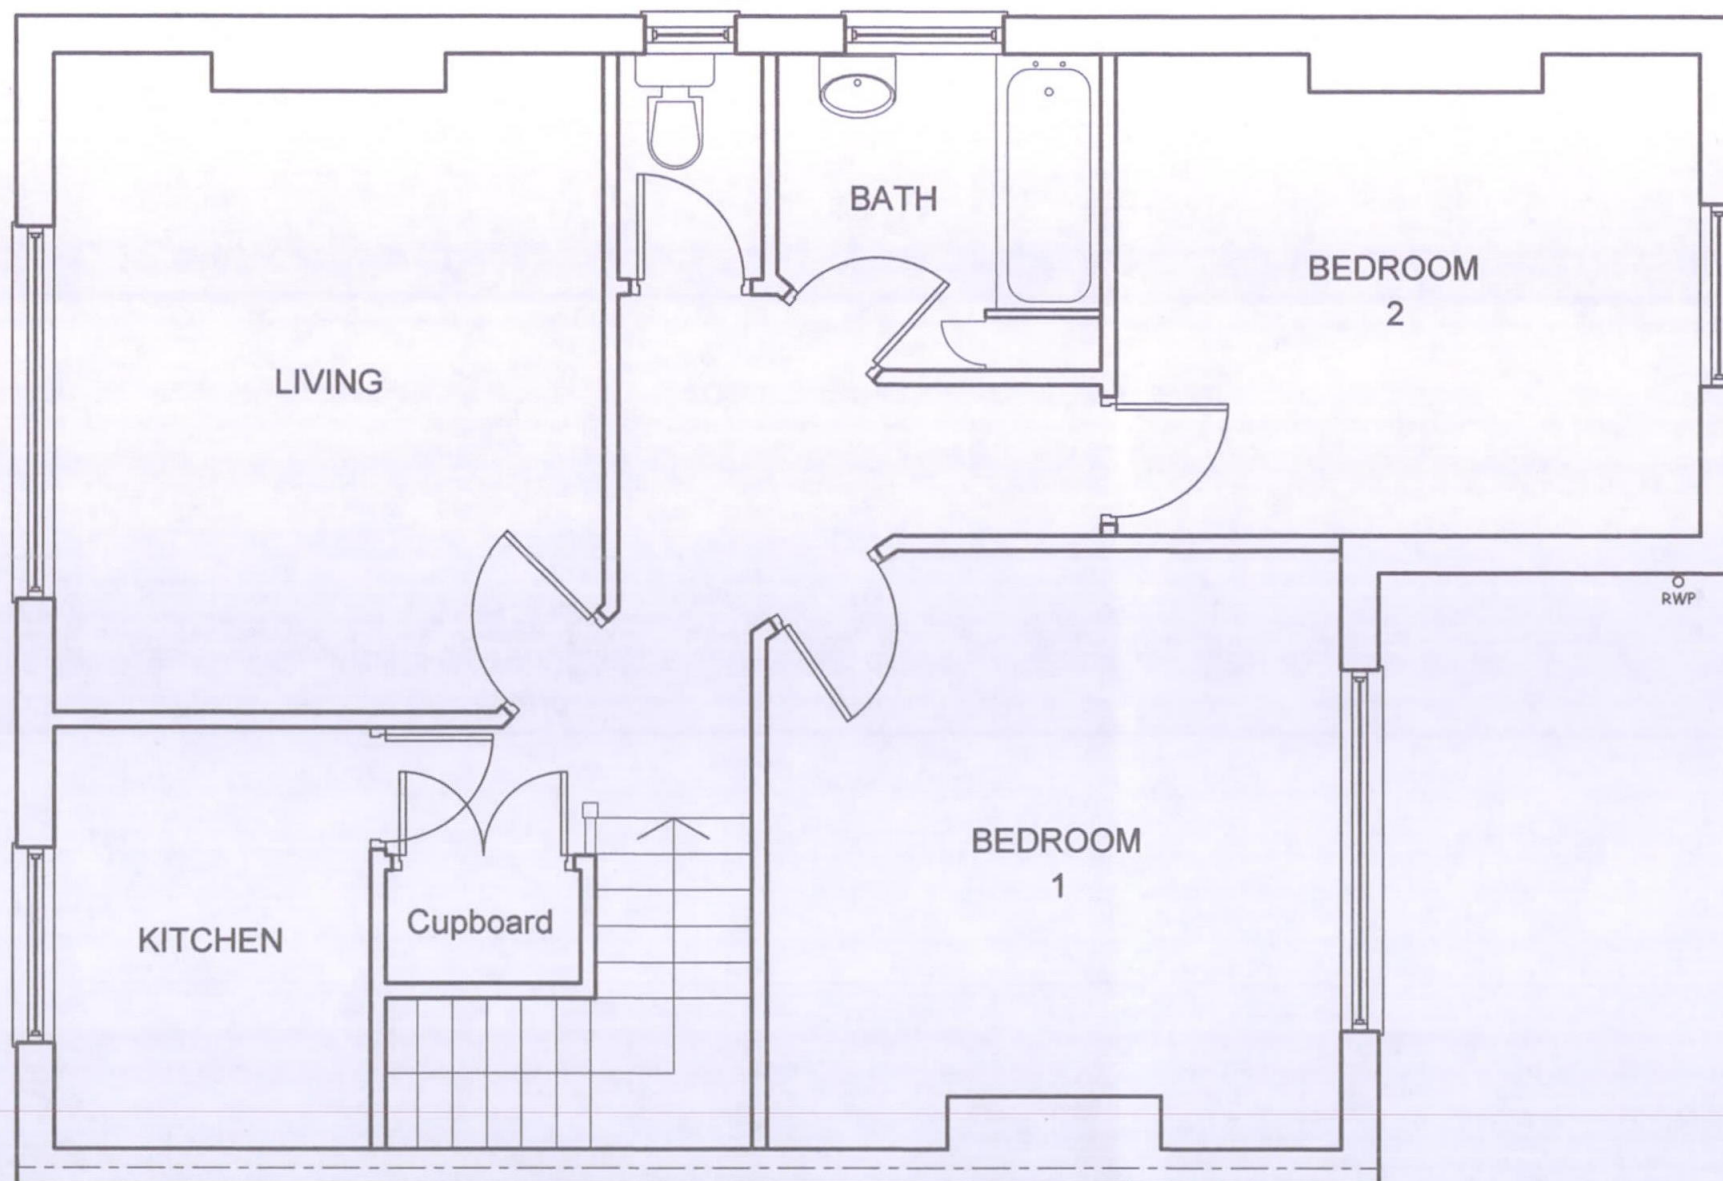


SCALE BAR

NOTES:
ALL DIMENSIONS MUST BE CHECKED ON SITE AND
NOT SCALED FROM THIS DRAWING

A		
REV.	DATE	DESCRIPTION

COPYRIGHT:
R.P.ARCHITECTURAL SERVICES
39A,NORWICH ROAD
NORTHWOOD
MIDDLESEX
HA6 1ND

Tel:07753 659794

CLIENT:

JOB TITLE:

8A HIGHFIELD ROAD
NORTHWOOD
HA6 1ET

DRAWING TITLE

EXISTING FIRST FLOOR

SCALE: 1:50

DATE:JUNE/2020

DRAWN: RPA

DRAWING. NO.

RPA/8A/HFR/201

REV.