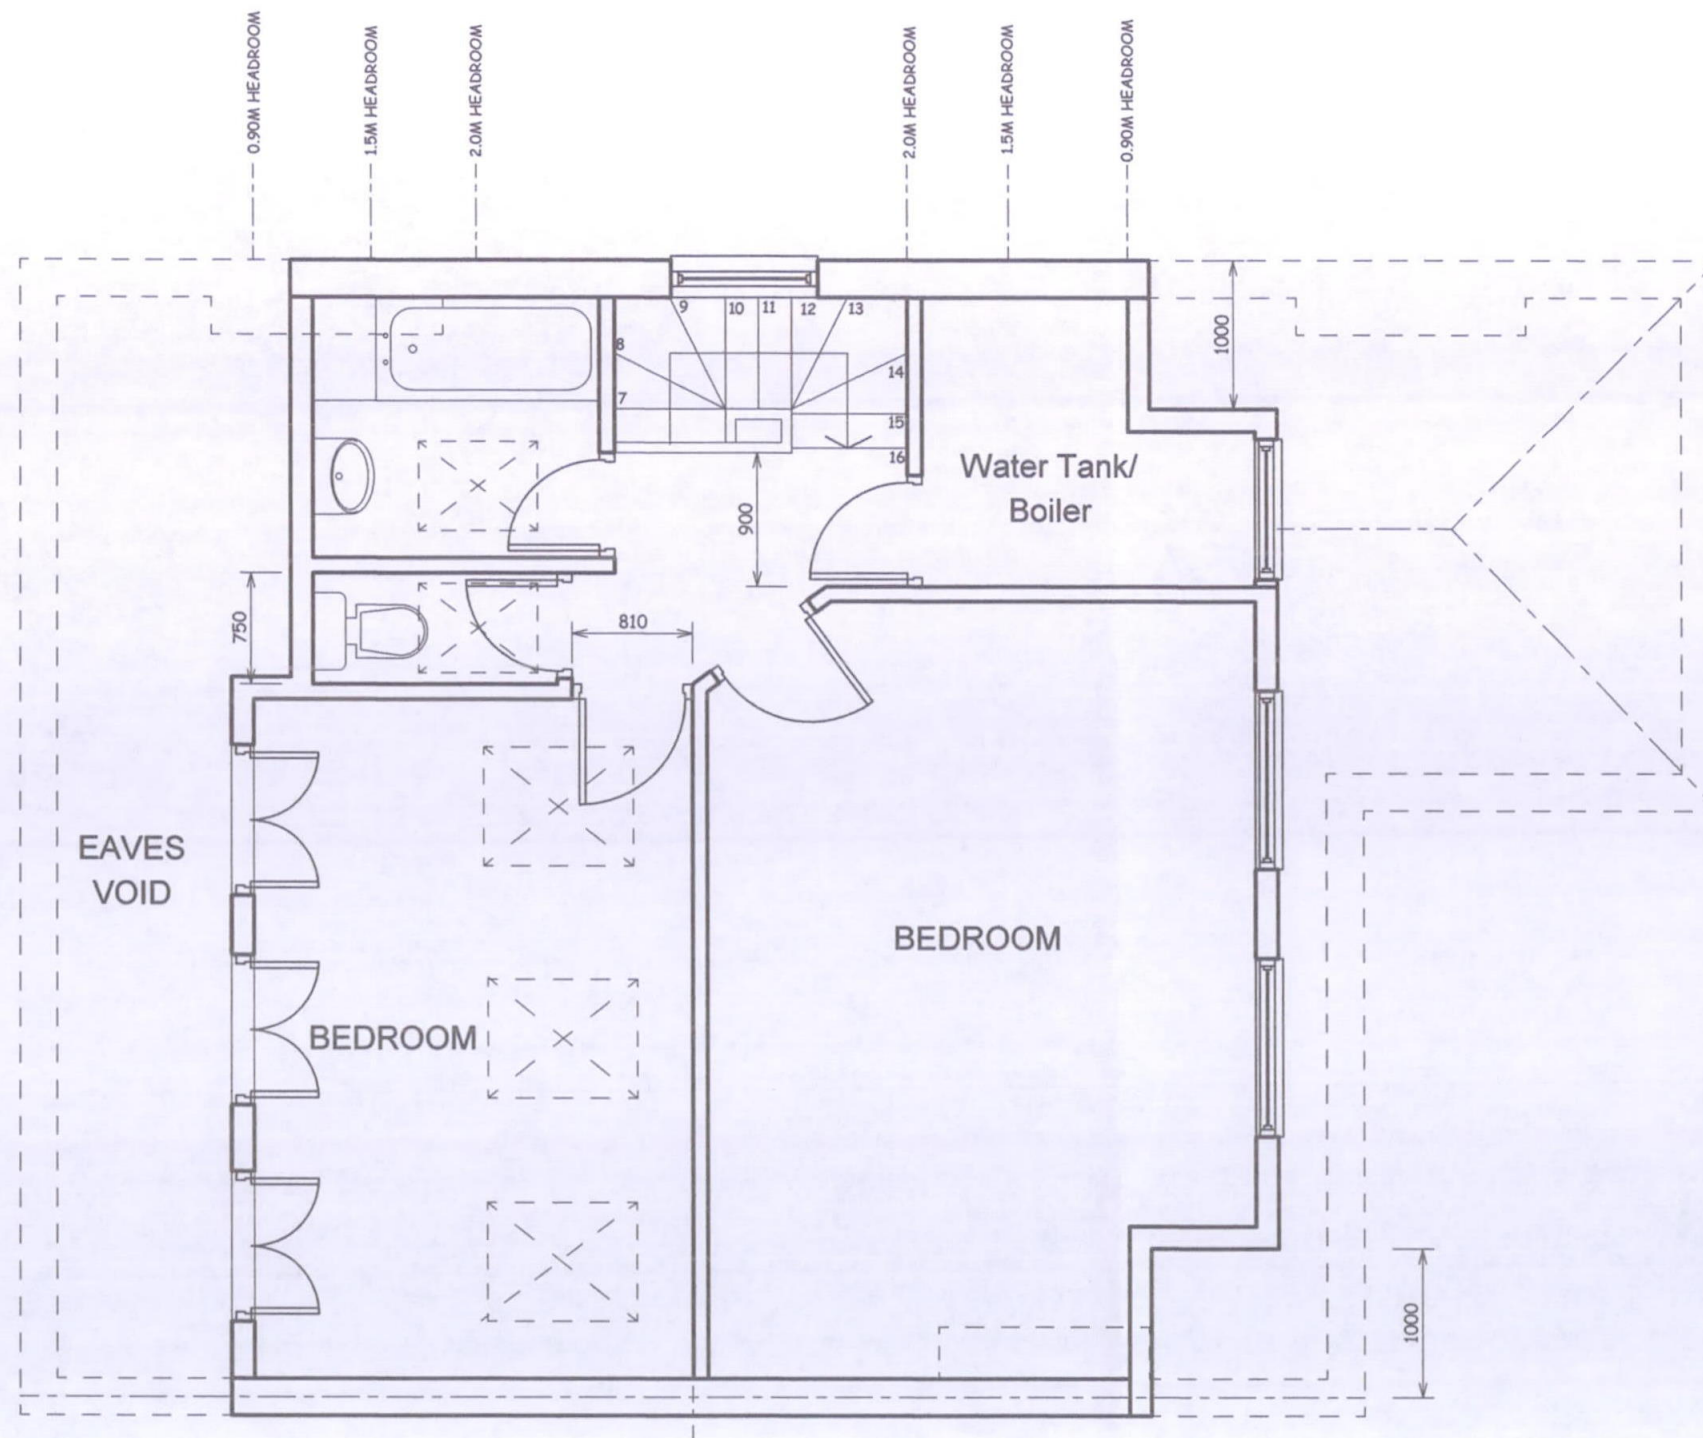


SCALE BAR

NOTES:
ALL DIMENSIONS MUST BE CHECKED ON SITE AND NOT SCALED FROM THIS DRAWING
ALL HEADROOMS AND DIMENSIONS SHOWN ARE APPROXIMATE AND TO BE CHECKED AND CONFIRMED ON SITE

A		
REV.	DATE	DESCRIPTION

COPYRIGHT:
R.P.Architectural Services
39A, NORWICH ROAD
NORTHWOOD
MIDDLESEX
HA6 1ND
Tel: 07753 659794

CLIENT:

JOB TITLE:
8A HIGHFIELD ROAD
NORTHWOOD
HA6 1ET

DRAWING TITLE
PROPOSED LOFT LEVEL FLOOR

SCALE: 1:50

DATE: JUNE/2020 DRAWN: RPA

DRAWING. NO. RPA/8A/HFR/203	REV.
--------------------------------	------