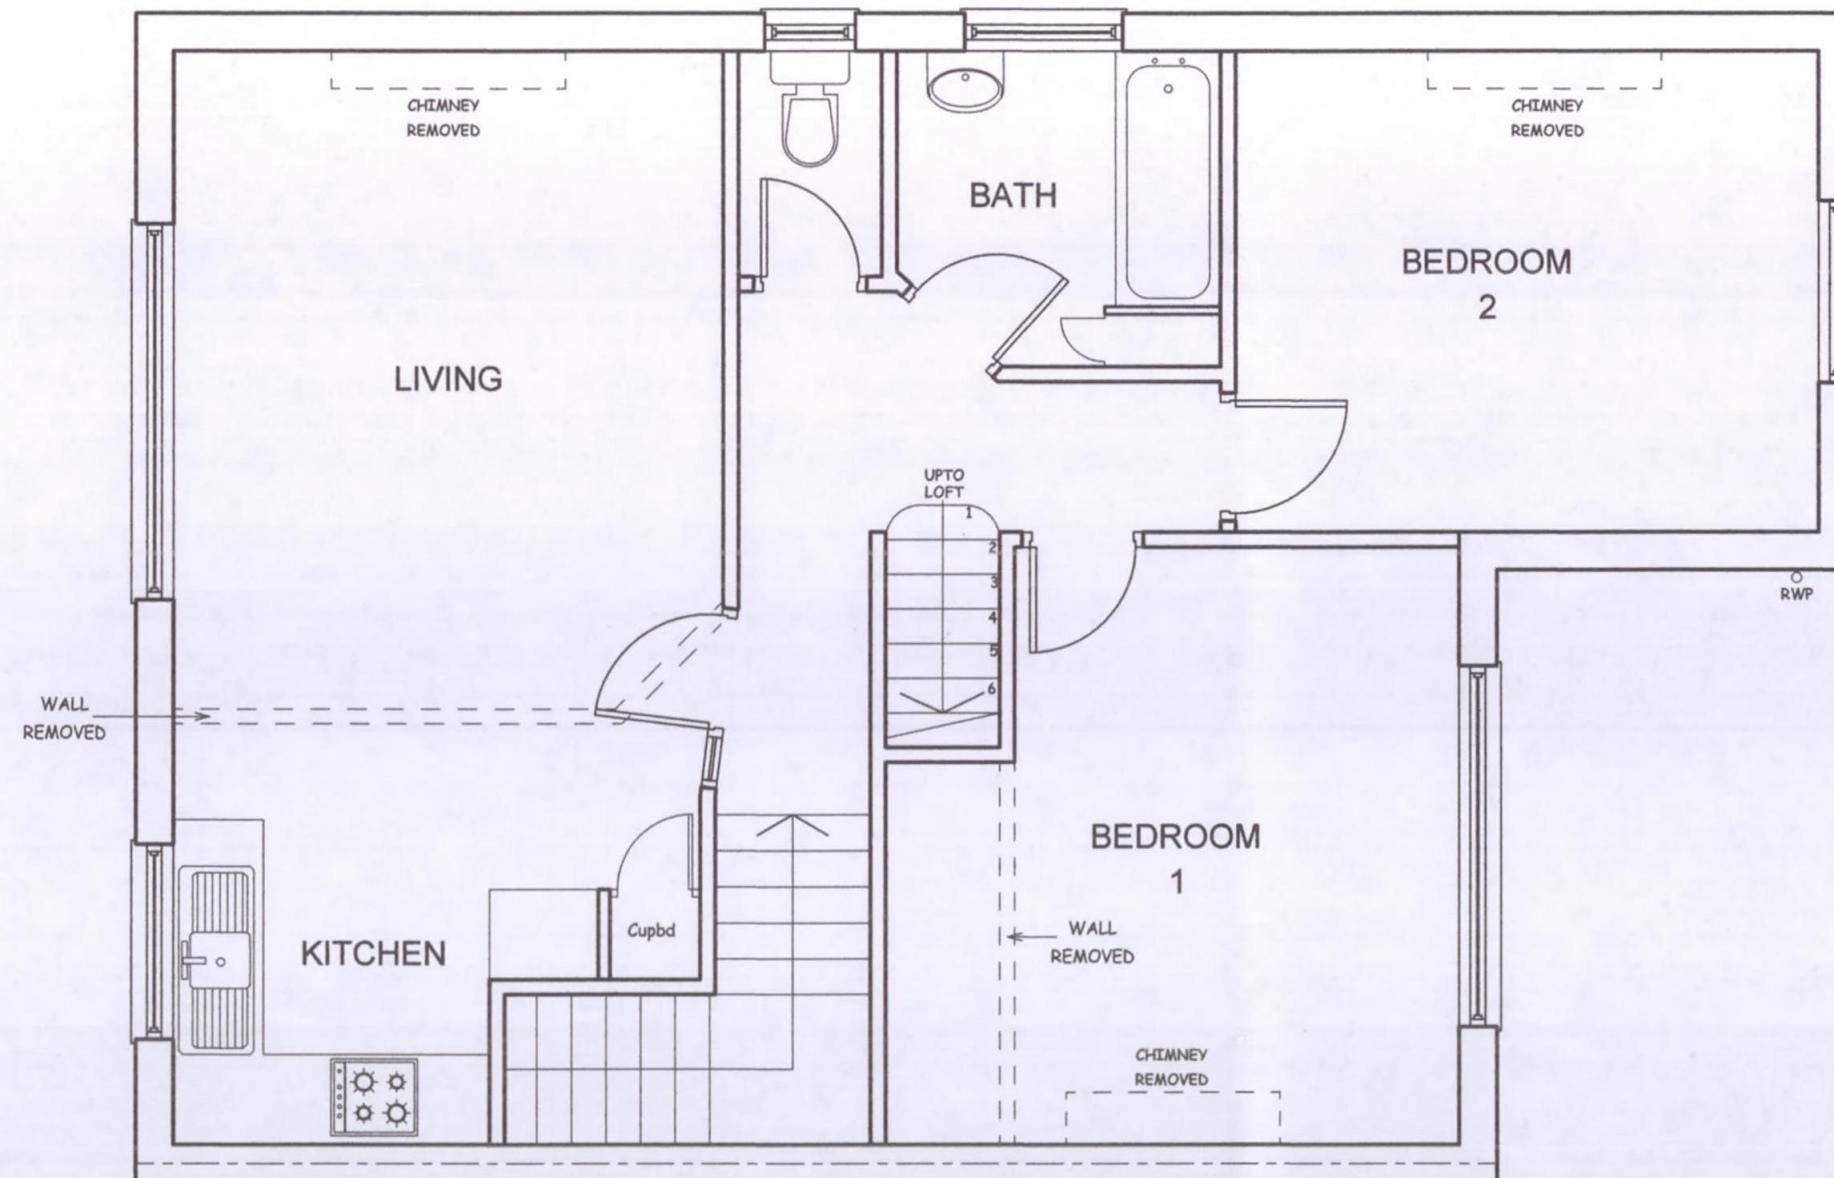


SCALE BAR

NOTES:
ALL DIMENSIONS SHOWN ARE APPROXIMATE AND MUST BE
CHECKED/VERIFIED ON SITE AND NOT SCALED FROM THIS
DRAWING

A	DEC/20	LAYOUT AMENDED
REV.	DATE	DESCRIPTION

COPYRIGHT:
R.P.ARCHITECTURAL SERVICES
39A,NORWICH ROAD
NORTHWOOD
MIDDLESEX
HA6 1ND

Tel:07753 659794

CLIENT:

JOB TITLE:

8A HIGHFIELD ROAD
NORTHWOOD
HA6 1ET

DRAWING TITLE

PROPOSED FIRST FLOOR

SCALE: 1:50

DATE:JUNE/2020

DRAWN: RPA

DRAWING. NO.
RPA/8A/HFR/202

REV.
A