


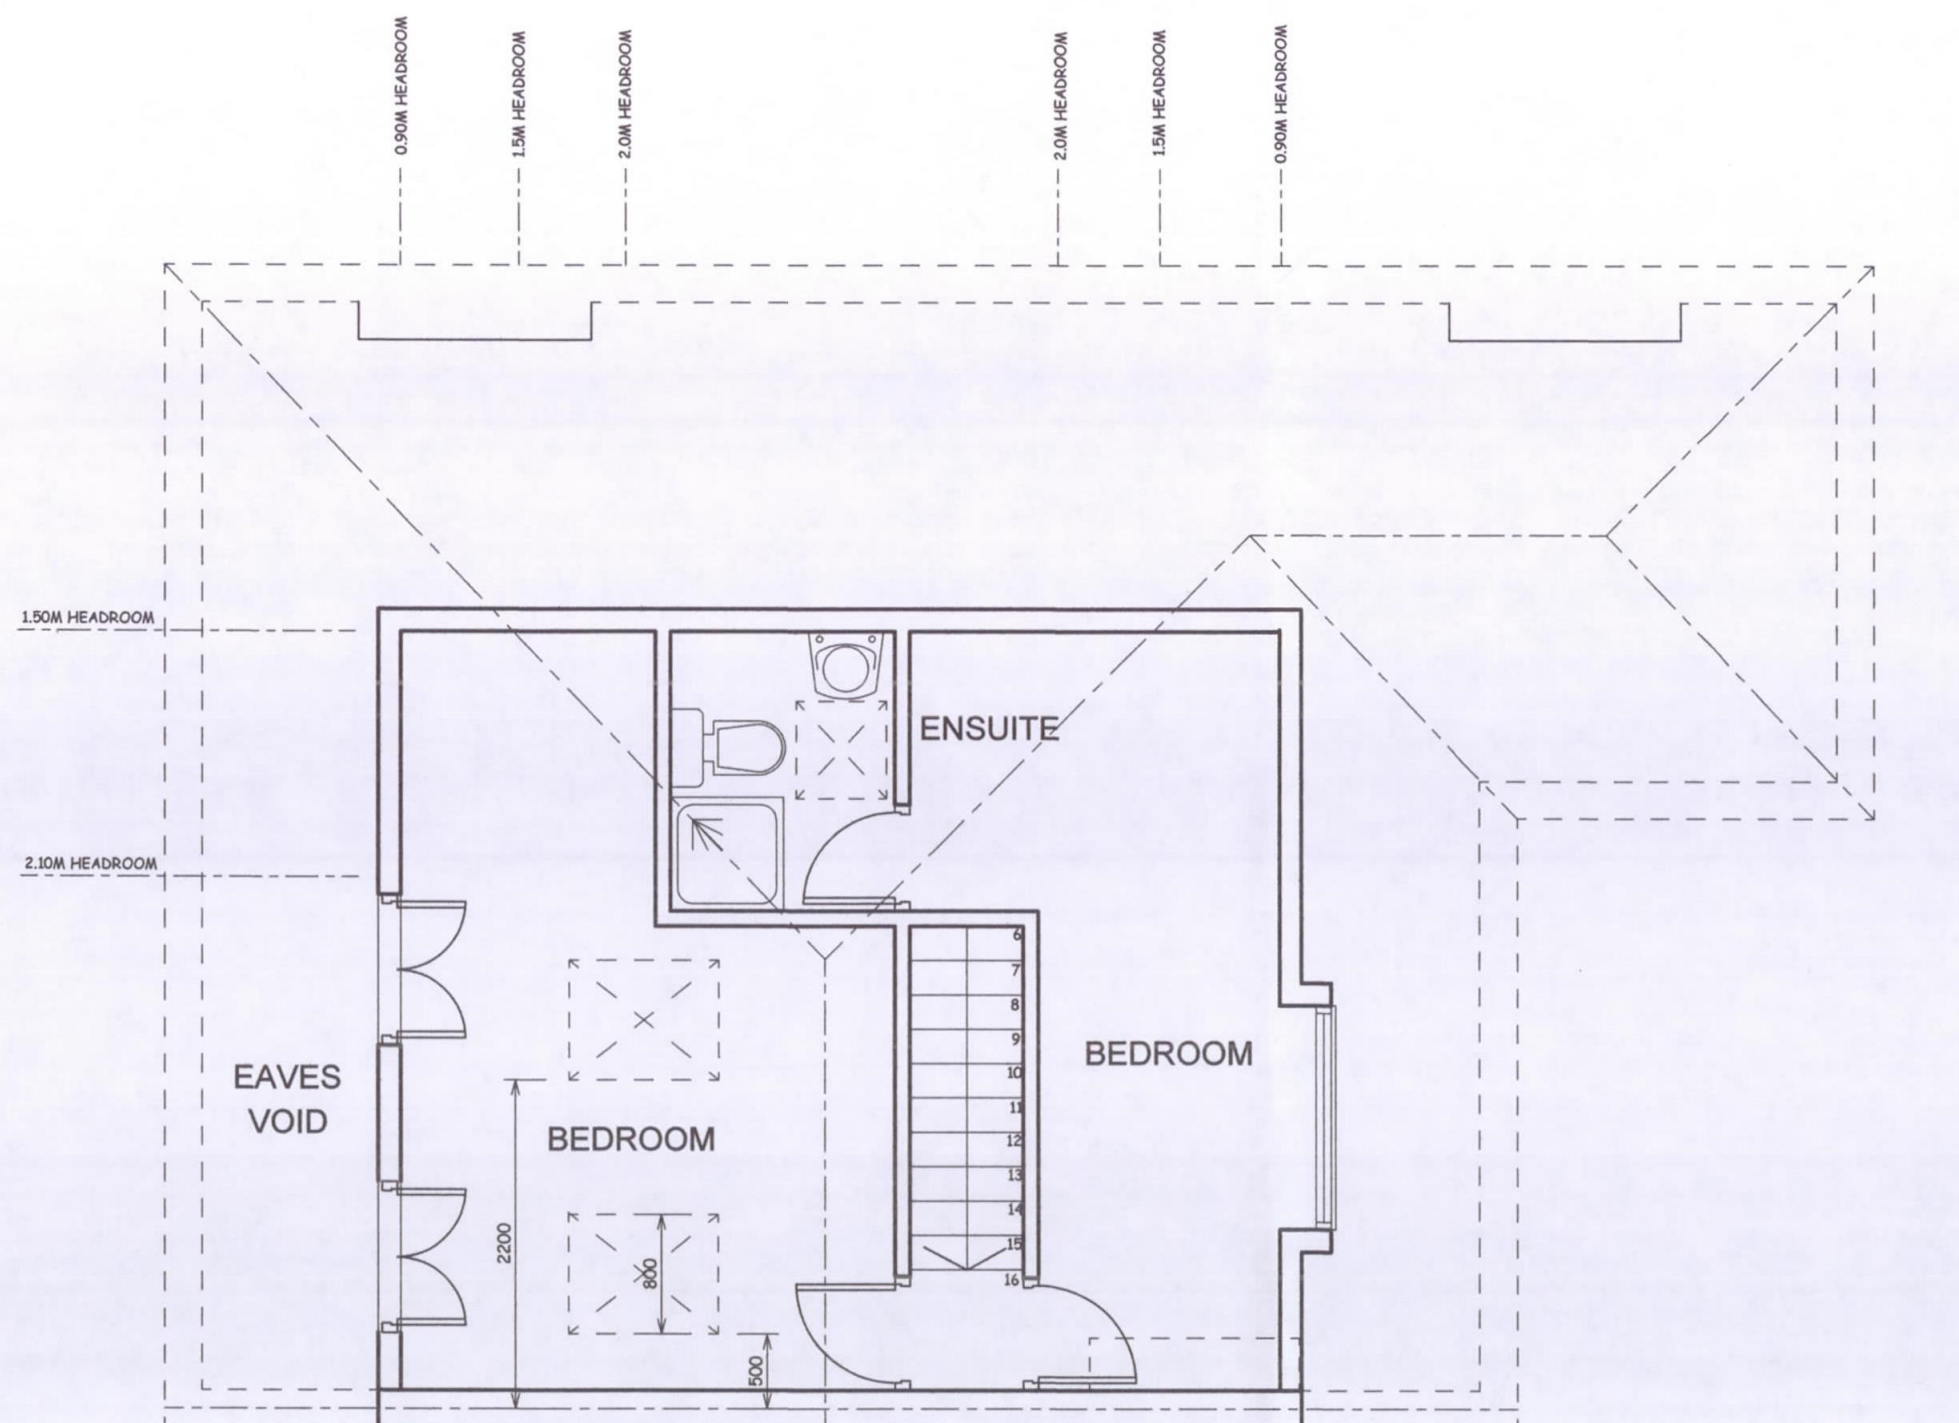

NOTES:  
ALL DIMENSIONS SHOWN ARE APPROXIMATE AND  
MUST BE CHECKED/VERIFIED ON SITE AND NOT  
SCALED FROM THIS DRAWING

ALL HEADROOMS SHOWN ARE APPROXIMATE TO BE  
VERIFIED ON SITE

|      |        |                |
|------|--------|----------------|
| A    | DEC/20 | LAYOUT AMENDED |
| REV. | DATE   | DESCRIPTION    |

COPYRIGHT:  
**R.P.ARCHITECTURAL SERVICES**  
39A,NORWICH ROAD  
NORTHWOOD  
MIDDLESEX  
HA6 1ND  
  
Tel:07753 659794

CLIENT:

JOB TITLE:

**8A HIGHFIELD ROAD**  
**NORTHWOOD**  
**HA6 1ET**

DRAWING TITLE

**PROPOSED LOFT LEVEL FLOOR**

SCALE: 1:50

DATE:JUNE/2020      DRAWN: RPA

|                       |          |
|-----------------------|----------|
| DRAWING. NO.          | REV.     |
| <b>RPA/8A/HFR/203</b> | <b>A</b> |