


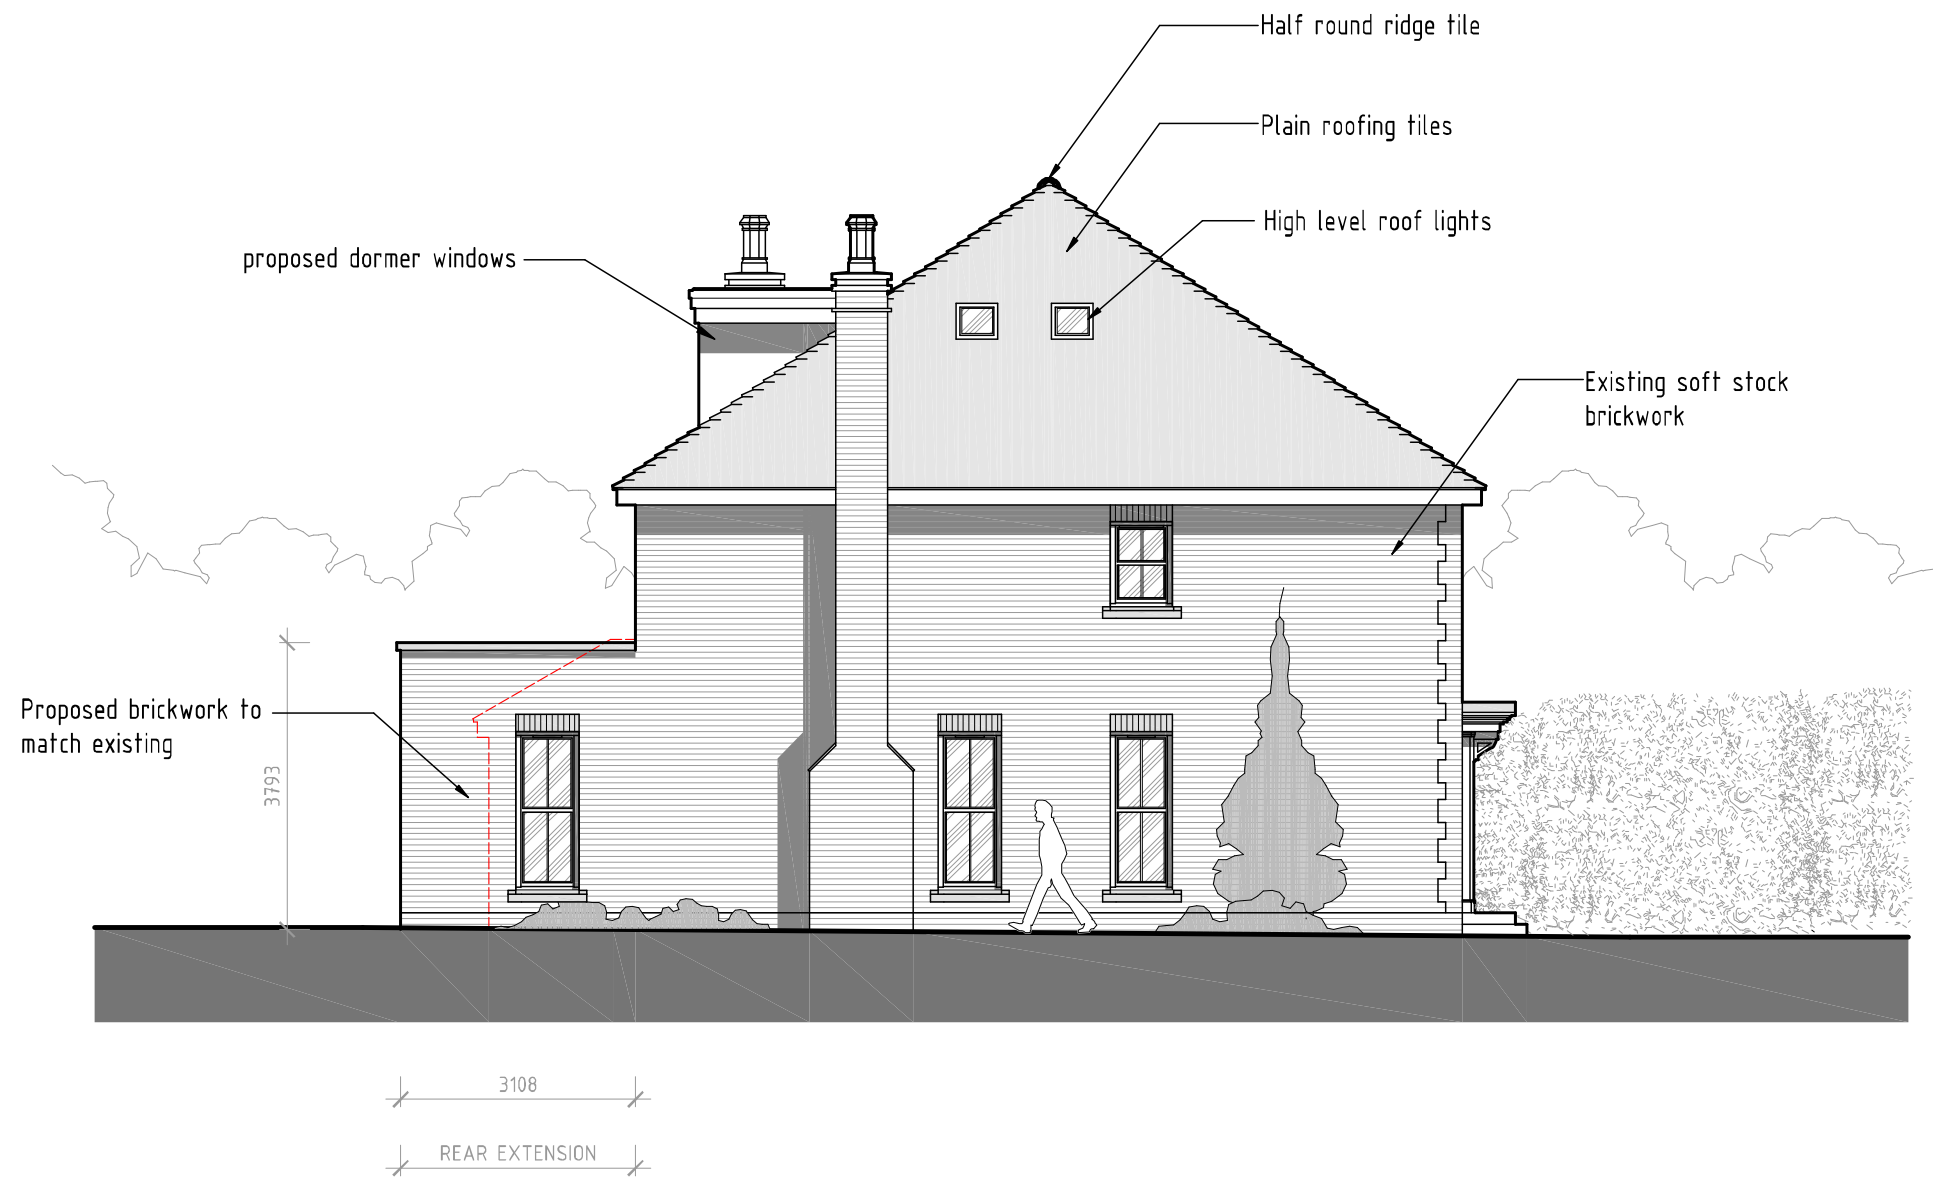

PROPOSED SIDE ELEVATION



drawing: PROPOSED SIDE ELEVATION

project: 3 ROGERS RUFF, NORTHWOOD

scale: 1 : 100 A3 date: 21 / 04 / 2020

drawing no: 1052 / P2 / 8 drawn: AT

client: MR & MRS LAKHANI

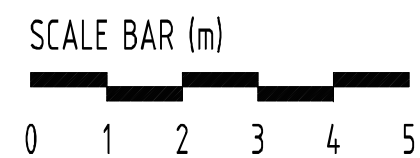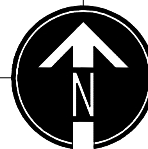

DUSEK DESIGN ASSOCIATES LTD
ARCHITECTURE + PLANNING

01895 831 103
info@dusek.co.uk
www.dusek.co.uk

