


1 DRAKES DRIVE (ATTACHMENT 1)

IN FILL WITH RAILINGS BETWEEN PILLARS

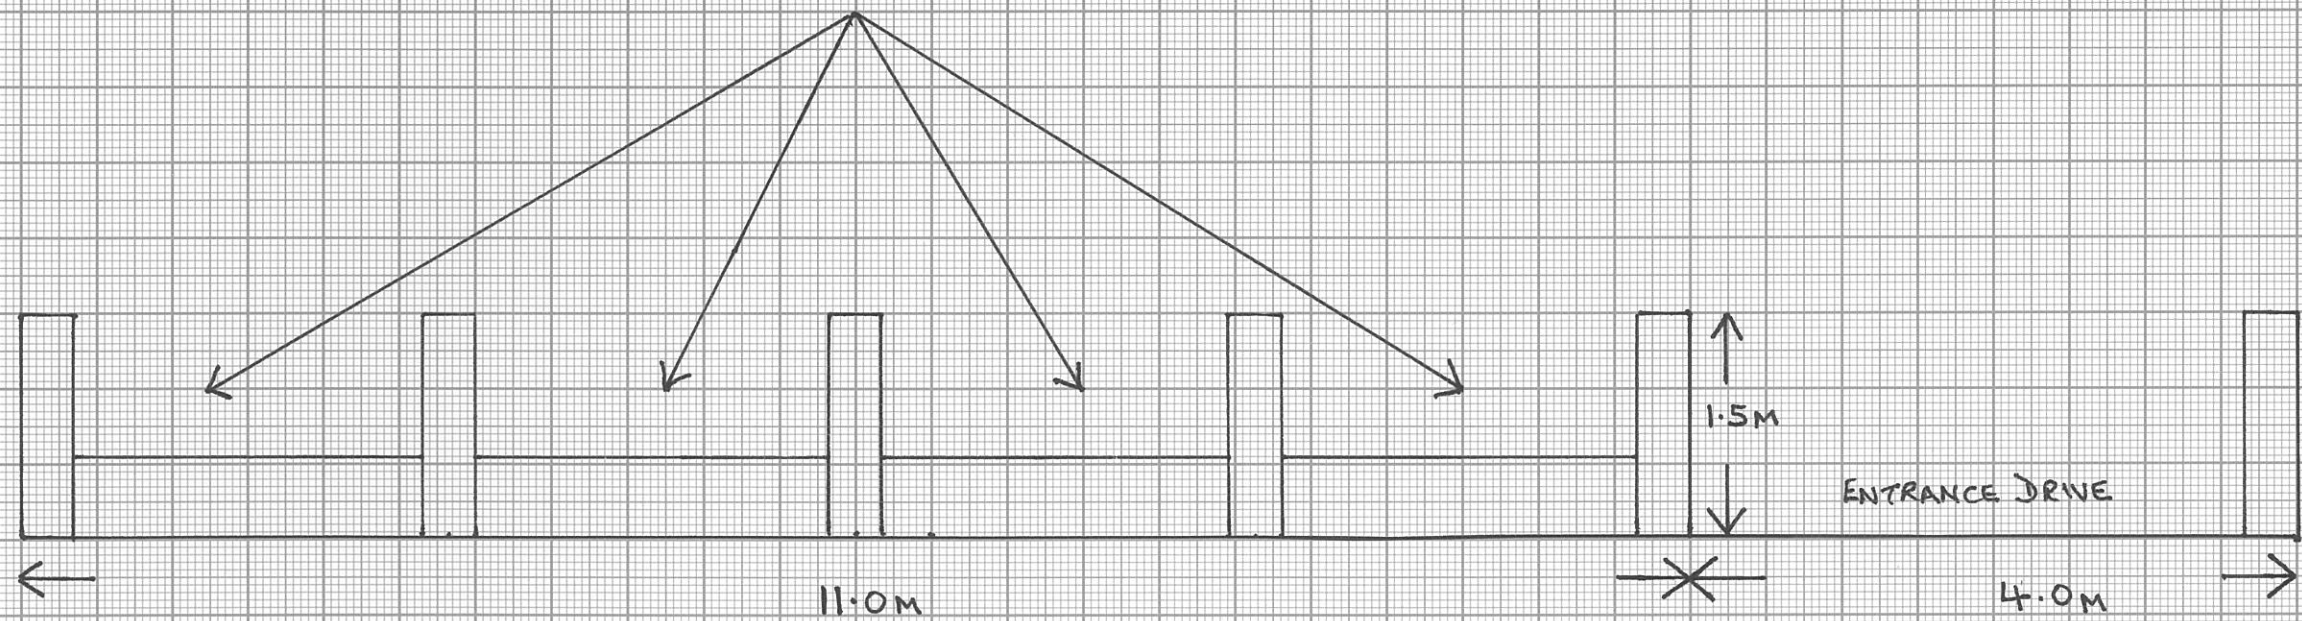

PROPOSED WALL WITH DIMENSIONS AND SCALE

SCALE 1:50