




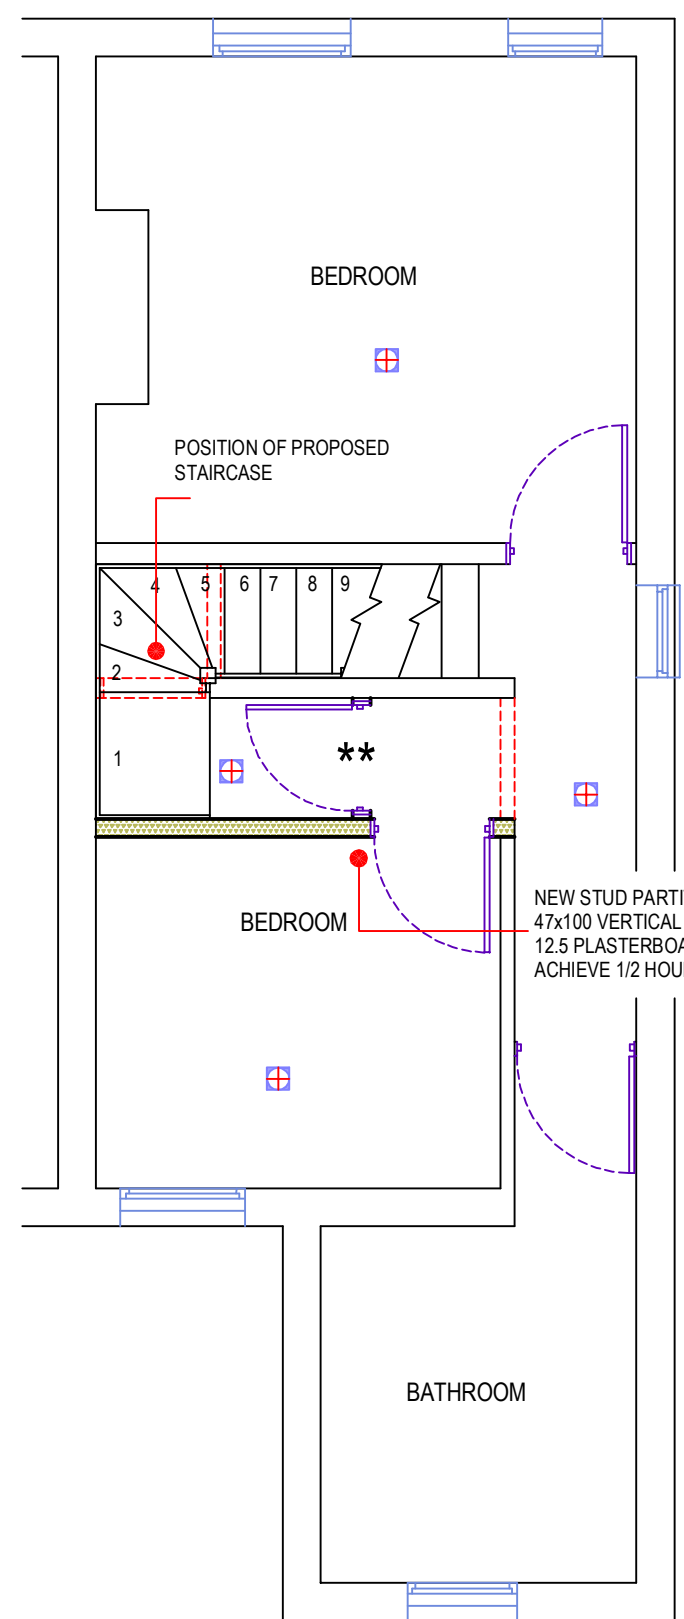


PROPOSED FIRST FLOOR (1:50)

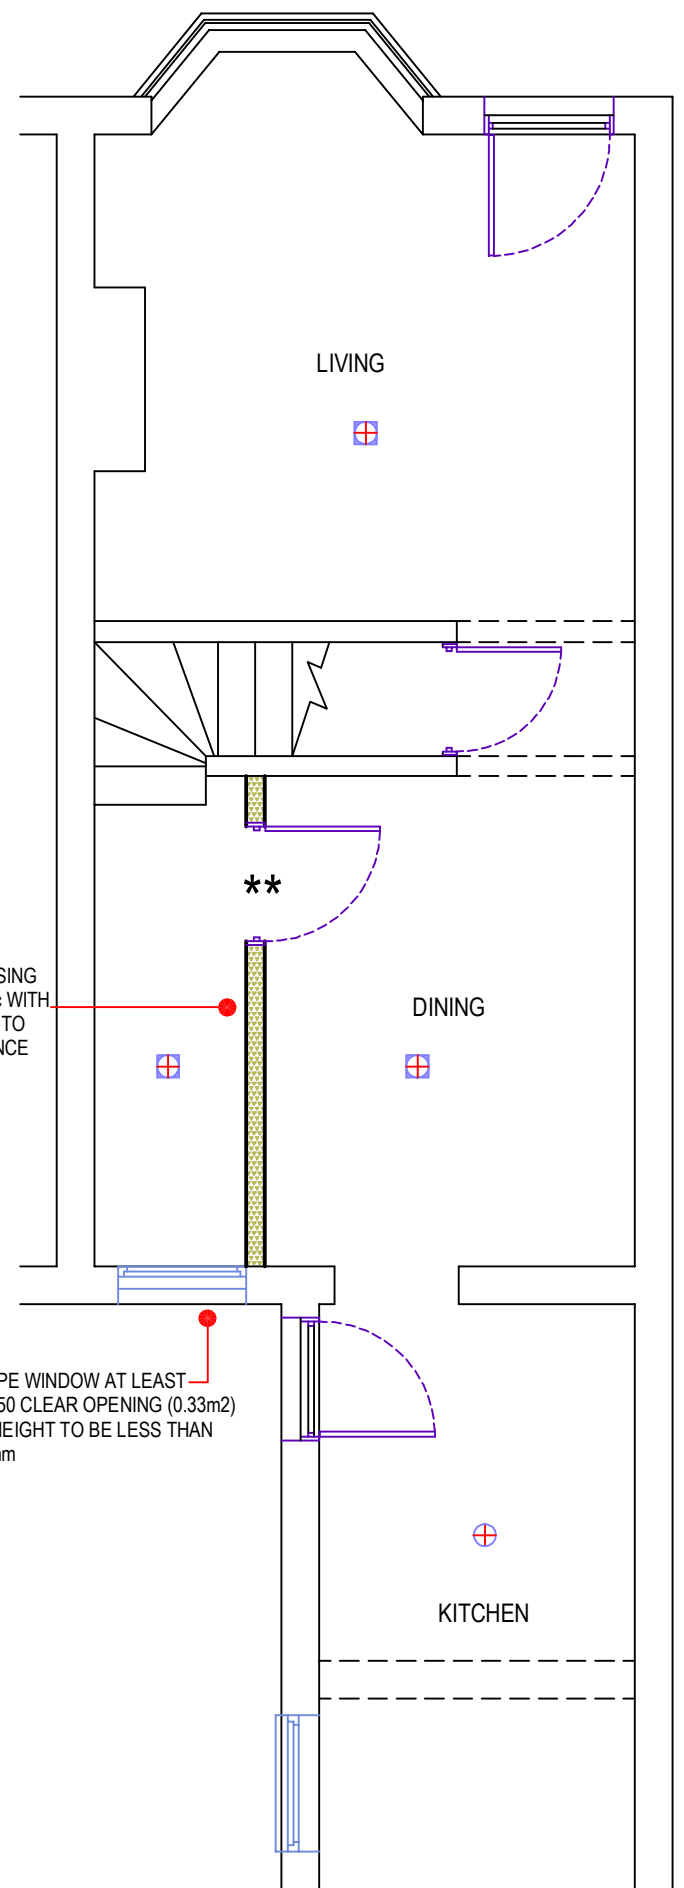

PROPOSED GROUND FLOOR (1:50)

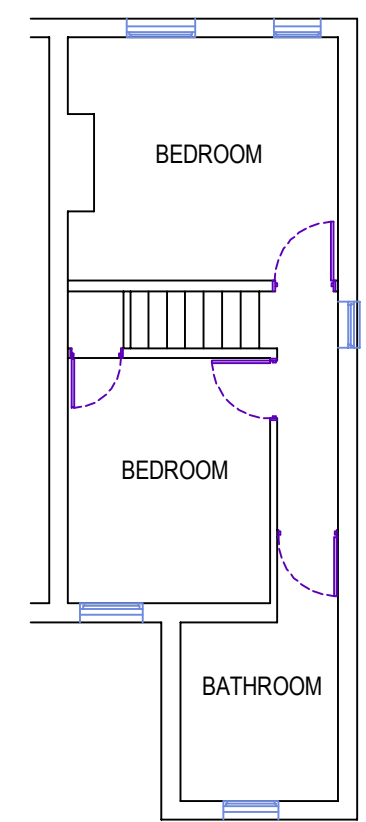

EXISTING FIRST FLOOR (1:100)

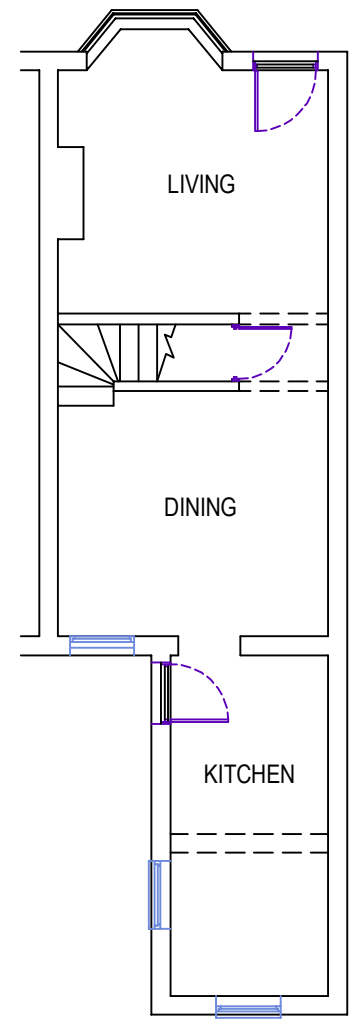

GROUND FLOOR (1:100)

FIRE PRECAUTIONS: (HOUSE)
ALL HABITABLE ROOMS, HALL AND LANDINGS TO BE FITTED WITH RADIO LINKED SMOKE ALARMS SHOWN THUS ⊕ WITH MAINS POWERED HEAT DETECTOR TO KITCHEN AREA SHOWN THUS ⊕ TO BS5446 -1:2000.
RF & EMC TO COMPLY WITH THE REQUIREMENTS OF THE RTTE DIRECTIVE COMPATIBLTY 1999/5/EC (RF PERFORMANCE TO EN300220-3, EMC TO EMC 301489-3)
NEW HABITABLE ROOMS TO BE FITTED WITH FD20 FIRE DOORS SHOWN THUS ** ANY DOOR GLAZING TO CHANGED TO 6mm PYROSHEILD FIRE RESISTANT GLASS.
NOTE! EXISTING DOORS TO BE OF ADEQUATE THICKNESS & INTEGRITY AND NO GAPS BETWEEN THE DOOR AND FRAME (TO BE CONFIRMED ON SITE)