


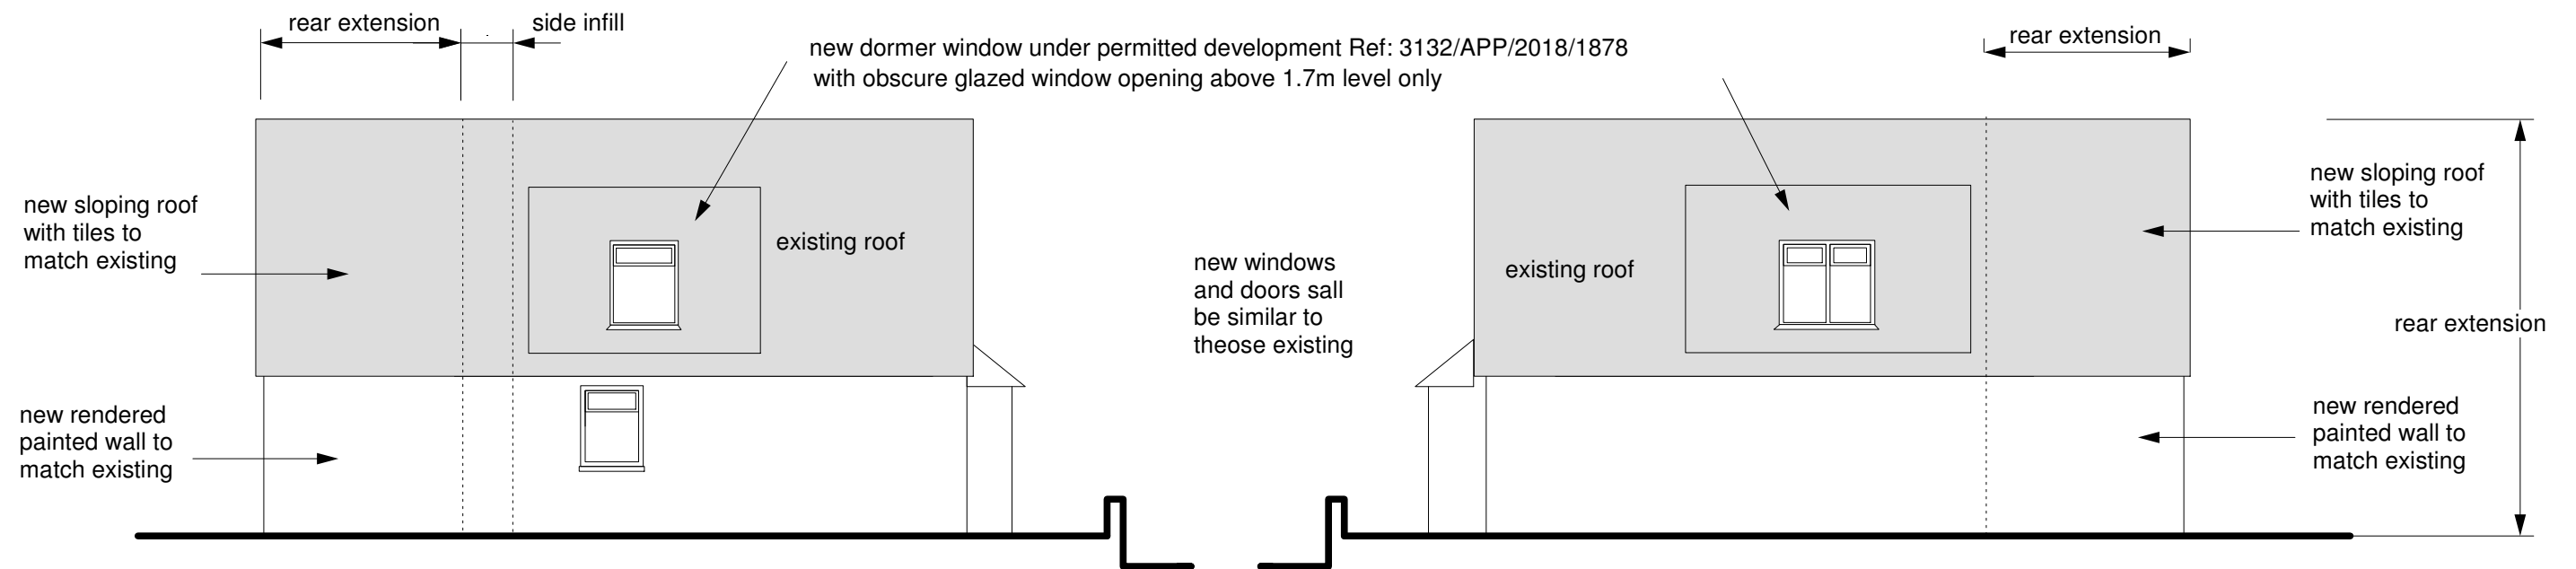


West Elevation

East Elevation





Front Elevation

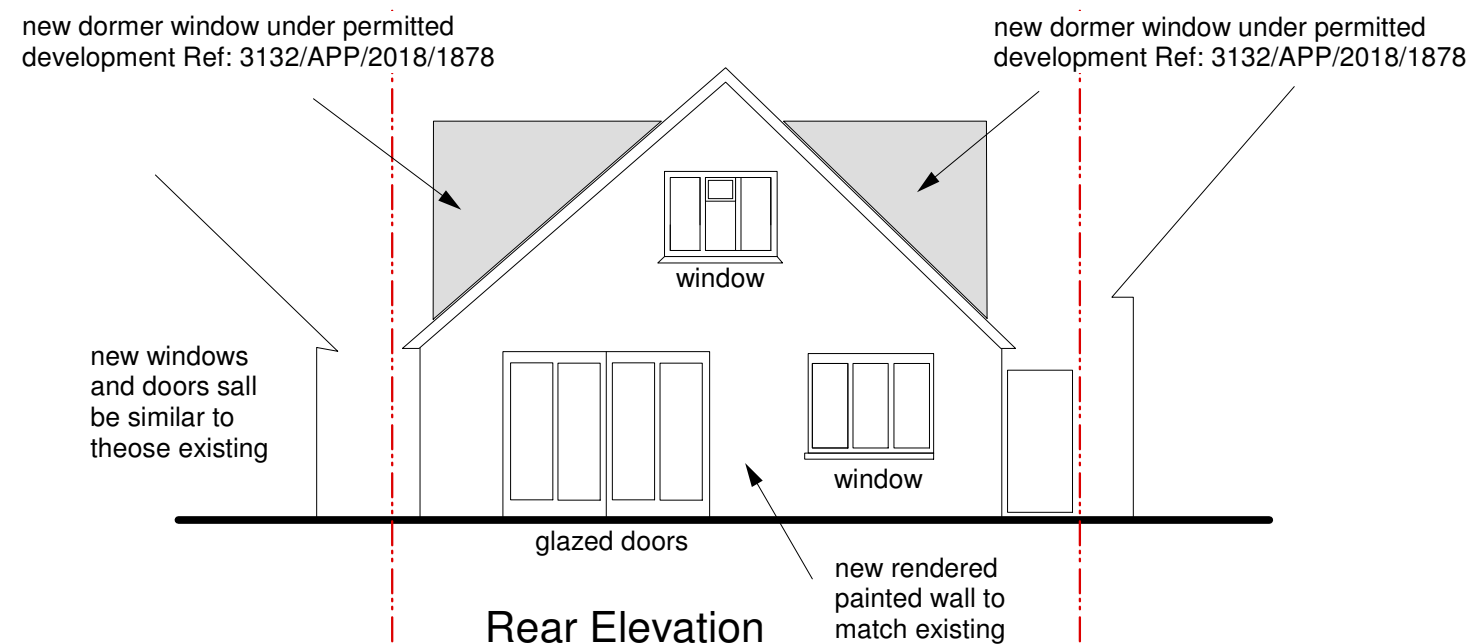

Rear Elevation



1:100 Scale @ A3

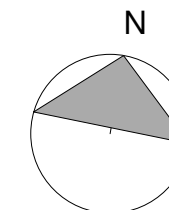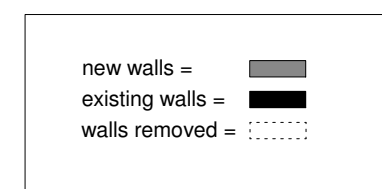

Eamon O Sullivan Architects
 47 Burghley Road, London NW5 1UH
 020 7813 5966 eamonosu@gmail.com
 www.eosullivan.co.uk



27 DERBY ROAD, UXBRIDGE, UB8 2ND
PROPOSED ELEVATIONS
 2018
 DRG 13C