


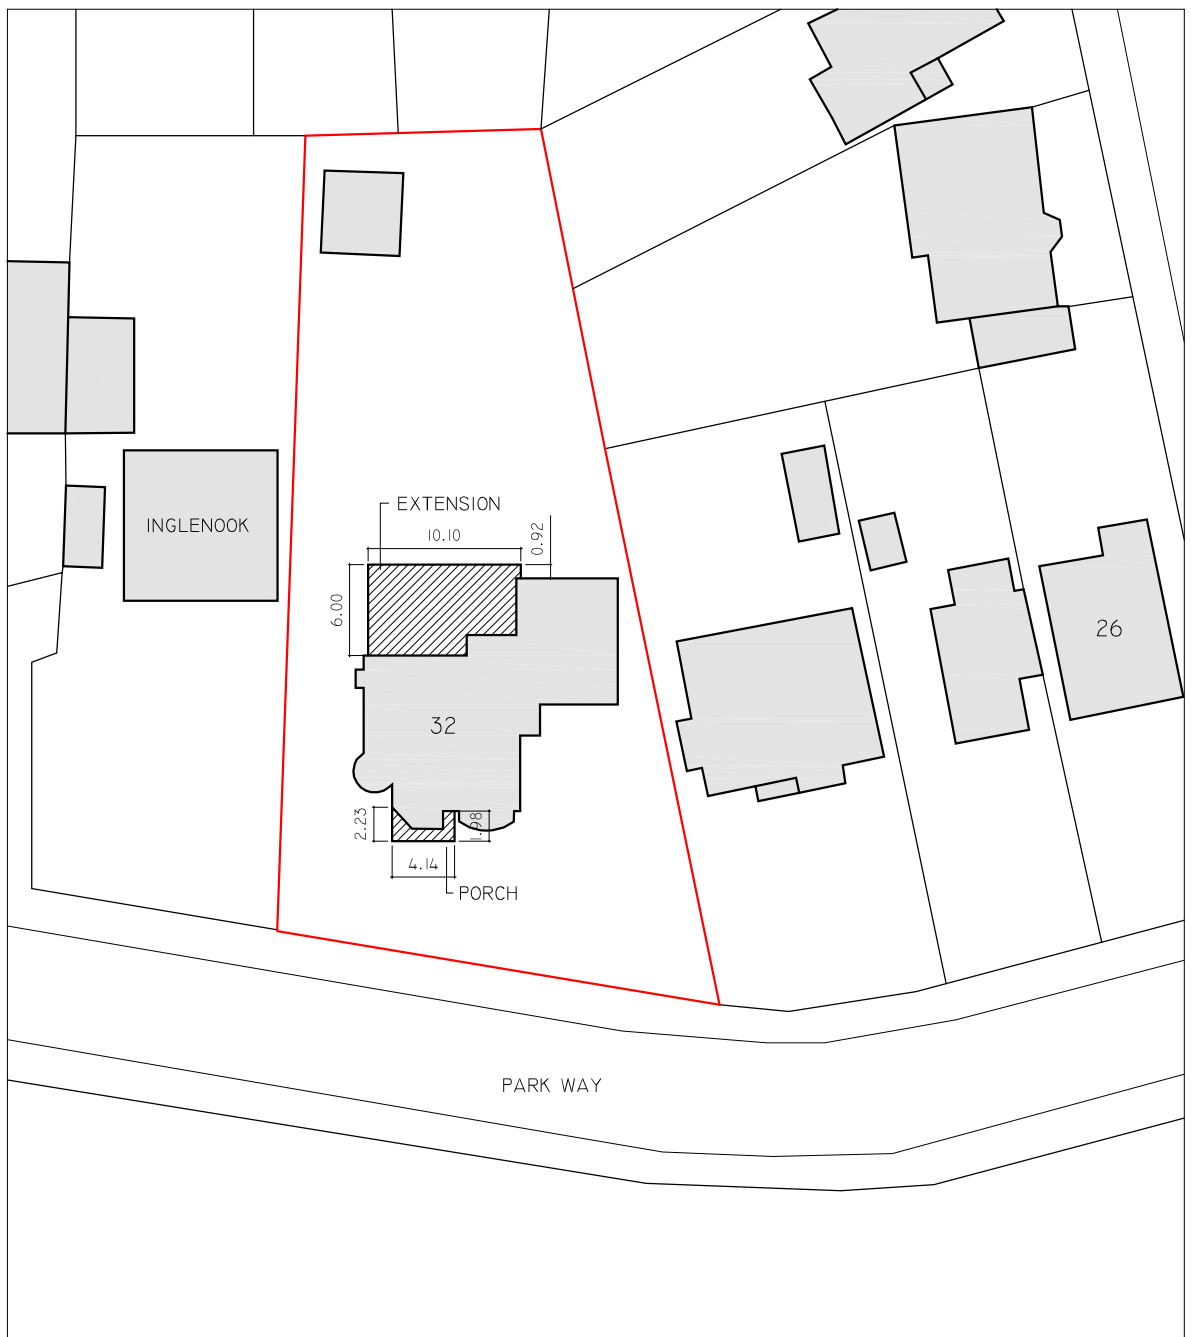

TITLE: Double storey rear extension, garage conversion, new porch, loft conversion including removing chimney and new parking arrangements.

PROJECT: BLOCK PLAN

CLIENT: Mr Shalin Shah

PLACE: 32 Park Way,
Ruislip
Middlesex
HA4 8NU

Alex D
Architects Ltd

CHARTERED ARCHITECTS
Bassetsbury Barn, Bassetsbury Lane,
High Wycombe, Bucks HP11 1QX
M 07447659327 T 01494511421
alex@alexndarchitects.co.uk
www.alexndarchitects.co.uk



SCALE: 1:500 @A4

DATE: December 2019

DRAWING No:

01



Our Ref: (AS 10)

NOTES:

These drawings are subject to copyright law under the "Copyright, Designs & Patents Act 1988"
It is an infringement of copyright for another person to copy the work, distribute copies, lend or rent copyrighted work to another, or to adapt this work to create something else without the author's permission

