© This drawing is the property of Uxbridge Design and Detailing Services Ltd. Copyright is reserved by them and is issued on the condition that it is not copied or disclosed by or to any unauthorised persons without the prior consent in writing..
All Dimensions to be checked on site any discrepancies must be reported to Uxbridge Design Detailing Services Ltd. prior to undertaking of any relevant works.
Written dimensions to be follow in preference to scaled dimensions and all figured dimensions are millimetres unless otherwise stated.

PRELIMINARY

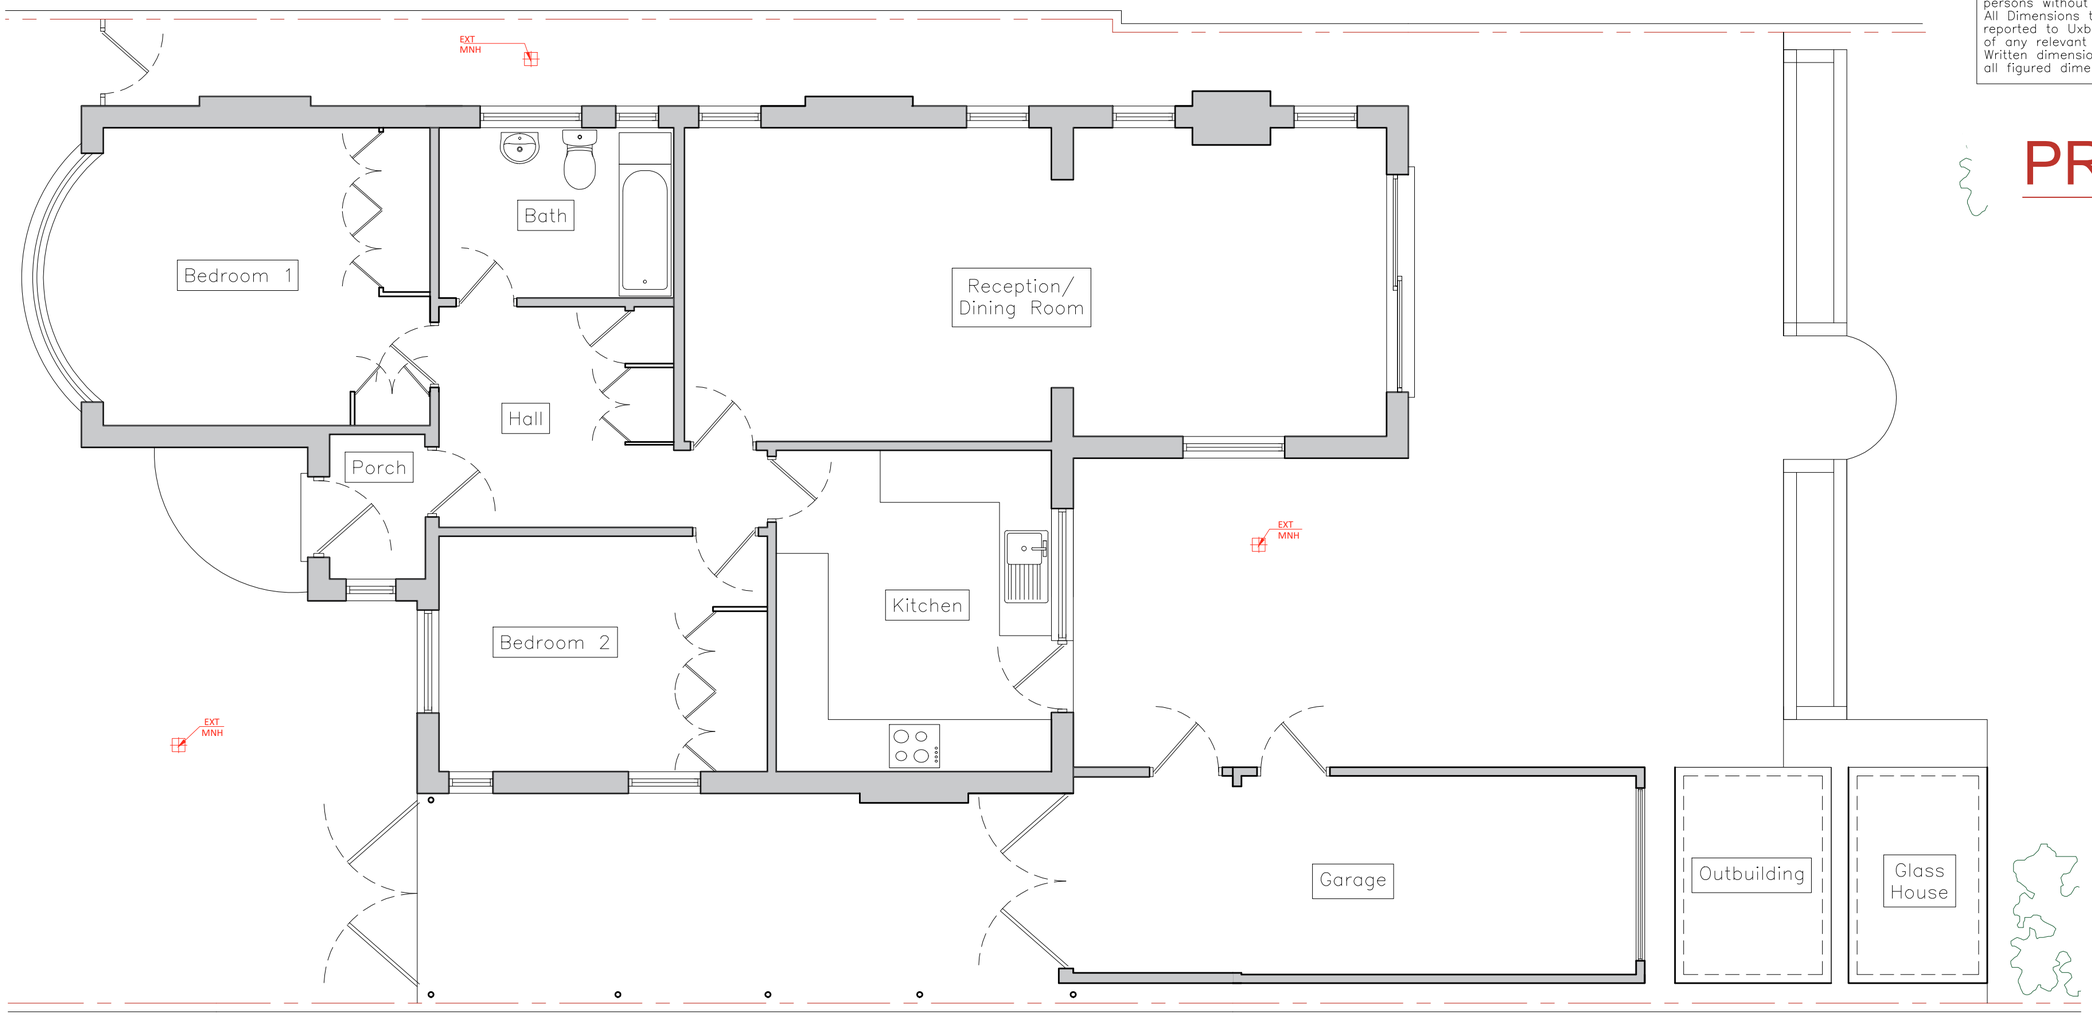

EXISTING GROUND FLOOR PLAN
SCALE: 1:50

REV	DATE	DRAWN BY	DESCRIPTION

4m
3m
2m
1m
0m
SCALE 1:50

Oxbridge Design
& DETAILING SERVICES
The Studio, at 114 High Street, Chalgrove, OX44 7ST
T. 01895 255791
E. info@oxbridgedesign.co.uk
W. www.oxbridgedesign.co.uk

CLIENT
Mr. C. Barrett

PROJECT
3 Elgar Close
Ickenham, Uxbridge UB10 8HN

TITLE
Existing Property
Ground Floor Plan

DATE	SCALE	DRN	DRG NO	REV	SIZE
May 2026	1:50	CF	26_28_01		A2